



ELEVATION A

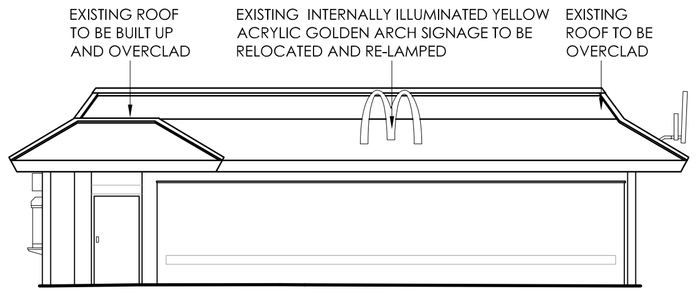


ELEVATION B




ELEVATION C

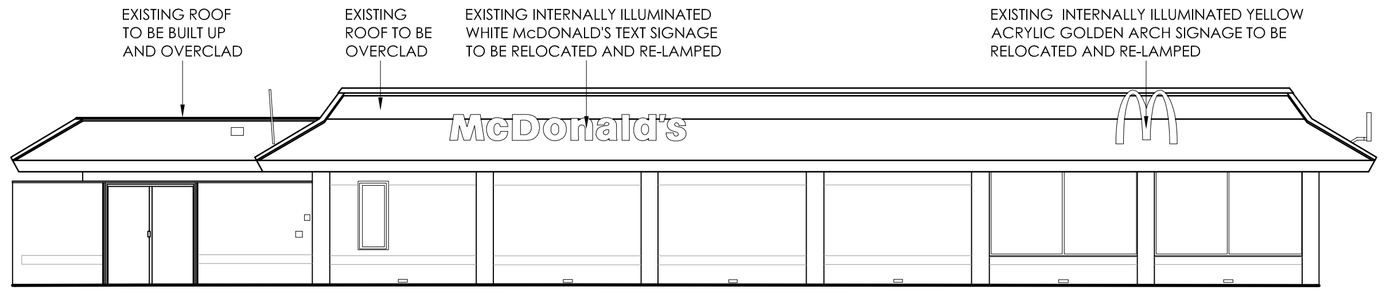


ELEVATION D

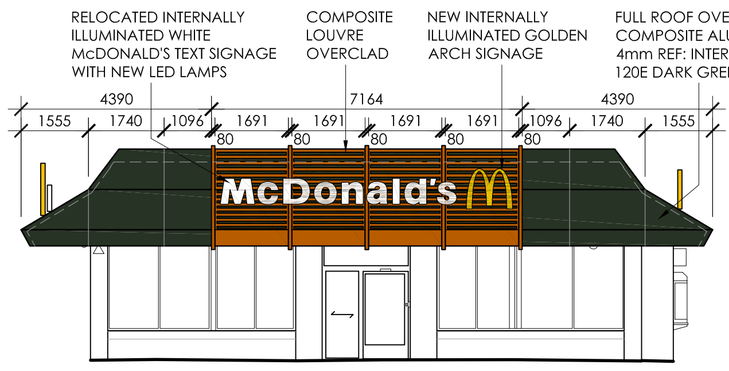


ELEVATION A

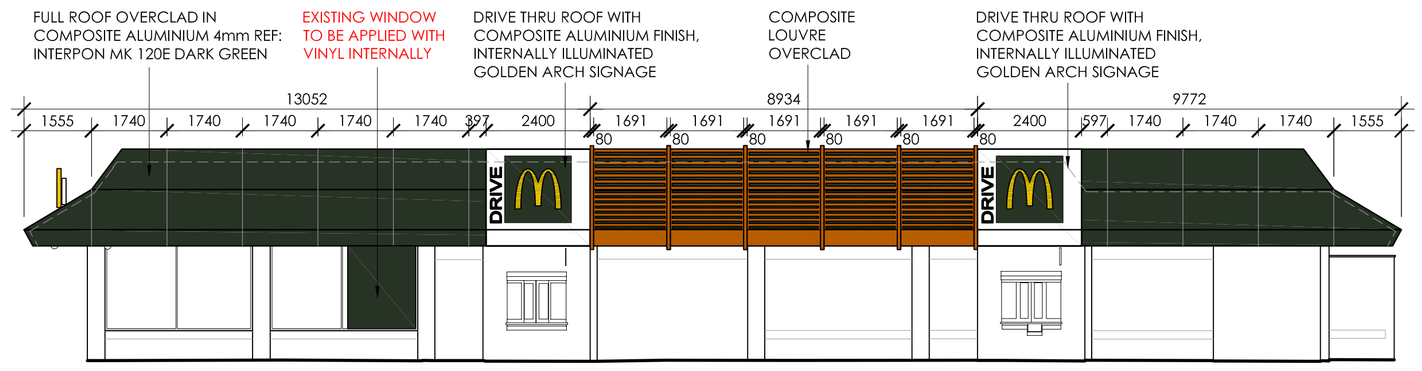

ELEVATION B

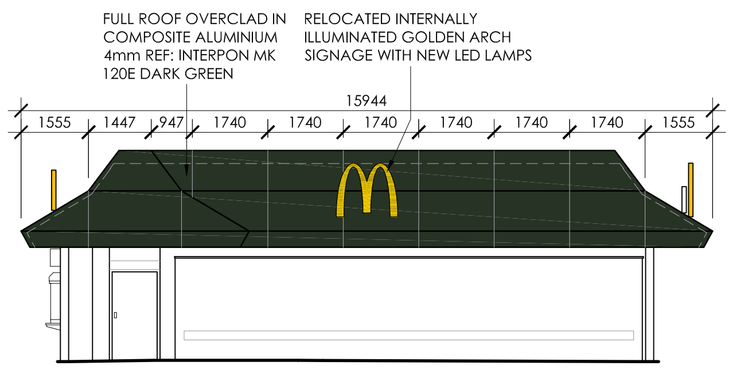

ELEVATION C

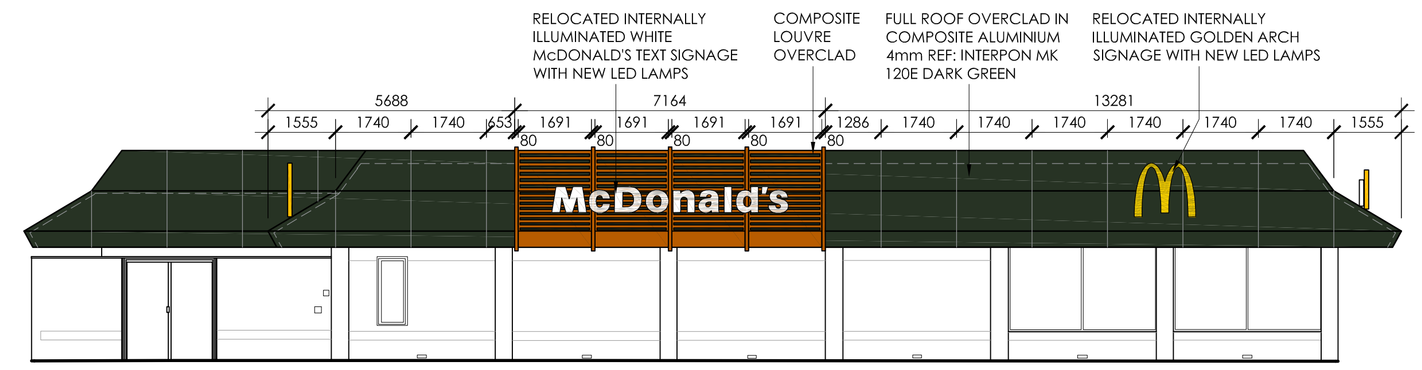


ELEVATION D

0 1 2 3 4 5m

Scale 1:100

EXISTING & PROPOSED ELEVATIONS 1:100

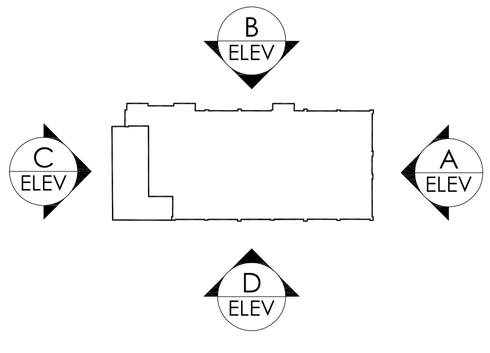


PLAN - NTS

NOTES


- All dimensions and levels are to be checked on site.
- Any discrepancies are to be reported to the architect before any work commences.
- This drawing shall not be scaled to ascertain any dimensions. Work to figured dims only.
- This drawing shall not be reproduced without express written permission from AEW.
- Title overlay drawings and ownership boundaries are produced using all reasonable endeavours. AEW cannot be responsible for the accuracy or scale discrepancy of base plans supplied to them.
- All works are to be undertaken in accordance with Building Regulations and the latest British Standards.
- All proprietary materials and products are to be used strictly in accordance with the manufacturers recommendations.

DESIGN HAZARD IDENTIFICATION

- No significant Hazards have been identified in this drawing

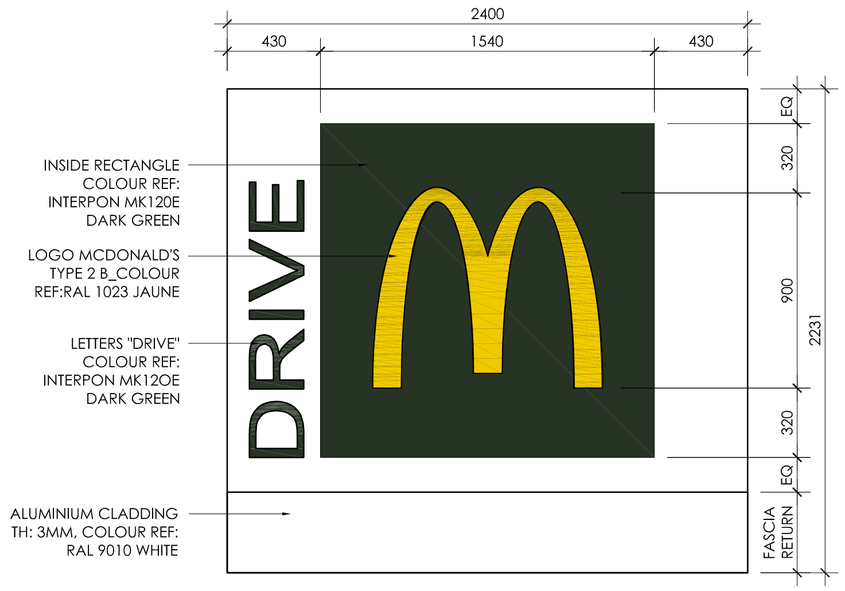

CANOPY DETAIL 1:20

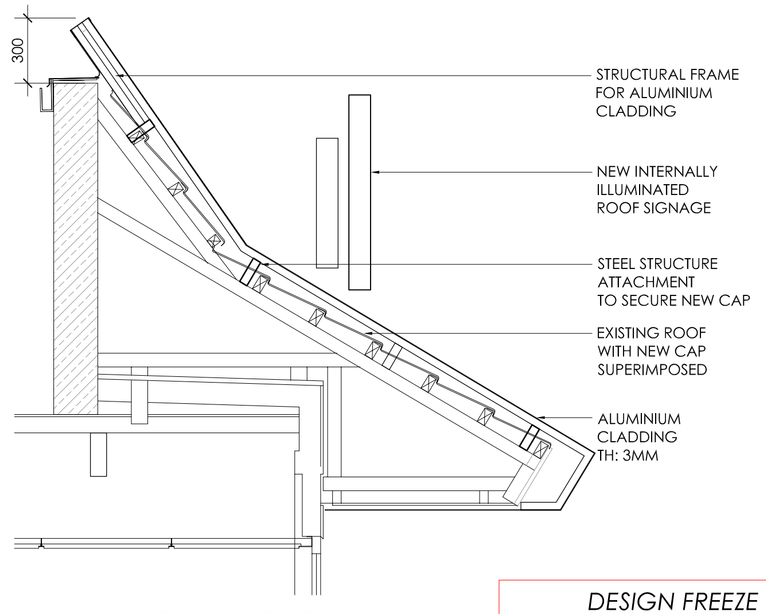

TYPICAL SECTION DETAIL 1:20

BUILDING FINISHES				
DESCRIPTION	EXISTING	PROPOSED		
WALLS	BRICK	AS EXISTING		
ROOF	SLATE TILES	COMPOSITE LOUVRE OVERCLAD IN ALUMINIUM REYNOBOND 4mm DG5000 TEINTE BOIS D.8103.MR REVERSE REYNOBOND CLAY BROWN A81035 FINISH DG5000	DRIVE THRU ROOF WITH DRIVE SIGNAGE PAINTED ON COMPOSITE ALUMINIUM FINISH WITH INTERNALLY ILLUMINATED GOLDEN ARCH SIGNAGE	FULL ROOF OVERCLAD IN COMPOSITE ALUMINIUM 4mm REF: INTERPON MK 120E DARK GREEN
WINDOW FRAMES	KHAKI GREEN	AS EXISTING		
SOFFIT & FASCIAS	KHAKI GREEN	AS EXISTING		
DOORS	KHAKI GREEN	AS EXISTING		
BOOTH WINDOWS (inc surrounds)	GREY RAL 7022	AS EXISTING		

PLANNING

Rev	Date	Drawn by: -	Checked by: -
B	18.04.17	MW	HE

UPDATED TO STAGE 1 MEETING NOTES. DESIGN FREEZE STAMP ADDED & ISSUED FOR PLANNING

DESIGN FREEZE

REV	Date	Drawn by: -	Checked by: -
A	27.02.17	MW	HE

DWG APPROVED STAMP ADDED

DESIGN WORKING GROUP APPROVED

Status: Purpose of Issue

For Information

drawing stage

client: McDonald's Restaurant's Ltd

project: LONG SUTTON SPALDING

store: 1161

drawing title: **EXISTING & PROPOSED ELEVATIONS**

date: 09.01.17 drawn: HE

scale@A1: 1:100 checked: DP

Rev: B

Job No: 6970_AEW_1161_0005

AEW ARCHITECTS AND DESIGNERS LTD
THE ENTHUSIASTIC BUILDING, SPRING GARDENS
MANCHESTER M2 1AB TEL: 0161 214 4270 FAX: 0161 214 4271