
EXISTING INTERNALLY ILLUMINATED
WHITE McDONALD'S TEXT SIGNAGE
TO BE RELOCATED AND RE-LAMPED

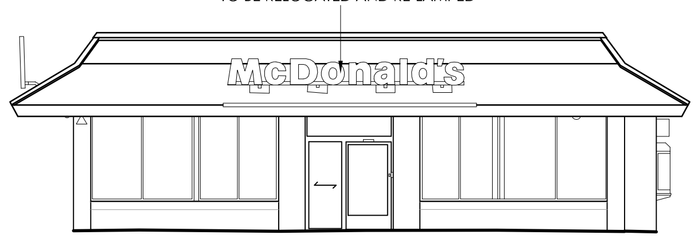


ELEVATION A



ELEVATION B


EXISTING INTERNALLY ILLUMINATED YELLOW
ACRYLIC GOLDEN ARCH SIGNAGE TO BE
RELOCATED AND RE-LAMPED

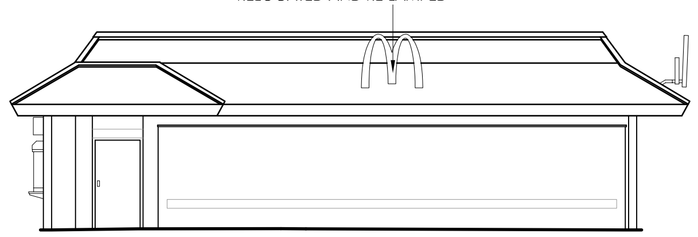

ELEVATION C

EXISTING INTERNALLY ILLUMINATED
WHITE McDONALD'S TEXT SIGNAGE
TO BE RELOCATED AND RE-LAMPED


EXISTING INTERNALLY ILLUMINATED YELLOW
ACRYLIC GOLDEN ARCH SIGNAGE TO BE
RELOCATED AND RE-LAMPED

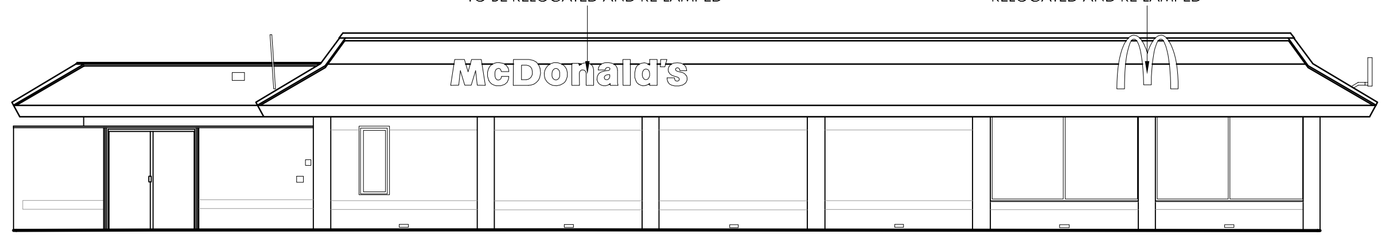

ELEVATION D

RELOCATED INTERNALLY
ILLUMINATED WHITE
McDONALD'S TEXT SIGNAGE
WITH NEW LED LAMPS


NEW INTERNALLY
ILLUMINATED GOLDEN
ARCH SIGNAGE

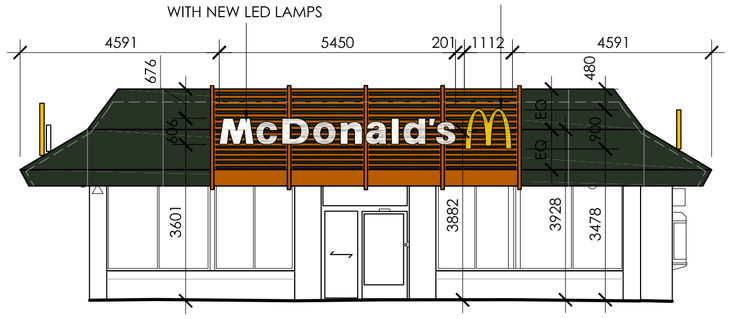

ELEVATION A


DRIVE THRU ROOF WITH
COMPOSITE ALUMINIUM FINISH,
INTERNALLY ILLUMINATED
GOLDEN ARCH SIGNAGE

DRIVE THRU ROOF WITH
COMPOSITE ALUMINIUM FINISH,
INTERNALLY ILLUMINATED
GOLDEN ARCH SIGNAGE

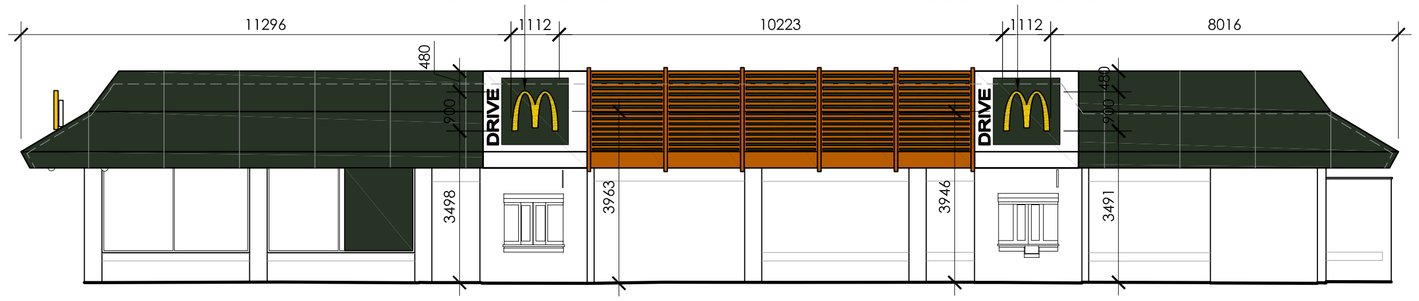

ELEVATION B


RELOCATED INTERNALLY
ILLUMINATED GOLDEN ARCH
SIGNAGE WITH NEW LED LAMPS

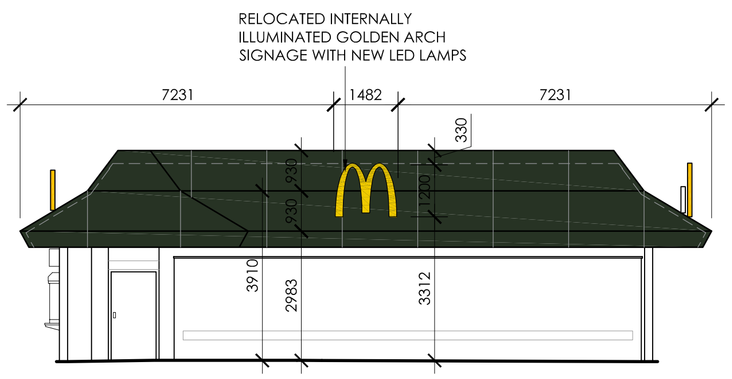

ELEVATION C

RELOCATED INTERNALLY
ILLUMINATED WHITE
McDONALD'S TEXT SIGNAGE
WITH NEW LED LAMPS

RELOCATED INTERNALLY
ILLUMINATED GOLDEN ARCH
SIGNAGE WITH NEW LED LAMPS

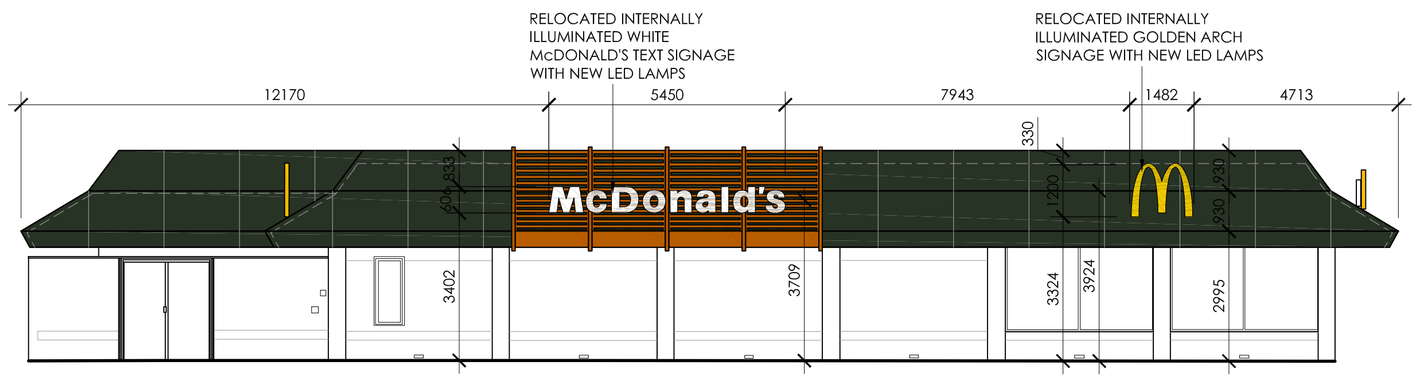

ELEVATION D

SITE SIGNAGE SCHEDULE

ADVERT REF	QTY	SIZE (mm)	MATERIALS	COLOUR	HEIGHT (mm) ABOVE GROUND	EXTENT (mm) OF PROJECTION	HEIGHT (mm) OF TEXT	ILLUMINATION
Sign 5	2 (Existing relocated)	5450W x 100D x 606H	White acrylic "McDonald's" text roof mounted signage.	White	Refer to Elevations	N/A	606	(STATIC - Max. 600cd/m²)
Sign 19	3 (New)	1112W x 100D x 900H	Yellow acrylic "Golden Arch" symbol roof mounted signage with option of the background color.	Yellow	Refer to Elevations	N/A	900	(STATIC - Max. 600cd/m²)
Sign 6	2 (Existing relocated)	1482W x 100D x 1200H	Yellow acrylic "Golden Arch" symbol roof mounted signage with option of the background color.	Yellow	Refer to Elevations	N/A	1200	(STATIC - Max. 600cd/m²)

0 1 2 3 4 5m

Scale 1:100


EXISTING & PROPOSED ADVERT ELEVATIONS 1:100

NOTES

- All dimensions and levels are to be checked on site.
- Any discrepancies are to be reported to the architect before any work commences.
- This drawing shall not be scaled to ascertain any dimensions. Work to figured dims only.
- This drawing shall not be reproduced without express written permission from AEW.
- Title overlay drawings and ownership boundaries are produced using all reasonable endeavours. AEW cannot be responsible for the accuracy or scale discrepancy of base plans supplied to them.
- All works are to be undertaken in accordance with Building Regulations and the latest British Standards.
- All proprietary materials and products are to be used strictly in accordance with the manufacturers recommendations.

DESIGN HAZARD IDENTIFICATION

- No significant Hazards have been identified in this drawing

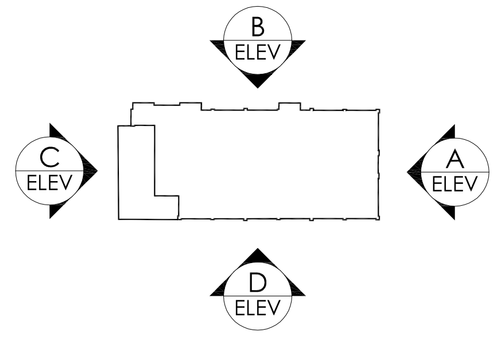

PLAN - NTS

PLANNING

REV	Date	Drawn by: -	Checked by: -
Status	Purpose of Issue		
	For Information		

drawing stage

client
McDonald's Restaurant's Ltd

project
LONG SUTTON
SPALDING

store
1161

drawing title
EXISTING & PROPOSED ADVERT ELEVATIONS

date 18.04.17 drawn MW
scale@A1 1:100 checked HE

Rev -
Job No 6970_AEW_1161_0009

AEW ARCHITECTS AND DESIGNERS LTD
THE ZENITH BUILDING, SPRING GARDENS
MANCHESTER M2 1AB T 0161 214 3700 F 0161 214 3701