
ART OF FOOD_P - FURNITURE	2016_V4
EXISTING FURNITURE	
	ALL EXISTING FURNITURE INDICATED BY BLACK & WHITE
	EXISTING FURNITURE RELOCATED INDICATED BY '*'
	RE-UPHOLSTERED FURNITURE INDICATED BY 'R'
	RE-UPHOLSTERED & RELOCATED FURNITURE INDICATED BY 'R*'
	EXISTING FINISHES: HATCHED - PURPLE VINYL OR BURGUNDY TABLE TOP BLANK - GREEN VINYL OR TIMBER TABLE TOP (ALL EXISTING PURPLE TABLE TOPS TO BE REMOVED)
NOTE: PRINCIPAL CONTRACTOR TO CONFIRM QTY OF EXISTING PEDESTALS ALL EXISTING VINYL FURNITURE TO BE REUPHOLSTERED	

NOTES

- All dimensions and levels are to be checked on site.
- Any discrepancies are to be reported to the architect before any work commences.
- This drawing shall not be scaled to ascertain any dimensions. Work to figured dims only.
- This drawing shall not be reproduced without express written permission from AEW.
- Title overlay drawings and ownership boundaries are produced using all reasonable endeavours. AEW cannot be responsible for the accuracy or scale discrepancy of base plans supplied to them.
- All works are to be undertaken in accordance with Building Regulations and the latest British Standards.
- All proprietary materials and products are to be used strictly in accordance with the manufacturers recommendations.

DESIGN HAZARD IDENTIFICATION

- No significant Hazards have been identified in this drawing

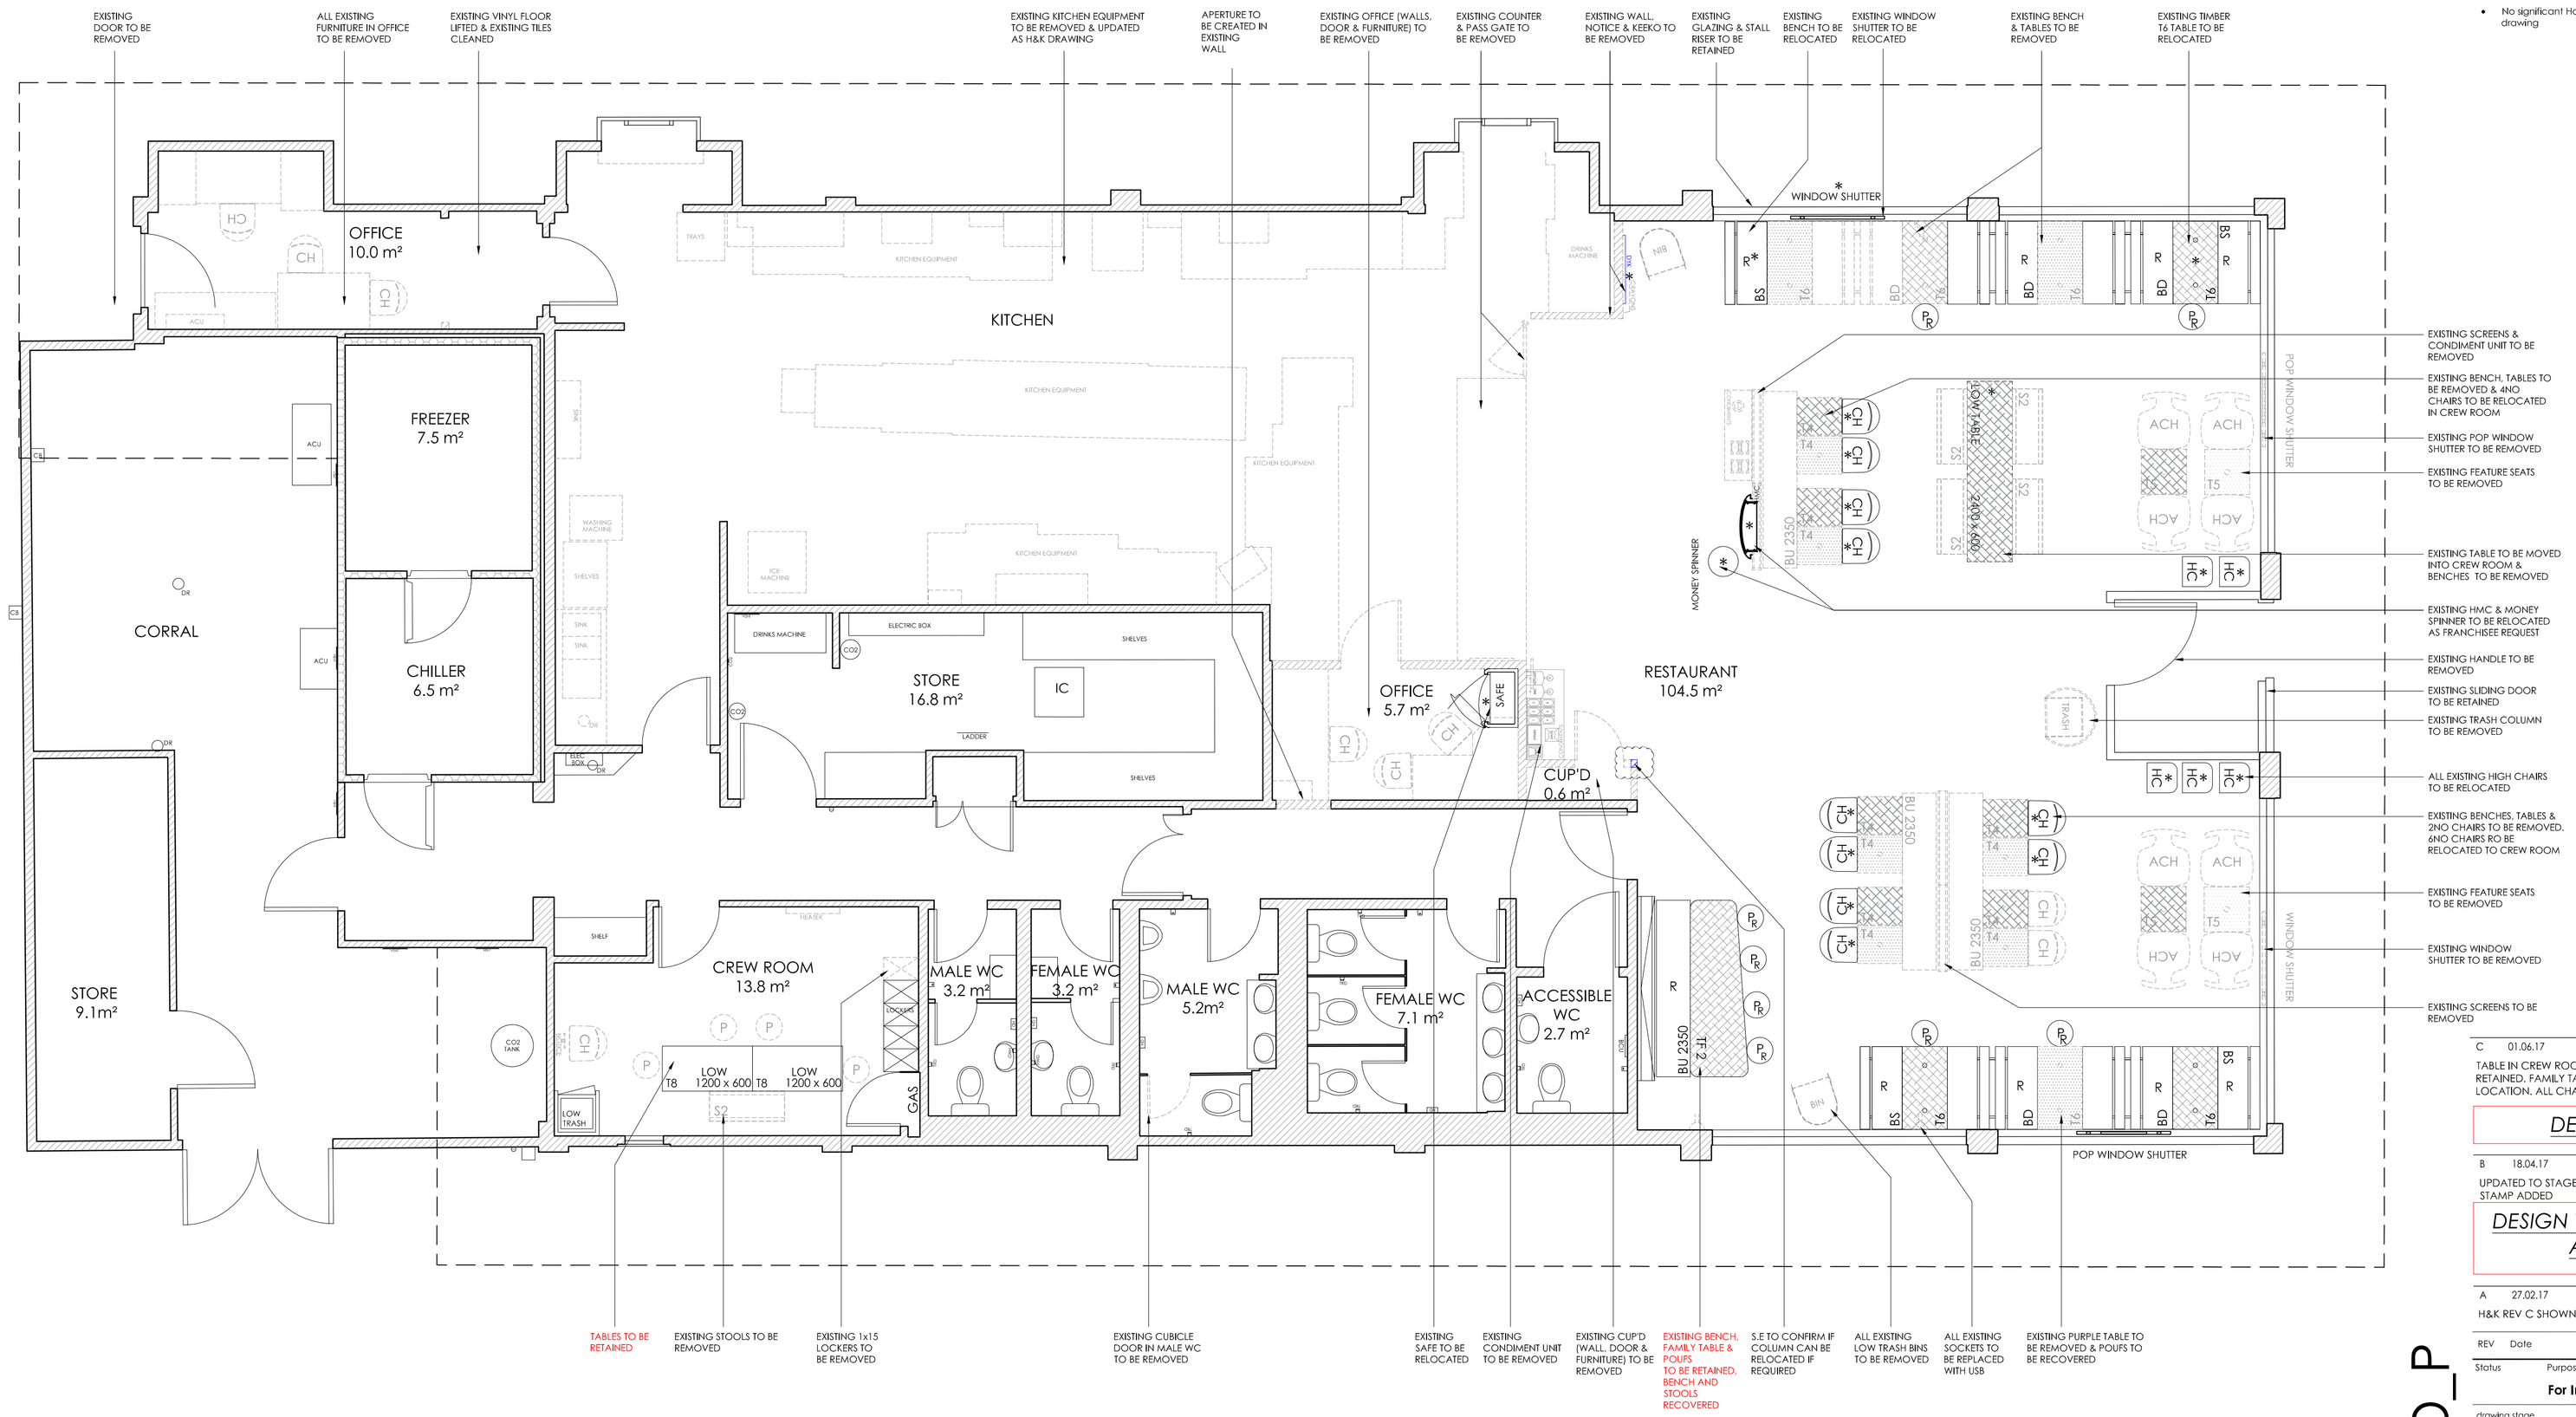

EXISTING GENERAL ARRANGEMENT PLAN 1:50

AREAS SCHEDULE	EXISTING
TOTAL COVERS	80

DRAWINGS BASED ON:
SURVEY - OPERATIONS_16A141_001

REV	Date	Drawn by: -	Checked by: -
C	01.06.17	HE	JC

TABLE IN CREW ROOM RETAINED, DOOR TO OFFICE RETAINED, FAMILY TABLE TO REMAIN IN EXISTING LOCATION. ALL CHANGES AS NOTES EMAILED 17.05.17

DESIGN FREEZE

B	18.04.17	MW	HE

UPDATED TO STAGE 1 MEETING NOTES. DESIGN FREEZE STAMP ADDED

DESIGN WORKING GROUP APPROVED

A	27.02.17	MW	HE

H&K REV C SHOWN, DWG APPROVED STAMP ADDED

REIMAGE
ART OF FOOD_P

Status: For Information
drawing stage:
client: McDonald's Restaurant's Ltd
project: LONG SUTTON SPALDING
store: 1161
drawing title: EXISTING GENERAL ARRANGEMENT PLAN
date: 09.01.17 drawn: HE
scale@A1: 1:50 checked: DP

Rev: C
Job No: 6970_AEW_1161_0045

AEW ARCHITECTS AND DESIGNERS LTD
THE ZENITH BUILDING, SPRING GARDENS
MANCHESTER M2 1AB T 0161 214 3700 F 0161 214 3701