ART OF FOOD_P - NEW FURNITURE	2016_V4
SYMBOLS	REFERENCES
CH1 CH2 CH3	VITRA CHAIRS, EXISTING COLOURS TO BE RETAINED: WHITE & PURPLE (ALL GREEN REMOVED)
	AVAILABLE IN 3NO. FINISHES: WHITE, RED & PURPLE
H P L	STOOLS & POUFS 350Ø (L) COMMUNAL LOW PEDESTALS - FLOOR FIXED (P) LOW POUFS - LOOSE (H) MMM'S HIGH PEDESTALS - FLOOR FIXED
	AVAILABLE IN 3NO. FINISHES: ORANGE-RUST, RED & PURPLE EQUAL COLOUR
S1 S2 S1 S2 S1 S2	COMMUNAL BENCH (S1) HIGH - FLOOR FIXED (WITH BACKREST) (S1 benches with backs always new, pedestals can be re-used) (S2) LOW - FLOOR FIXED
	AVAILABLE IN 3NO. FINISHES: ORANGE-RUST, RED & PURPLE (EQUAL COLOUR)
BS BD BS BD	BENCH SEATS 25mm AIR GAP BETWEEN SINGLE BENCHES & WALLS/SCREENS. (BS) SINGLE BENCH 1100x560mm (BD) DOUBLE BENCH 1100x1200mm
	AVAILABLE IN 3NO. FINISHES: ORANGE-RUST, RED & PURPLE EQUAL COLOUR
BU 1850 BU 1850 BU 2350 BU 2350 BU 3150 BU 3150	(BU) 'U' BENCHES TO FIX TO FLOOR INDEPENDENTLY OF SCREENS WITH 25MM CLEANING GAP. THREE SIZES AVAILABLE: 1850mm 2350mm 3150mm
	AVAILABLE IN 3NO. FINISHES: ORANGE-RUST, RED & PURPLE EQUAL COLOUR
T4 T6	(T4) TABLE 600x500mm (H750mm) WITH 1NO. POWDER COATED PEDESTAL (SILVER) WITH FLOOR FIXING (T6) TABLE 600x1100mm (H750mm) WITH 2NO. POWDER COATED PEDESTAL (SILVER) WITH FLOOR FIXING
	AVAILABLE IN 2NO. FINISHES: TIMBER - RESOPAL NIAGRA OAK 4439-60 (EXISTING FINISH) WHITE - ABET 810 SEI (NEW FINISH) ALL EXISTING PURPLE TABLES TO BE REMOVED
1200 x 600 ST UP 1200 x 600 ST UP ST UP 2400 x 600 ST UP 2400 x 600	COMMUNAL TABLES HIGH - 1100mm (ST UP) 1200x600mm (ST UP) 2400x600mm
	AVAILABLE IN 2NO. FINISHES: TIMBER - RESOPAL NIAGRA OAK 4439-60 (EXISTING FINISH) WHITE - ABET 810 SEI (NEW FINISH) ALL EXISTING PURPLE TABLES TO BE REMOVED
1200 x 600 T8 1200 x 600 T8 T7 2400 x 600 T7 2400 x 600	COMMUNAL TABLES LOW - 750mm (ST UP) 1200x600mm (ST UP) 2400x600mm
	AVAILABLE IN 2NO. FINISHES: TIMBER - RESOPAL NIAGRA OAK 4439-60 (EXISTING FINISH) WHITE - ABET 810 SEI (NEW FINISH) ALL EXISTING PURPLE TABLES TO BE REMOVED
	FEATURE MMM'S SIT-UP TABLE (1100mm HIGH) WITH SOLID PLYWOOD EDGES IN 5NO. SIZES: 1200X500mm (2NO. STOOLS) 1800x500mm (3NO. STOOLS) 2400x500mm (4NO. STOOLS) 3000X500mm (5NO. STOOLS) **POWER REQUIRED FOR FEATURE LIGHTING**
	AVAILABLE IN 1NO. FINISH: WHITE + CORIAN GLACIER WHITE
600Ø 700Ø 2 SEAT SIT-UP 600x600 2 SEAT SIT-UP 600x600 4 SEAT SIT-UP 1100x600 4 SEAT SIT-UP 1100x600	600mmØ STAND UP TABLE (1100mm HIGH) 2 SEAT SIT-UP FREESTANDING TABLE (1100mm HIGH) 600x600mm WITH 2NO. 400x50mm END SCREENS 2 SEAT SIT-UP WALL FIXED TABLE (1100mm HIGH) 600x600mm WITH 400x50mm END SCREEN - TO BE USED AGAINST WALL ONLY 4 SEAT SIT-UP WALL FIXED TABLE (1100mm HIGH) 1100x600mm WITH 400x50mm END SCREEN
	AVAILABLE IN 2NO. FINISHES: TIMBER - RESOPAL NIAGRA OAK 4439-60 (EXISTING FINISH) WHITE + ABET 810 SEI (NEW FINISH)

NATURAL INTEGRITY CREW ROOM	2016_V4
FURNITURE SCHEDULE	
CH2 CH3	LOW VITRA HAL CHAIRS. AVAILABLE IN 2NO COLOURS. 14 IVY AND 04 WHITE. WOODEN BASE. 10 NATURAL OAK WITH PROTECTIVE VARNISH.
	HIGH STOOL. HUNTER GREEN IN FORMICA F 7967
	LARGE BENCH AND SMALL BENCH IN HUNTER GREEN F7967 FORMICA (SPECIAL ORDER, NOT STOCK ITEM)
P P P	LOW POUFS, AVAILABLE IN 3NO COLOURS. LIGHT GREEN LEATHER, GREEN GRAPHITE, DARK GREEN LEATHER (SPECIAL ORDER, NOT STOCK ITEM)
BEA	BEAN BAG. FAT BOY LIME GREEN LEATHER BY FAT BOY ORIGINAL BEAN BAG- LIME BY FATBOY.COM (SPECIAL ORDER, NOT STOCK ITEM)
	SOFA. DARK GREEN LEATHER WITH LIME GREEN BACK (SPECIAL ORDER, NOT STOCK ITEM)
T2-CR T3-CR	RECTANGULAR TABLE IN FORMICA LAMINATE 5NO WHITE F2296 WITH PLYWOOD EDGE (1200 X 600). WITH APPLIED GRAPHICS RECTANGULAR TABLE IN FORMICA LAMINATE 5NO WHITE F2296 WITH PLYWOOD EDGE (600 X 600). WITH APPLIED GRAPHICS
	HELMSMAN LOCKERS BANKS OF 4 BANKS OF 10 WITH USB CHARGING DOOR FINISHES IN A MIX OF WHITE/ TIMBER - RANDOM PATTERN
	PC WORKSTATION - (W)650mm SKIRTING: LAMINATE GREY SARUM F2770 PC TO BE INSTALLED ALL EDGES TO BE EXPOSED PLYWOOD INNERY OUTER UPRIGHTS - LAMINATE 5NO WHITE F2296 SHELF - LAMINATE HUNTER GREEN F7967 400MM HIGH CUPBOARDS ABOVE
	COAT HOOK: TBC

MARKETING ELEMENTS	2016_V4
	DIGITAL PRICE BOARD - 32" DPB-P32
	DIGITAL WINDOW POSTER (INSTORE) - 46" EXTERIOR FACING - DWP EXP46 INTERIOR FACING - DWP IN-P46
	CURVED CRADLE DIGITAL MENU BOARDS (OTS&SINGLE BEVERAGE CELL- PORTRAIT) - 40" MB-P40 DIGITAL MENU BOARDS (ANY EXISTING BUILDING TYPE) - 40" MB-L40 TYPE.A - 5NO. CURVED TV'S, R3097 TYPE.A2 - 5NO. CURVED TV'S, R2566 TYPE.B - 5NO. CURVED TV'S, R2036 TYPE.C - 5NO. CURVED TV'S, R1084 TYPE.D - 4NO. CURVED TV'S, R2660 TYPE.E - 4NO. CURVED TV'S, R2052 TYPE.F - 5NO. STRAIGHT TV'S

	McCAFE SCREEN (PORTRAIT) - 40" MS-P40
	ORDER READY BOARD- 32" ORB-L32
	DOUBLED SIDE SELF ORDER KIOSK (SOK) SINGLE SIDED SELF ORDER KIOSK (SOK)
	AIRCHARGE MOBILE PHONE CHARGING SOLUTION
	TABLET TABLE. 700mm SCREEN IN SCHEME SPECIFIC LAMINATE IF POWER/DATA CANT BE ACCESSED THROUGH FLOOR.

H&K COLOUR REFERENCE
NEW EQUIPMENT/FURNITURE (OR INDICATED BY COLOURED HATCH)
EXISTING/FURNITURE EQUIPMENT
RELOCATED/FURNITURE EQUIPMENT
FUTURE/OPTIONAL EQUIPMENT
MERCHANDISING EQUIPMENT
NEW CONSTRUCTION

DOOR SECURED AND BOXED OUT INTERNALLY

RELOCATED SAFE

NEW COMMS, WORKTOP, SHELVING, CUP'D & 2 FILING CABINETS

NEW KITCHEN LAYOUT AS H&K LAYOUT, PATCH REPAIR W.R & FLOOR TILES

NEW OAT WALL

NEW 5No. WALL MOUNTED 40" DIGITAL MENU BOARDS

NEW OTS COUNTER

RELOCATED DYK NOTICE BOARD & CONDIMENT UNIT-LOCATION AS PER FRANCHISEE REQUEST

RELOCATED HMC

VINYL TO BE APPLIED INTERNALLY TO EXISTING WINDOW

NEW RECESSED PRICE MENU BOARD


2No. RELOCATED HIGH CHAIRS

RELOCATED BENCH

NEW BENCH & TABLES

RELOCATED TIMBER T6 TABLE

NEW POP SHUTTER

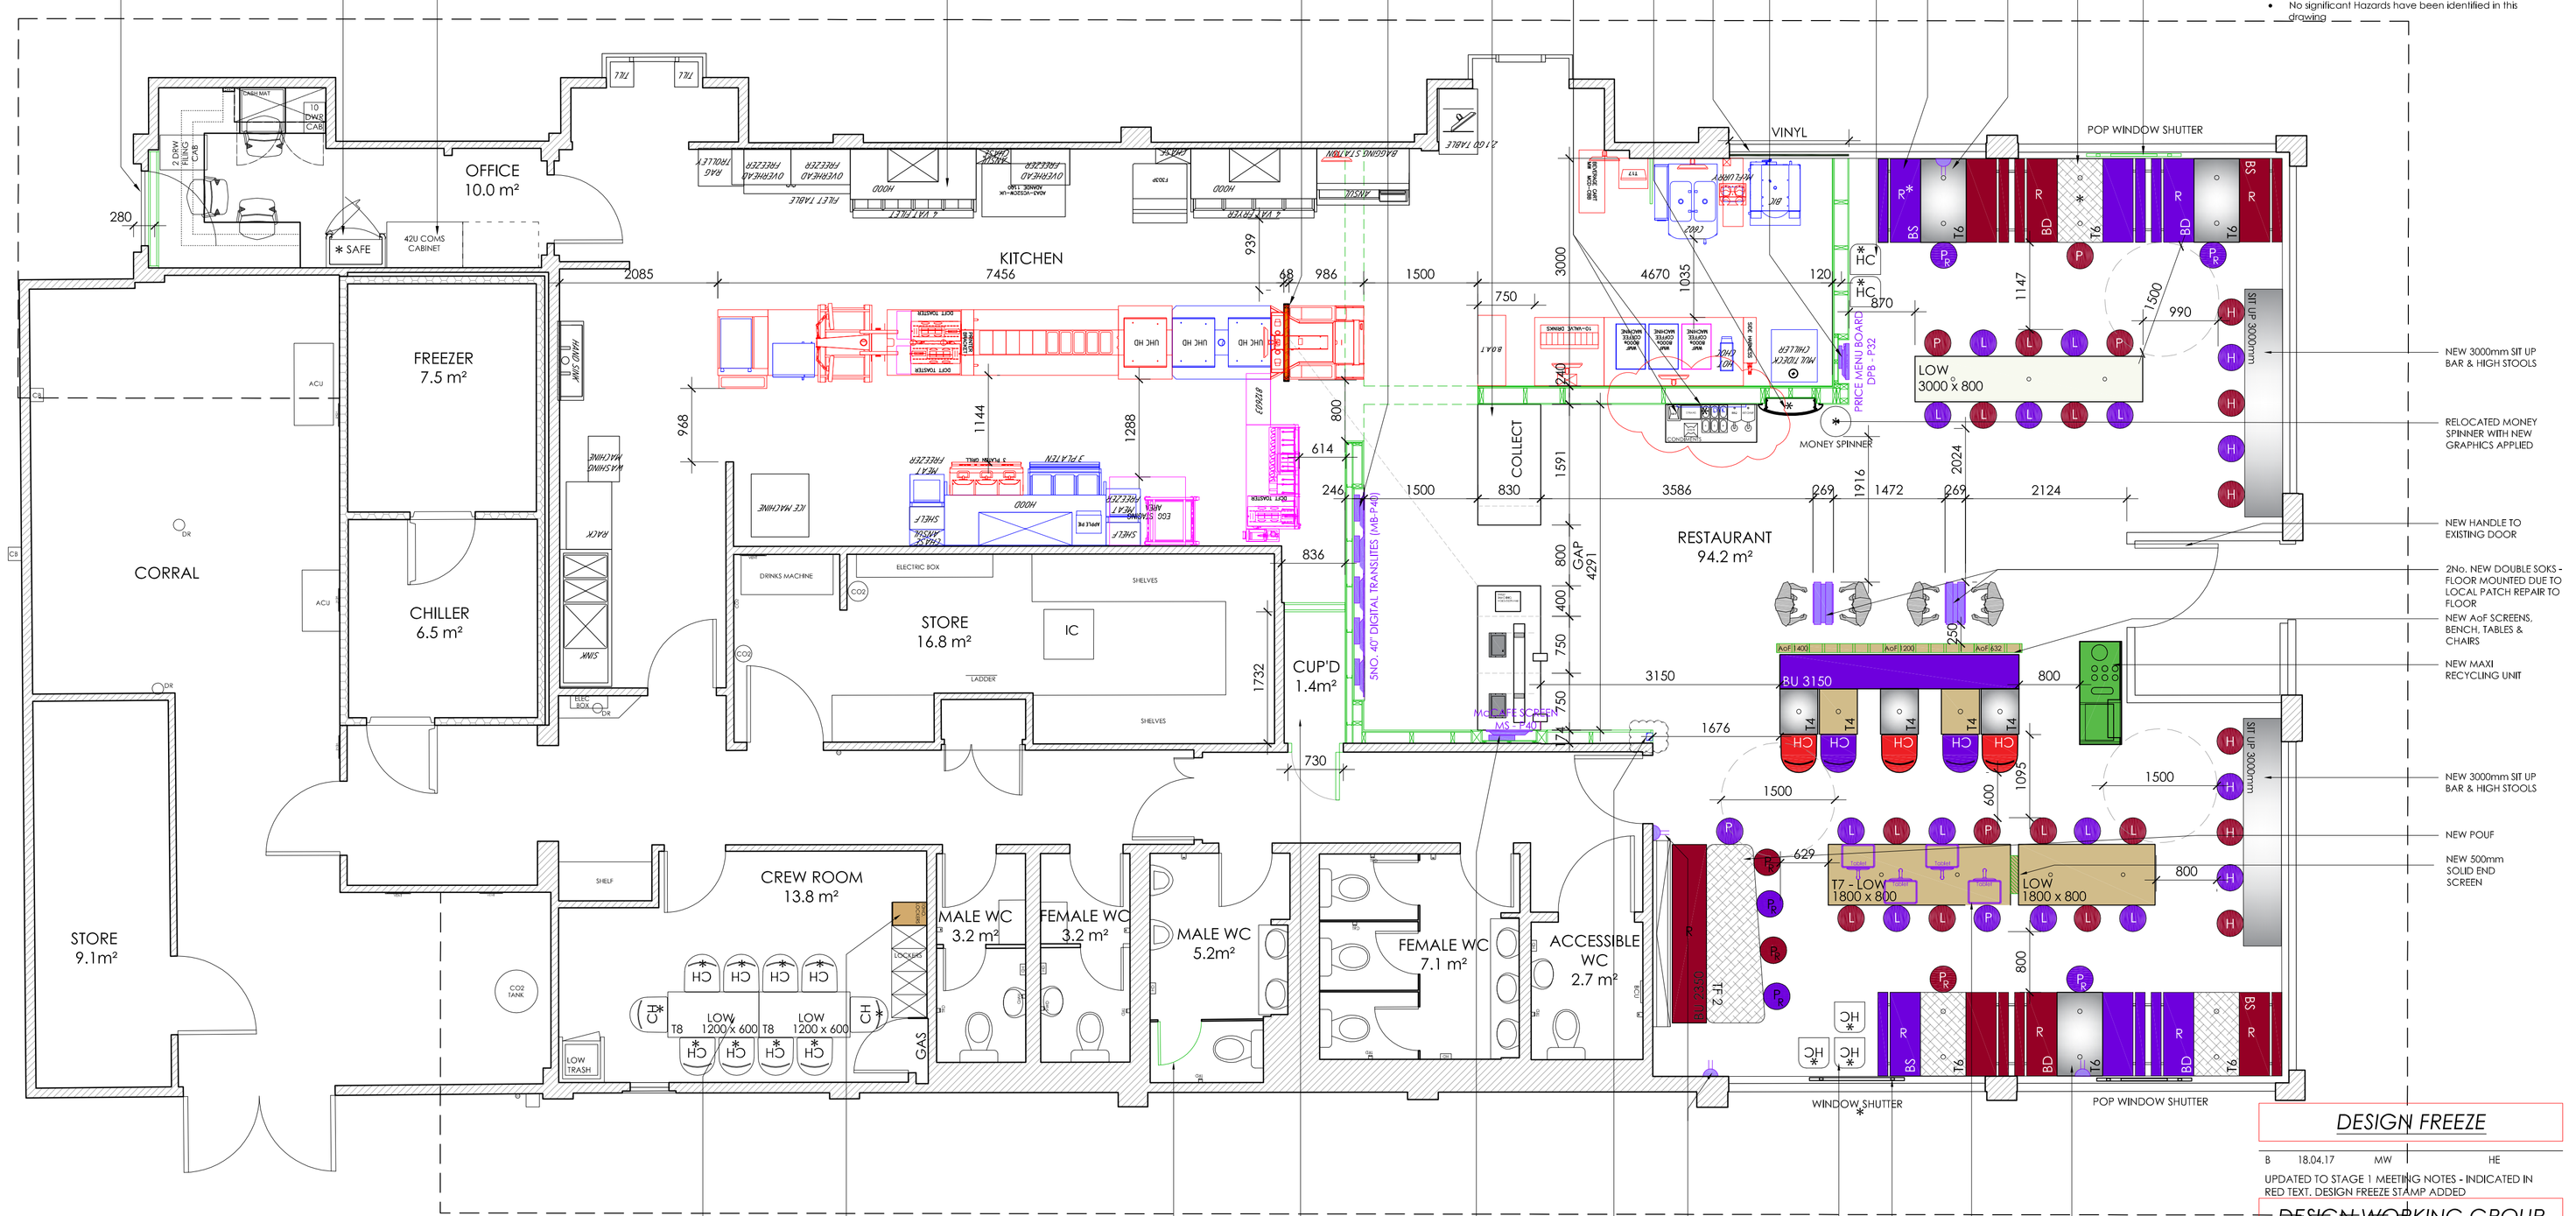

CHAIRS RELOCATED FROM D.A. TABLES RETAINED

NEW 1x10 USB LOCKERS

NEW CUBICLE ROOR

NEW CLEANER CUPBOARD (STUD WALL, DOOR & SPUR SHELVING)

NEW STUD WALL & RECESSED 40" PORTRAIT McCAFE SCREEN

COLUMN TO BE RELOCATED TO NEW STUD WALL - S.E TO CONFIRM

REPLACE ALL EXISTING SOCKET LOCATIONS WITH USB

RELOCATED HIGH CHAIRS

RELOCATED WINDOW SHUTTER

NEW LOW TABLET TABLE & LOW STOOLS

NEW TABLE & USB SOCKETS

NOTES

- All dimensions and levels are to be checked on site.
- Any discrepancies are to be reported to the architect before any work commences.
- This drawing shall not be scaled to ascertain any dimensions. Work to figured dims only.
- This drawing shall not be reproduced without express written permission from AEW.
- Title overlay drawings and ownership boundaries are produced using all reasonable endeavours. AEW cannot be responsible for the accuracy or scale discrepancy of base plans supplied to them.
- All works are to be undertaken in accordance with Building Regulations and the latest British Standards.
- All proprietary materials and products are to be used strictly in accordance with the manufacturers recommendations.

DESIGN HAZARD IDENTIFICATION

- No significant Hazards have been identified in this drawing

DESIGN FREEZE

B	18.04.17	MW	HE

UPDATED TO STAGE 1 MEETING NOTES - INDICATED IN RED TEXT. DESIGN FREEZE STAMP ADDED

DESIGN WORKING GROUP APPROVED

A	27.02.17	MW	HE

H&K REV C SHOWN. DWG APPROVED STAMP ADDED & UPDATED TO CURRENT DESIGN STANDARDS - COMMUNAL TABLE SCREENS REDUCED TO 500 & 300mm

REV	Date	Drawn by: -	Checked by: -

C	01.06.17	HE	JC

COMMUNITY NOTICE BOARD OMITTED, SCREEN WITH USBS REMOVED AND 10 SEATER ADDED, TABLET TABLE RELOCATED, TABLE IN CREW ROOM RETAINED, DOOR TO OFFICE RETAINED, SHUTTERS RELOCATED AS REQUESTED. ALL CHANGES AS NOTES EMAILED 17.05.17

NOTES:
- FRANCHISEE REQUEST FOR NO MAGIC TABLE
- ALL PERIMETER WALL LAMINATES TO BE RETAINED WHERE POSSIBLE
- ALL PEDESTALS TO BE REPLACED WITH NEW
- REUPHOLSTER ALL SEATING WHERE POSSIBLE
- FRANCHISEE REQUEST FOR NO AIRCHARGE
- **FRANCHISEE REQUEST FOR NO COMMUNITY NOTICE BOARD**

AREAS SCHEDULE	EXISTING	PROPOSED
TOTAL COVERS	80	82
DINING AREA INTERNAL AREA (m²)	104.5m²	94.2m²
WC INTERNAL AREA (m²)	15.0m²	15.0m²
CREW ROOM INTERNAL AREA (m²)	13.8m²	13.8m²

DRAWINGS BASED ON:
SURVEY - OPERATIONS_16A141_001
H&K JDN- 8294 UK1161 Long Sutton MFY Proposed K1 RevC

REIMAGE
ART OF FOOD_P

Status	Purpose of Issue
	For Information
drawing stage	
client	McDonald's Restaurant's Ltd
project	store
LONG SUTTON SPALDING	1161
drawing title	**PROPOSED GENERAL ARRANGEMENT PLAN**
date 09.01.17	drawn HE
scale@A1 1:50	checked DP

Rev C
JOB NO 6970_AEW_1161_0050

AEW ARCHITECTS AND DESIGNERS LTD
THE ZENITH BUILDING, SPRING GARDENS
MANCHESTER M2 2AB T 0161 214 4270 F 0161 214 4271

PROPOSED GENERAL ARRANGEMENT PLAN 1:50