
Ordnance Survey®

OS Sitemap®

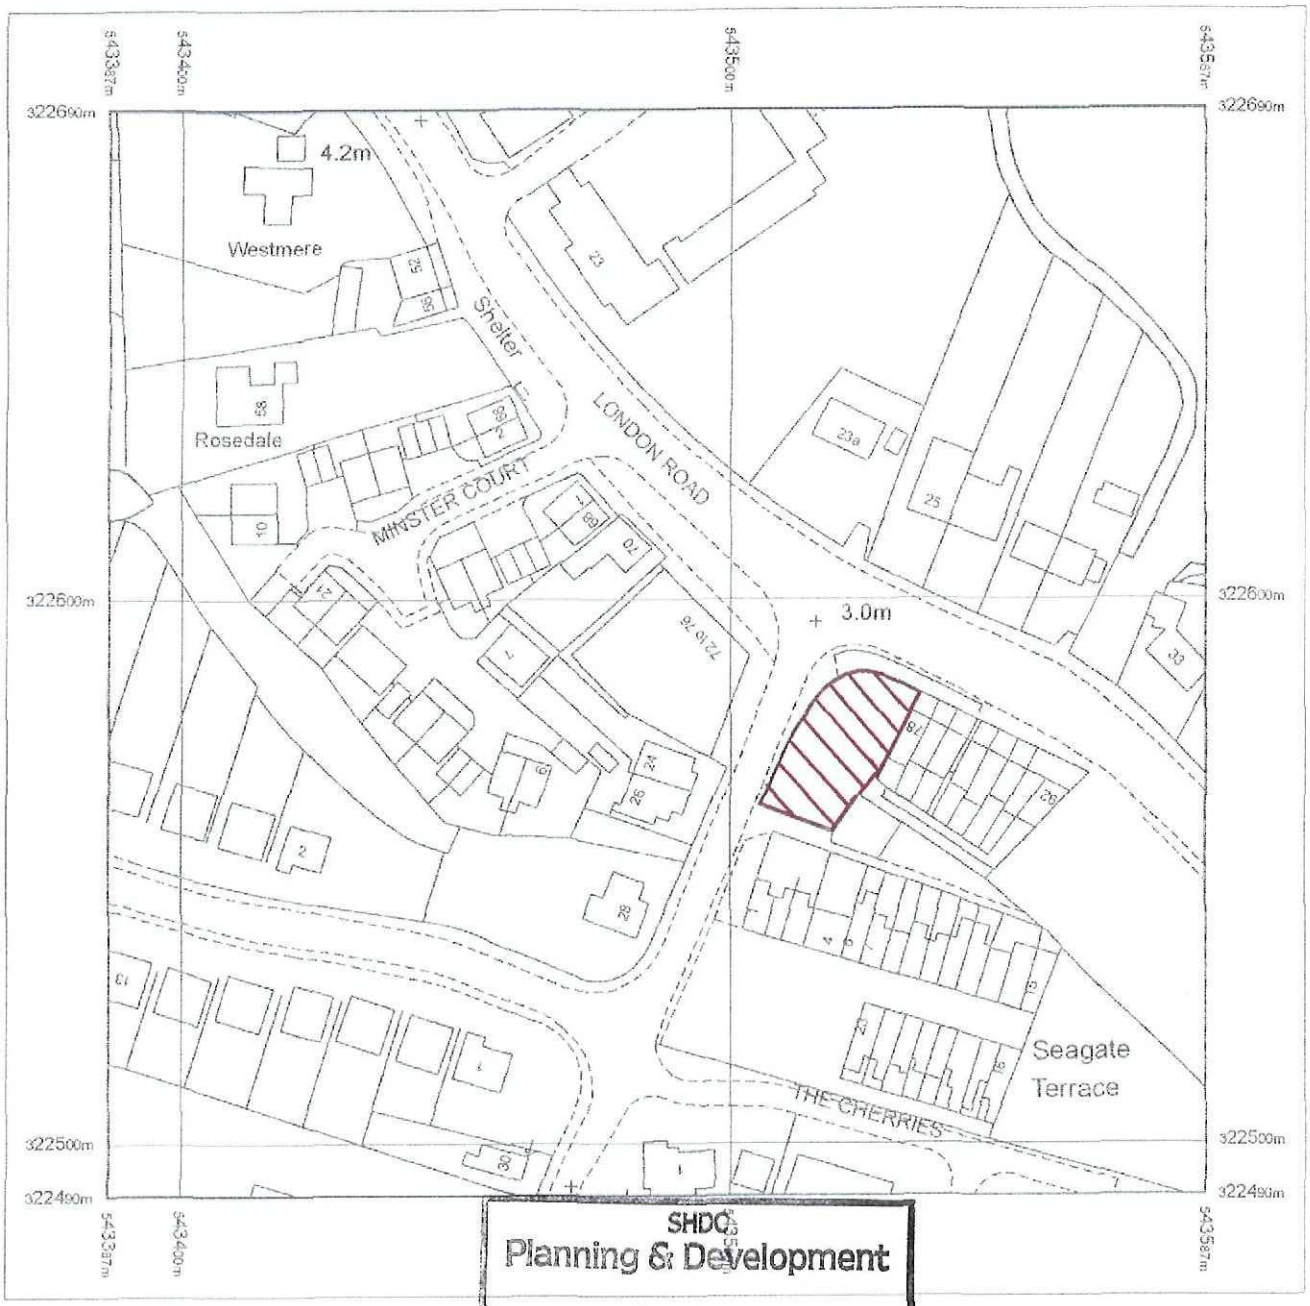

SHDC
Planning & Development
28 JUN 2010
Ref: 0534-10

Produced 26.05.2010 from the Ordnance Survey National Geographic Database and incorporating surveyed revision available at this date. © Crown Copyright 2010.

Reproduction in whole or part is prohibited without the prior permission of Ordnance Survey.

Ordnance Survey, the OS Symbol and OS Sitemap are registered trademarks of Ordnance Survey, the national mapping agency of Great Britain.

The representation of a road, track or path is no evidence of a right of way.

The representation of features as lines is no evidence of a property boundary.

Part or all of this OS Sitemap is enlarged from mapping produced at one or more of the following scales: 1:1250, 1:2500, 1:10000.

Metres
0 20 40

Scale 1:1250

Supplied by: Blackwell M and D C
Serial number: 02445600
Centre coordinates: 543486.88 322590.25

Further information can be found on the OS Sitemap Information leaflet or the Ordnance Survey web site:
www.ordnancesurvey.co.uk

SPAR

LONDON RD

LONG SUTTON

PE12 9ED

Complete Technical Services Ltd.

BLOCKPLAN


OUR REF: E001411

N

SHDC
Planning & Development
2 8 JUN 2010
Ref: 0534-10


SCALE 1:500

ATM LOCATION WITH ADVERT ABOVE

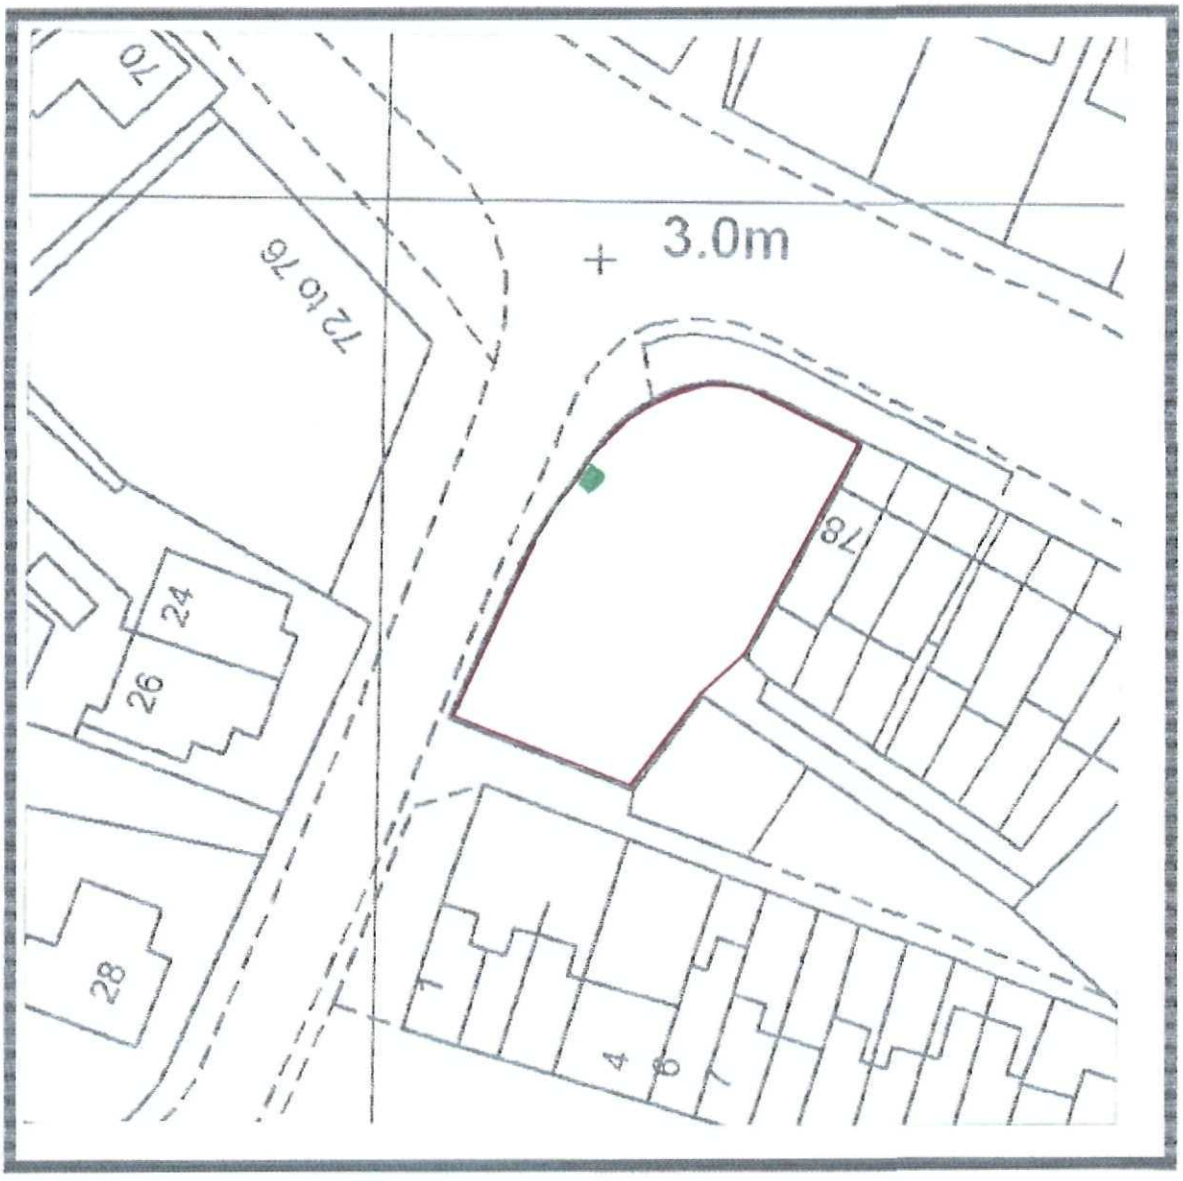

ADDRESS:


Spar, London Road, Long Sutton, Spalding, PE12 9ED

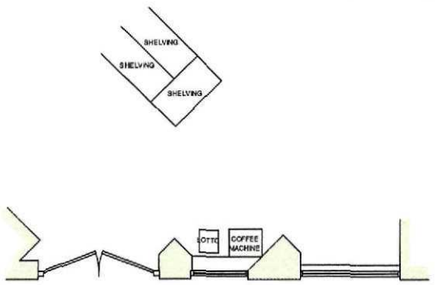


EXISTING (PART) PLAN 1:100



EXISTING ELEVATION 1:100

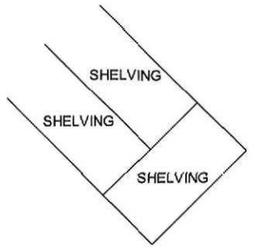


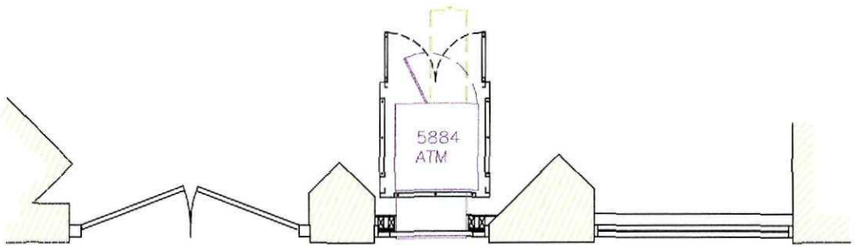


PROPOSED (PART) PLAN 1:50



PROPOSED (PART) ELEVATION 1:25

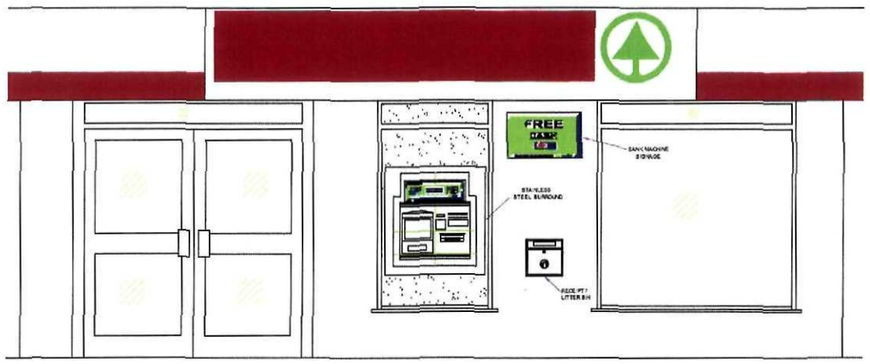

PROPOSED ELEVATION 1:50

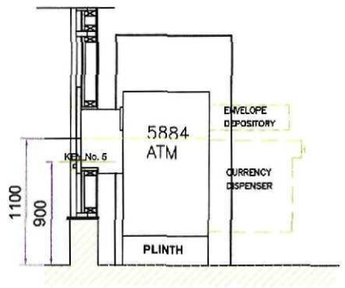

SECTION AT ATM LOCATION 1:50

SHDC
Planning & Development
2 8 JUN 2010
Ref: 0534-10

DO NOT SCALE EXCEPT FOR PLANNING AND BUILDING REGULATION PURPOSES.

GENERAL NOTES

LIGHTING :-
ALL LIGHTING TO BE POSITIONED TO AVOID DIRECT GLARE ON THE EYES OF THE USER AND UNWANTED REFLECTIONS FROM THE SCREEN OR OPERATING FEATURES. GLARE FROM LIGHTING TO BE AVOIDED

ACCESS TO ATM :-
COMFORTABLE SIDE REACH CONTOURS FOR WHEELCHAIR USERS TO COMPLY WITH FIGURE 10 OF THE DOCUMENT "ACCESS TO ATM's UK DESIGN GUIDLINES 2002".

COMFORTABLE VIEWING ANGLES FOR AMBULANT DISABLED PERSONS TO COMPLY TO FIGURE 4 OF THE DOCUMENT "ACCESS TO ATM's UK GUIDLINES 2002".

COMFORTABLE VIEWING ANGLES AND REACH CONTOURS FOR NON DISABLED PEOPLE TO COMPLY WITH FIGURE 15 OF THE DOCUMENT "ACCES TO ATM's UK GUIDLINES 2002".

SIGNAGE :-
ALL SIGNAGE TO CONFORM TO BS 8300:2001 SECTIONS 9.2.2 LOCATION & DESIGN OF SIGNS & INFORMATION AND 9.2.3 VISUAL SIGNS.

ELECTRICS :-
ALL ELECTRICAL WORK CONFORMS TO BS 7671:2001.

SITE NOTES

FLOOR CONSTRUCTION :-
CERAMIC TILES ON CONCRETE

EXISTING SHUTTER TO BE REMOVED.

EXISTING GLAZING PANEL TO BE REMOVED. LAMINATE PANEL WITH SECURITY BACKING, ELECTRICS, ATM & CTS SECURITY ENCLOSURE TO BE INSTALLED.

APERTURE TO BE FORMED IN LAMINATE PANEL WITH SECURITY BACKING

LAMINATE PANEL
A 9MM MDF CORE, FACED FORMICA LAMINATE, COMPENSATING LAMINATE TO REVERSE
WALL CONSTRUCTION (SECURITY BACKING)
100x50mm STUDS @ 400mm CENTRES CLAD WITH EXPAMET MESH (2074F) + 18mm MDF (SCREWED) + PLASTERBOARD (INTERNALLY)

CUSTOMERS AGREEMENT WITH

COFFEE MACHINE & LOTTO STAND TO BE RELOCATED

REVISION	DESCRIPTION	DATE


CLIENT
b nkmachine

SITE ADDRESS
TATES SPAR LONG SUTTON,
76 LONDON ROAD, LONG SUTTON,
SPALDING, PE12 9ED


TITLE
PROPOSED AUTOMATED TELLER MACHINE (ATM INSTALLATION FOR BANKMACHINE

DRAWN	DATE	SCALE
BM	04-01-09	VARIOUS
REF/DRG No	SHEET	REVISION
E001411	1	-

Complete Technical Services Ltd
ATM Management

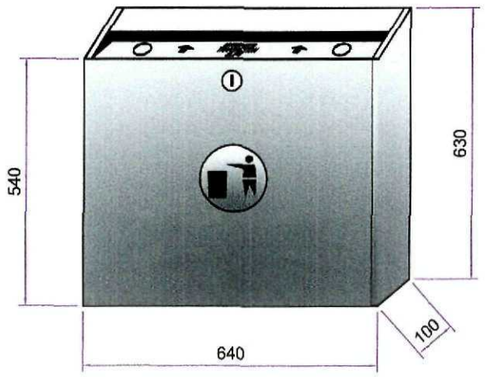


VIEW A

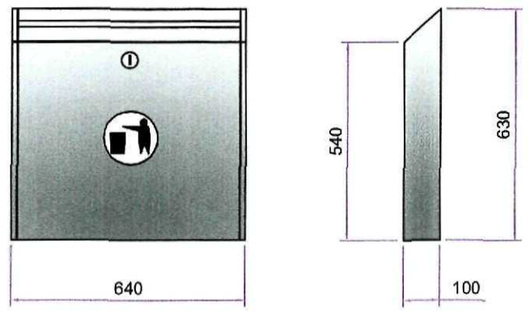

VIEW B



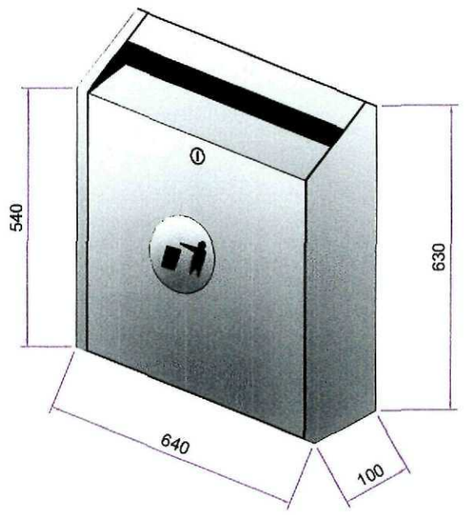

VIEW C

SHDC
Planning & Development
2 8 JUN 2010
Ref: 0534-10

SITE ADDRESS


TITLE
RECEIPT/LITTER BIN

DRAWN	DATE	SCALE
BM	24-08-09	N.T.S
REF/DRG NO.	SHEET	REVISION
CTS0187	01	00

CompleteTechnicalServices Ltd.

ATMInstallation & ProjectManagement

www.complete-tech.co.uk
01709 821757

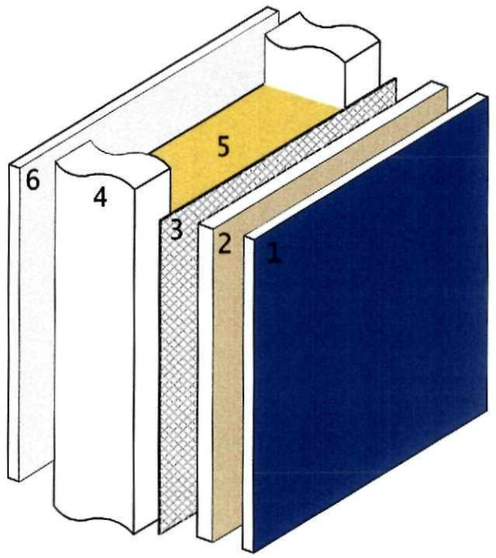

1/ LAMINATE PANEL (COLOUR CHOICE)

2/ 18mm MDF (SCREWED TO STUDWORK)

3/ EXPERMET (REF: 2074F)

4/ 100 x 50 STUDWORK (@ 400 ctrs)

5/ FIBRE GLASS CAVITY INSULATION BATTS

6/ 12.5 PLASTER BRD. (PAINTED TO MATCH DECOR)

NOTIONAL 'U' VALUE FOR TYPICAL LAMINATE PANEL CONSTRUCTION

		R VALUE
BONDED LAMINATE (EXT)		0.000
MDF (9mm)		0.140
BONDED LAMINATE (INT)		0.000
GLASS MINERAL WOOL SLAB		2.780
47 x 100 SAWN SOFTWOOD CARCASSING		0.020
EXPAMET 2074F MESH		0.000
MDF (18mm)		0.140
GYPROC WALLBOARD (12.5mm)		0.050
RSI CONSTANT		0.123
RSO CONSTANT		0.055
	TOTAL	3.308

U = 1/3.308 0.302 W/m2 K

SHDC
Planning & Development
28 JUN 2010
Ref: 0534-10

BUILDING REGULATION PURPOSES

GENERAL NOTES

FINISH :- POWDER COATED

SITE NOTES


REVISION	DESCRIPTION	DATE	
02	EXPAMET REF WAS 1252F	25/03/09	B
01	U VALUE ADDED	25/05/07	B

CLIENT

SITE ADDRESS


TITLE
EXTERNAL SECURITY WALL CONSTRUCTION

DRAWN	DATE	SCALE
BM	28/11/06	N.T.S
REF/DRG NO	SHEET	REVISION
CTS0207	A	02

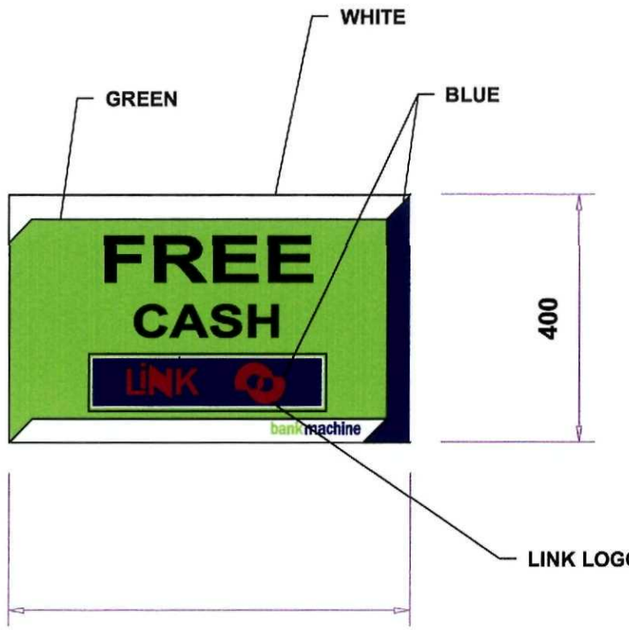



SECTI0ON **AA**

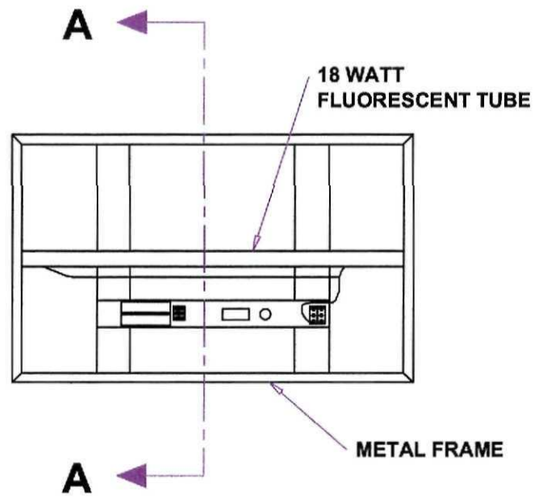

INTERNAL VIEW WITH FRONT PANEL REMOVED

AND BUILDING REGULATION PURPOSES.

SHDC
Planning & Development
28 JUN 2010
Ref: 0534-10

REVISION	DESCRIPTION	DATE
03		
02		
01		

SITE ADDRESS

TITLE: BANKMACHINE (FTU) ILLUMINATED SIGN

DRAWN	DATE	SCALE
CB	19-02-10	NTS
REF/DRG No. CTS0037	SHEET 1	REVISION -

CLIENT

Complete Technical Services Ltd
ATM Installation & Project Management
www.complete-tech.co.uk
01709 821757