# PROPOSED POLYTUNNEL AT SLEAGATE RD., SUTTON CROSSES, LONG SUTTON, SPALDING, LINCS. FOR MR & MRS C.W. & T.A. SLEATON.

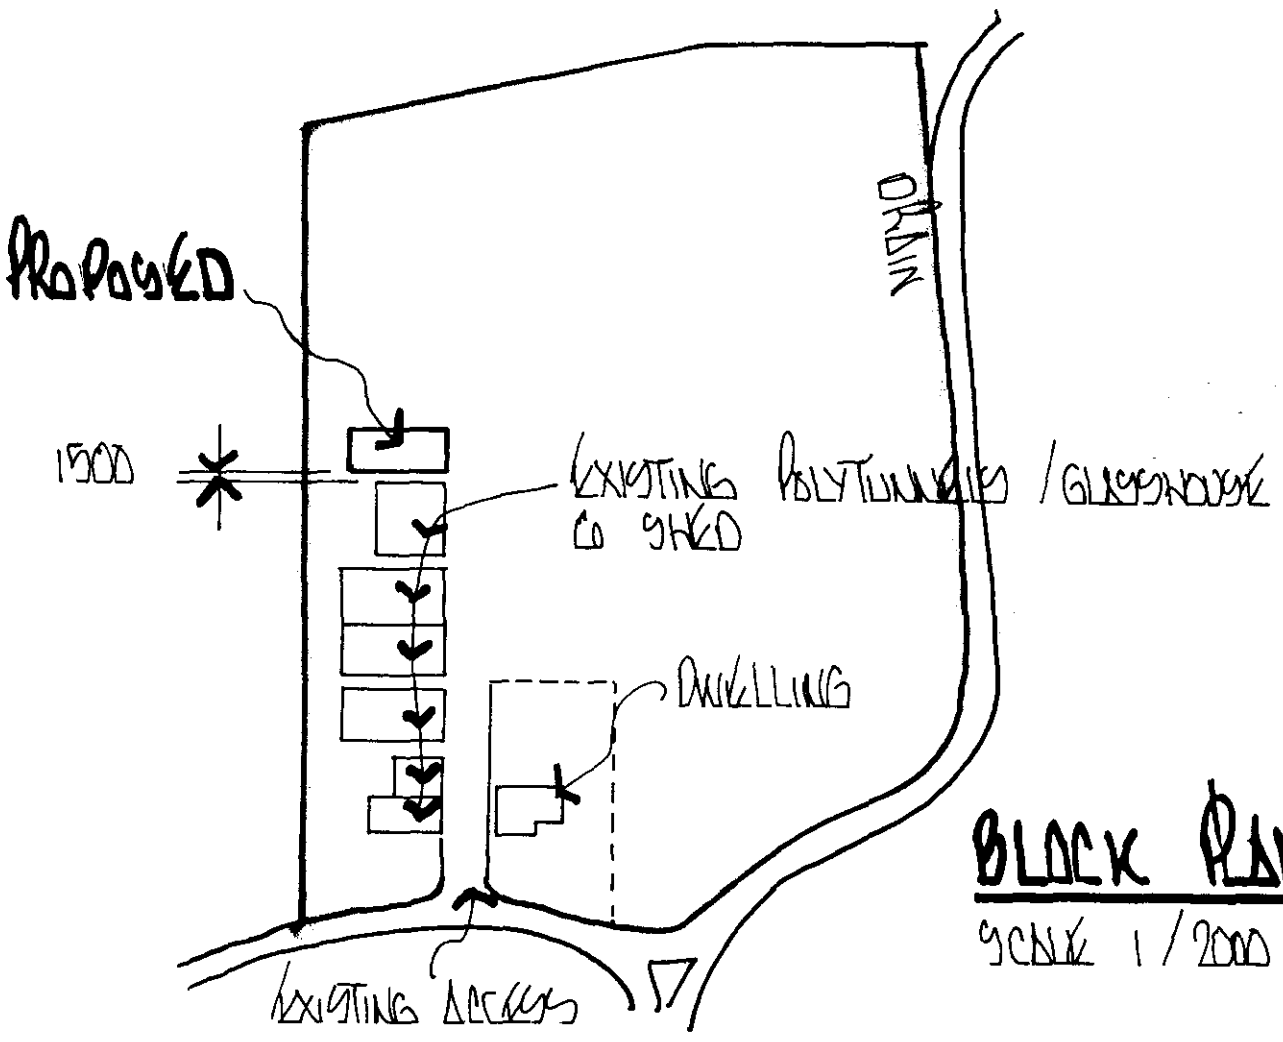


## BLOCK PLAN

SCALE 1/2000




## LOCATION PLAN

SCALE 1/2500

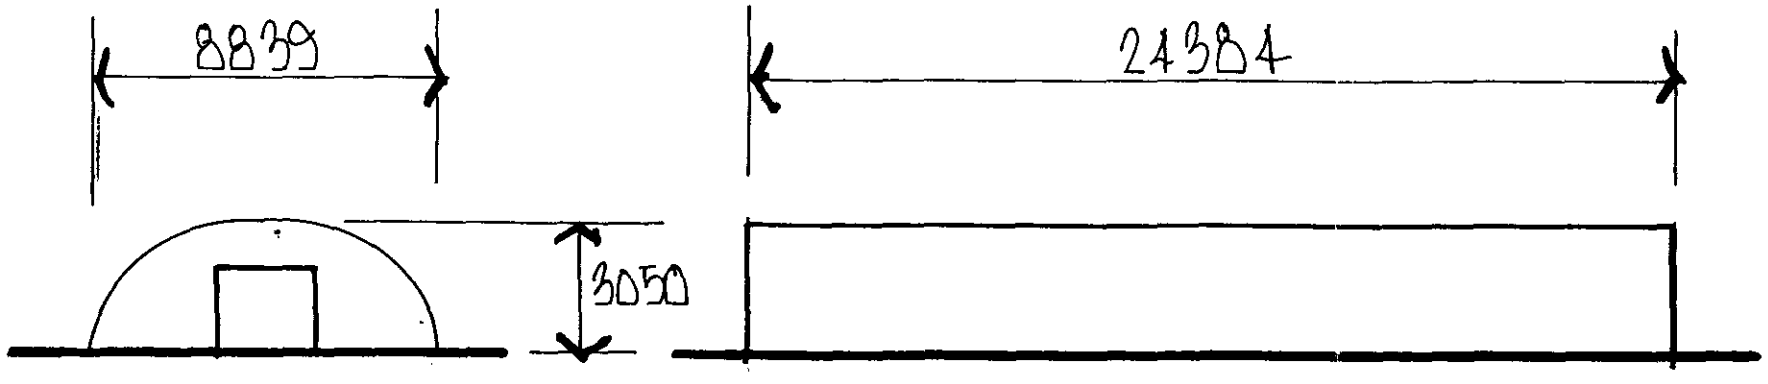


## FRONT ELEVATION

SCALE 1/200

## SIDE ELEVATIONS

FLOOR AREA 216 $m^2$

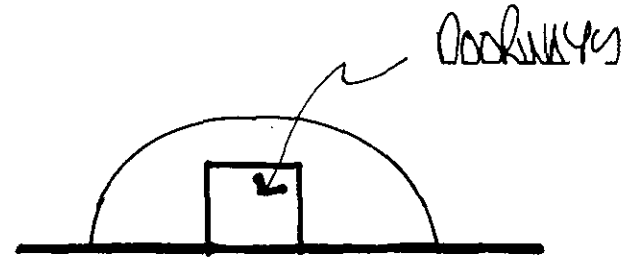


## REAR ELEVATION

DRWG 1 OF 1