


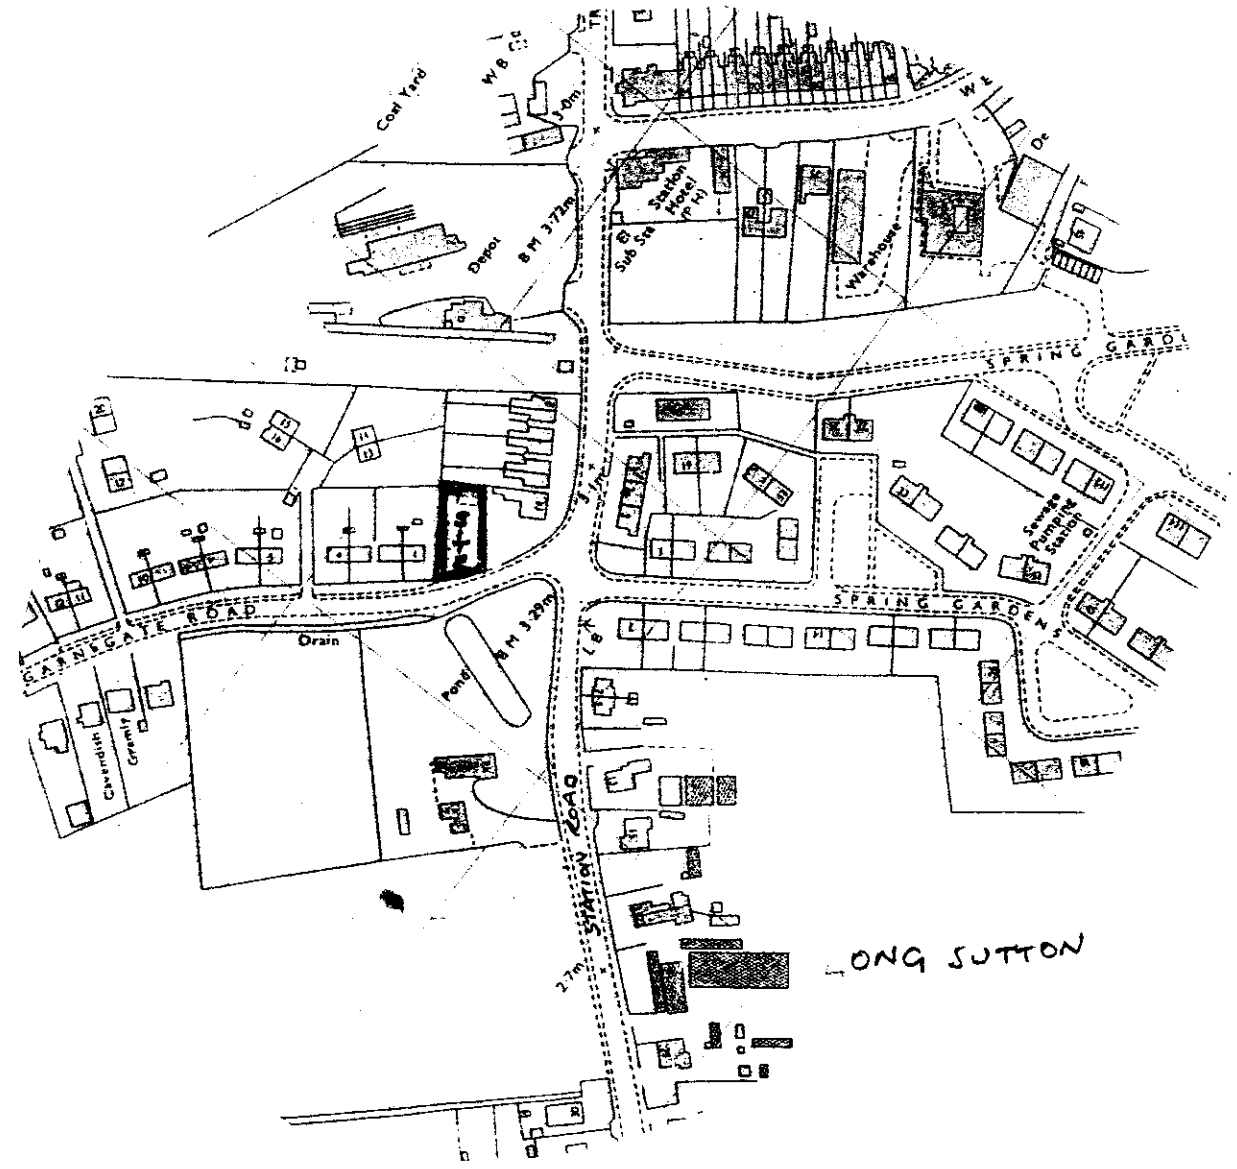


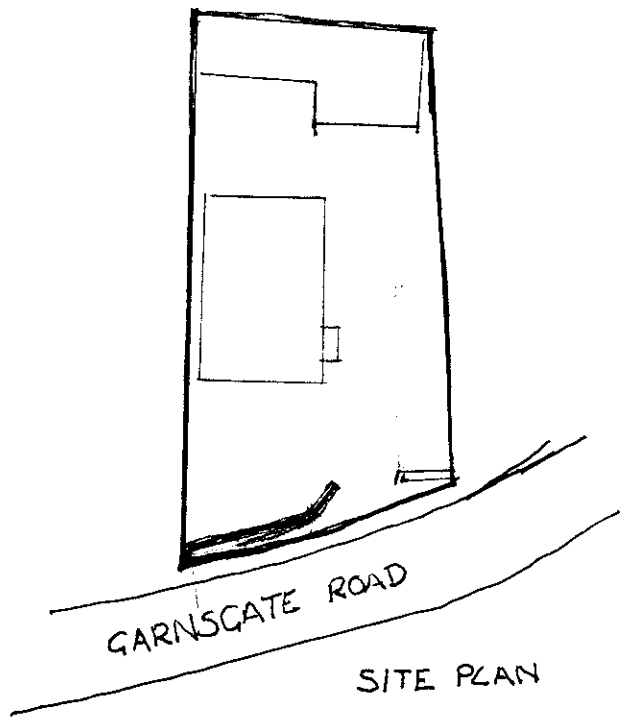

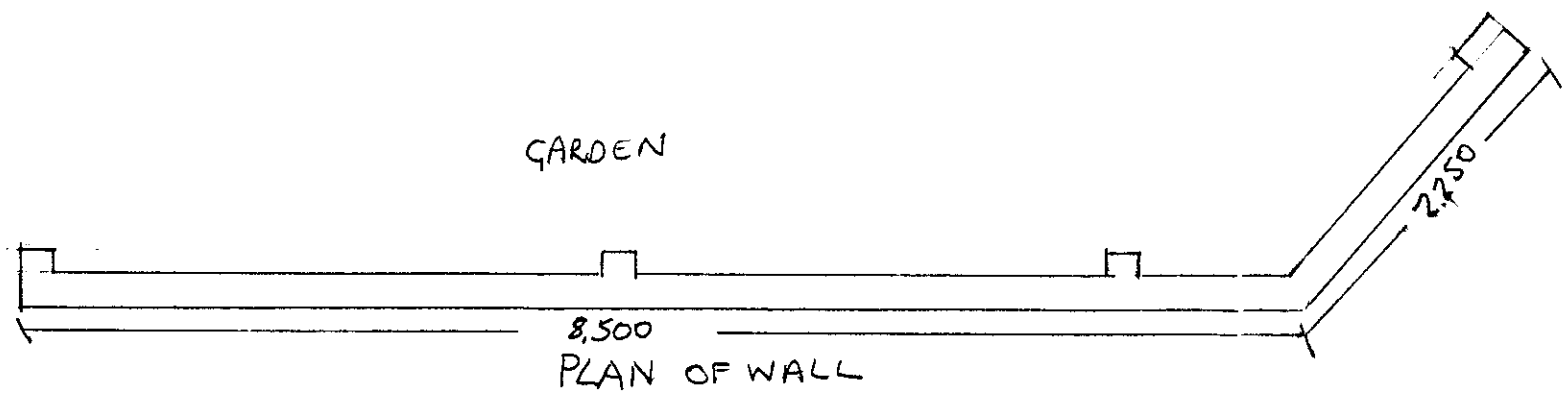

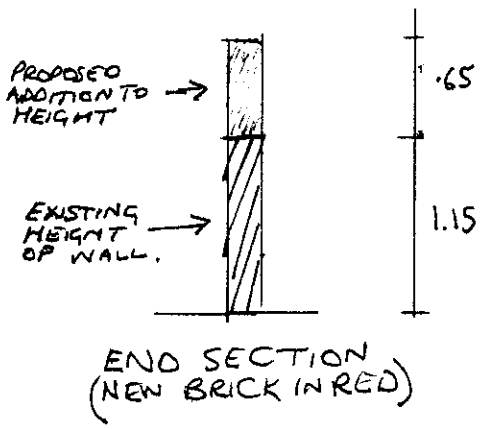

Planning & Development
Ref 0549/03
APPROVED
PLAN

DERYCK GILLYAM
2 GARNSGATE ROAD
LONG SUTTON - SPALDING. LINCS
PE12 9BT

PROPOSED ADDITION TO BRICK WALL FRONTING PROPERTY AT THE ABOVE ADDRESS

April 2003 DGillyam

1:2500 1:500
1:50

SEVEN COURSES OF BRICK TO BE ADDED PLUS ONE HEADER COURSE OF RED ENGINEERING BRICKS TO MATCH ORIGINAL - OTHER BRICKS TO MATCH ORIGINAL AS NEAR AS POSSIBLE.
EXISTING BRICKS ARE A MIXTURE OF COMMON AND RED FACE BRICK.