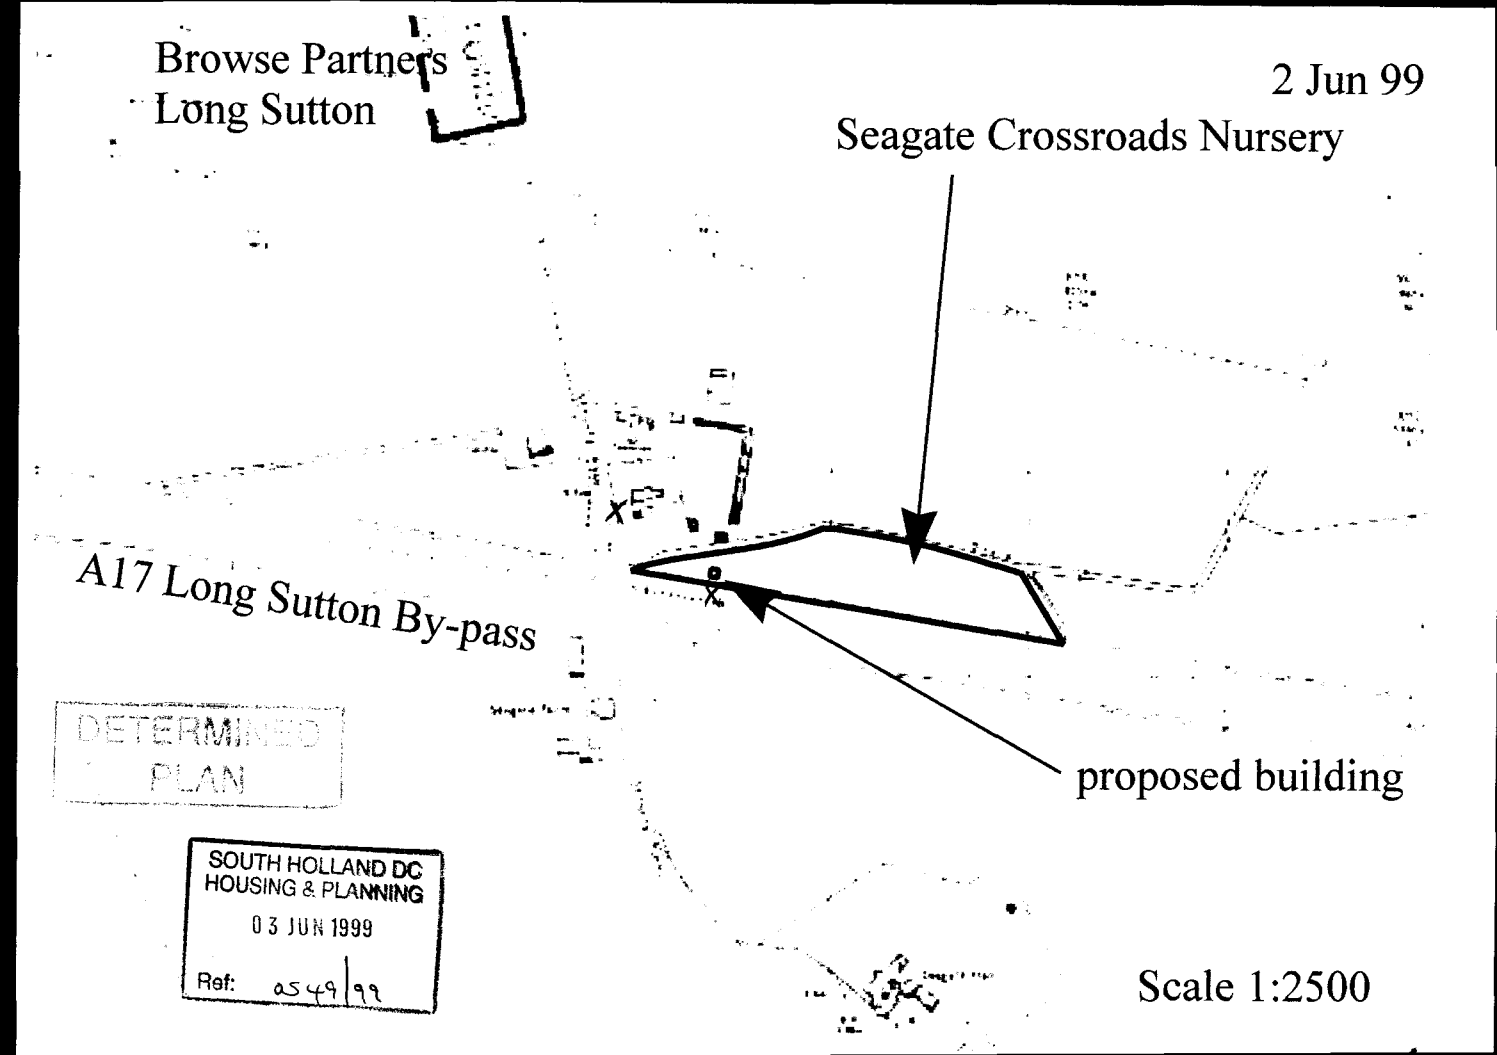

Browse Partners
Long Sutton
2 Jun 99
Seagate Crossroads Nursery
A17 Long Sutton By-pass
proposed building
DETERMINED
PLAN
SOUTH HOLLAND DC
HOUSING & PLANNING
03 JUN 1999
Ref: 0549/99
Scale 1:2500