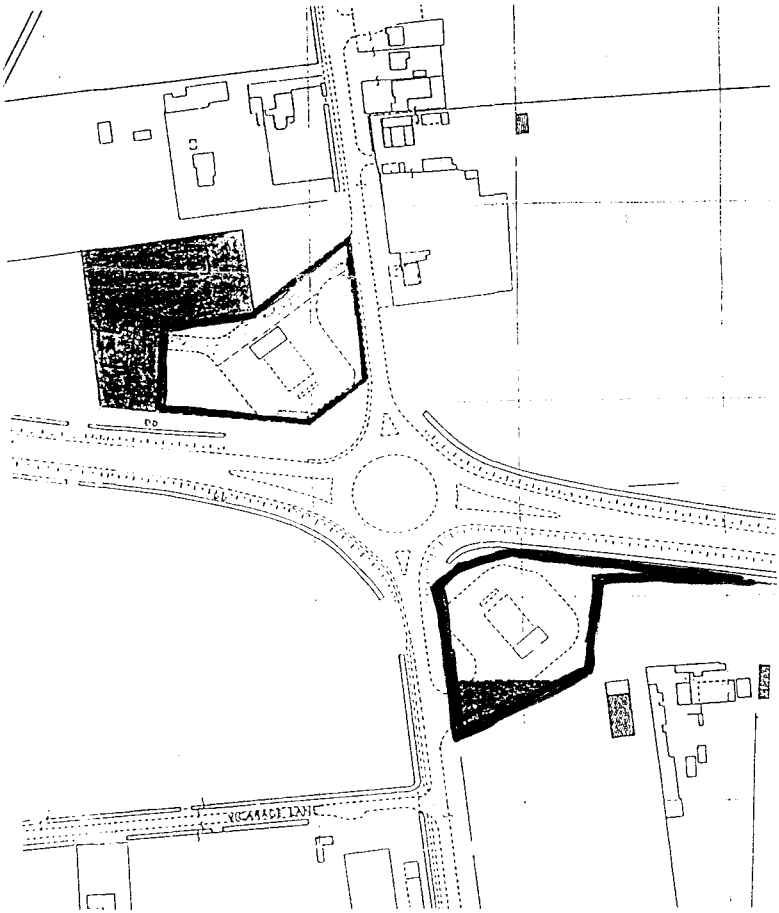


LOCATION PLAN

Main Road Service Station
Wisbech Road
Long Sutton
Lincolnshire
PE12 9AE

SOUTH HOLLAND DC
HOUSING & PLANNING
- 1 JUN 1998
Ref: 0553/98.

DRAWING NO. T1782/LOC

SCALE: 1:2500

DATE: MAY 1998

TURNKEY DESIGN PARTNERSHIP LTD