

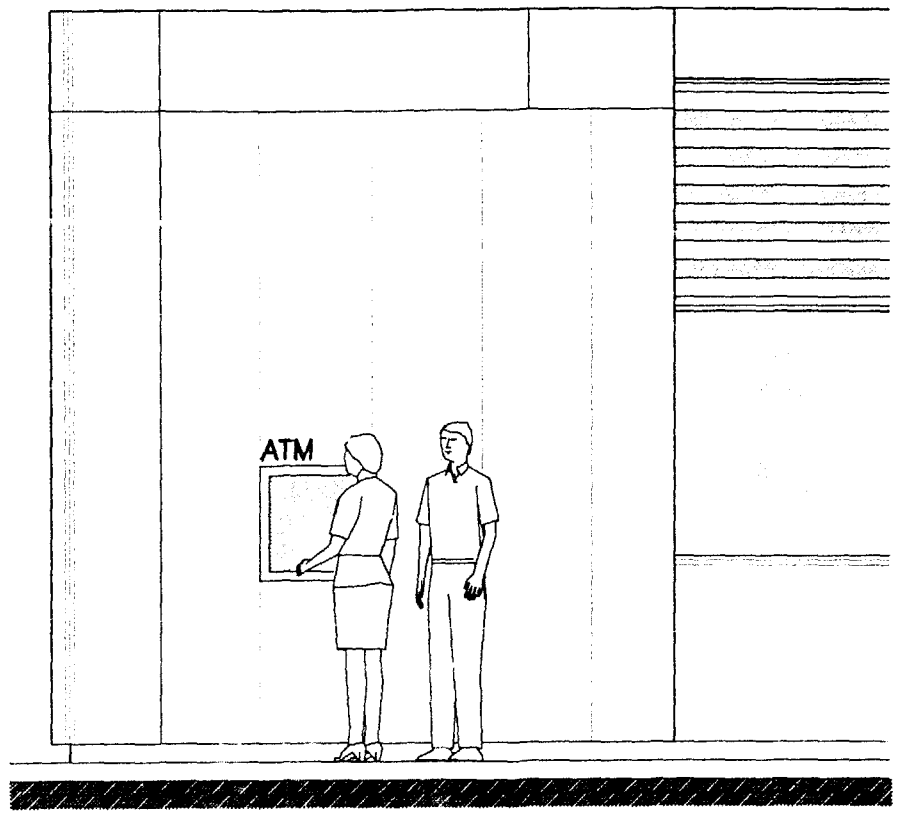


TYPICAL ELEVATION

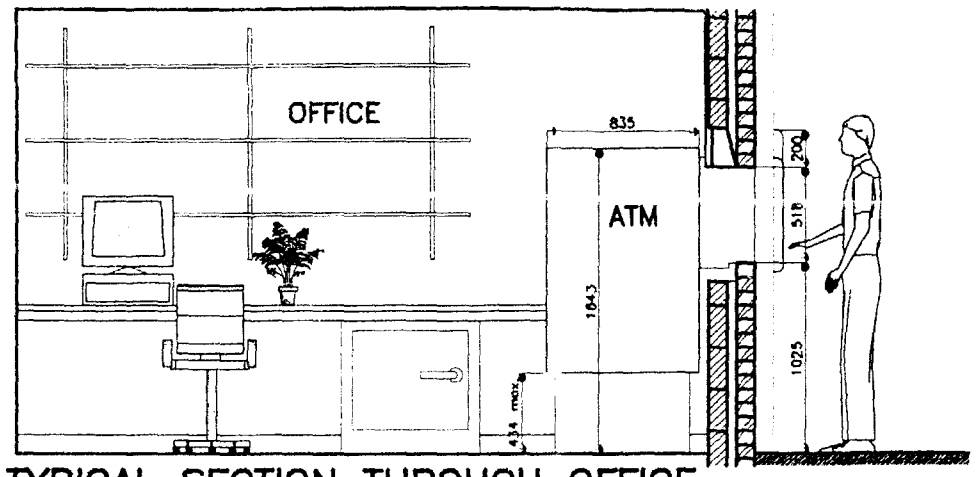

TYPICAL SECTION THROUGH OFFICE

PLAN FOR INDICATIVE USE ONLY

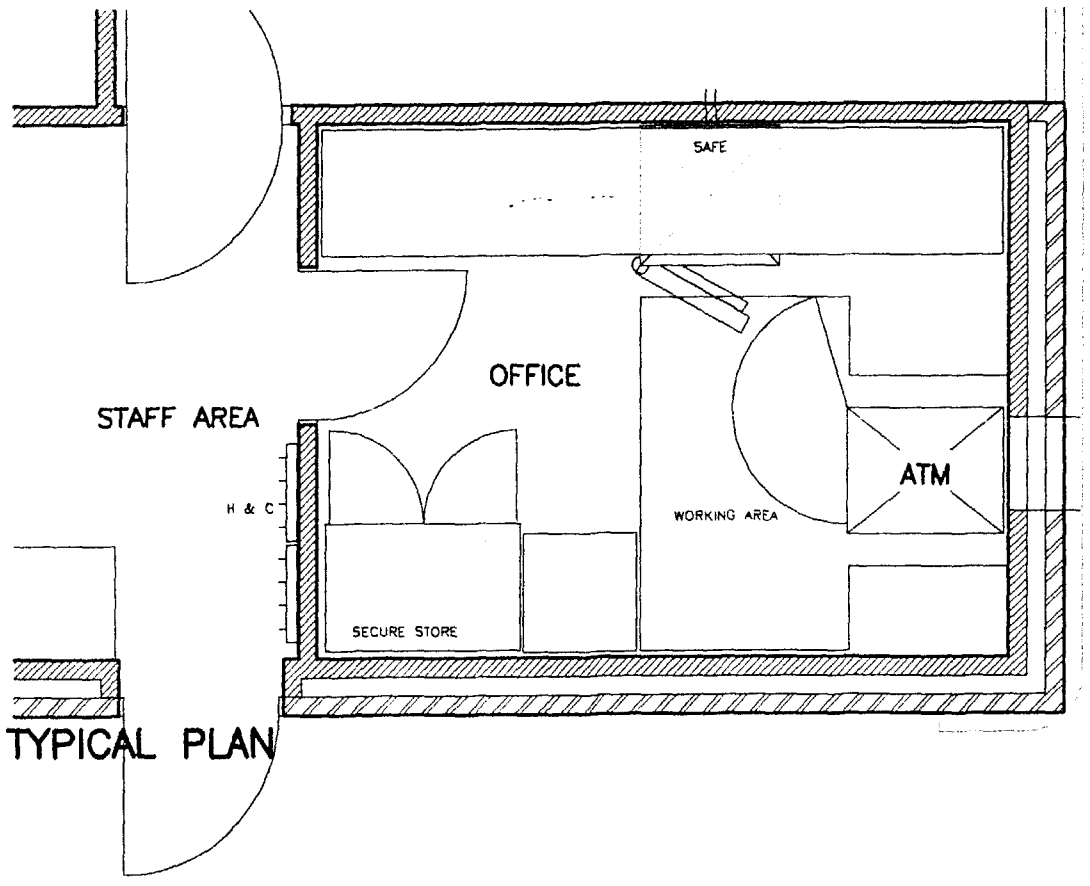

TYPICAL PLAN

NON BANK SITE CASH POINT

NCR Machine 5085

- Lloyds Bank
- TSB

NCR Machine 5684

- Midland Bank
- Nat West
- Abbey National
- Nationwide
- Clydesdale
- RBS

SOUTH HAMS DISTRICT COUNCIL
HOUSING & PLANNING
- 7 JUL 1999
Ref: 0553/98

BP OIL

BP Oil UK Ltd
Asset Development

BP Oil UK Ltd
Asset Development
WITAN GATE HOUSE
MILTON KEYNES
BUCKS MK9 1ES
01908 853000
01908 853999

DRAWN: TMSL/MAN
DATE: NOV 97
APPROVED:
DATE:
PLOTTED:

SCALE: 1:20

DIMENSIONS IN: mm – m
1:20@A1

BP SITES
VARIOUS
BP SITES

TYPICAL ATM DETAILS

SUPERSEDES DWG. NR.

T1524/123

FILE

NR	DATE	NAME	REVISION

TURNKEY
9 Bancroft Court, Hitchin, Hertfordshire, SG5 1LH
Tel: 01462 440569 Fax: 01462 440569

CAD REF:T1524123

NORTH

LONG SUTTON

TARMAC

250 x 150 P.C.C. KERBS TO PERIMETER

PLANTING

M.O.C. I.D. SIGN

BRICK PAVIORS

SEPARATION ISLAND WITH DIESEL PUMP

TARMAC

UNDERGROUND PETROL DIESEL STORAGE TANKS

OFFSET FILLS

STANDING

DEMOLISH DWARF BRICK WALLS

TARMAC

DEMOLISH EX. G. HOUSE AND OUTBUILDINGS AND REMOVE HEDGES

CLOSE U.O.F. ACCESS NO. 3

PLANTING

PROPOSED CROSSING

TARMAC

PLANTING

M.O.C. I.D. SIGN

LONG SUTTON

A1101 Wisbech

LONG SUTTON

PLANTING

M.O.C. I.D. SIGN

TARMAC

UNDERGROUND PETROL DIESEL STORAGE TANKS

LND. PUMP ISLANDS WITH LND. PETROL PUMPS

EXTENT OF CANOPY OVER

TARMAC

WATER

AIR

ATM

CONSOLE

SALES BUILDING SEE DRG. 2508 Y 18 FOR DETAILS

NATIONAL BOUN

FILLING STA

EXISTING FARM

SOUTH HOLLAND DC
HOUSING & PLANNING
RECEIVED
1998
Ref. 0553/98

MAIN ROAD FISH
WISBECH ROAD
LONG SUTTON
LINCS. PE12 9AE

11782/001