




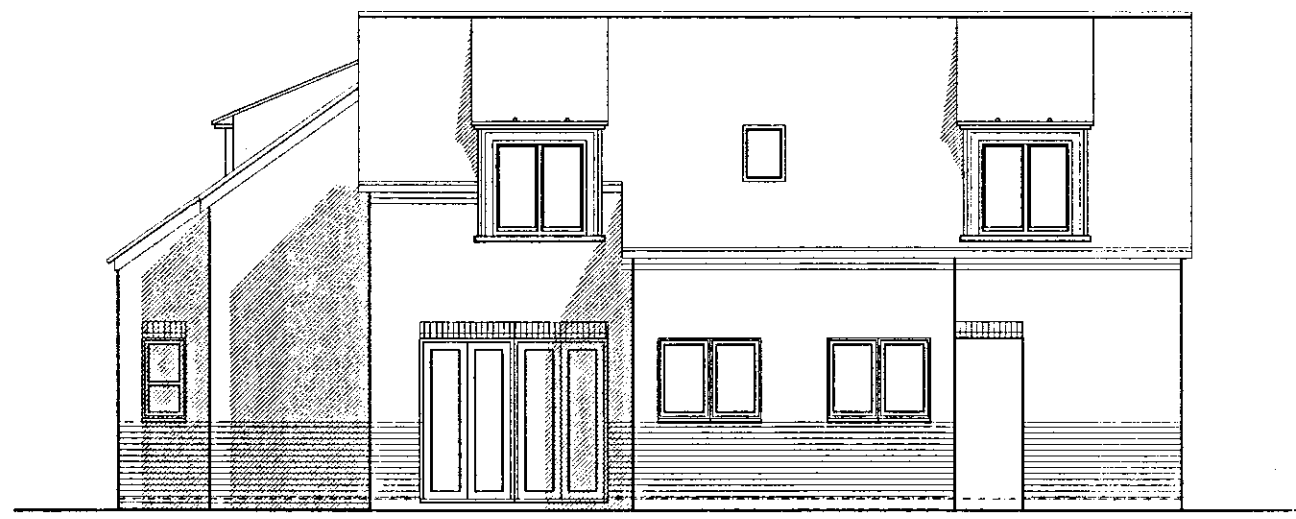


side elevation 3 bed in-roof house type

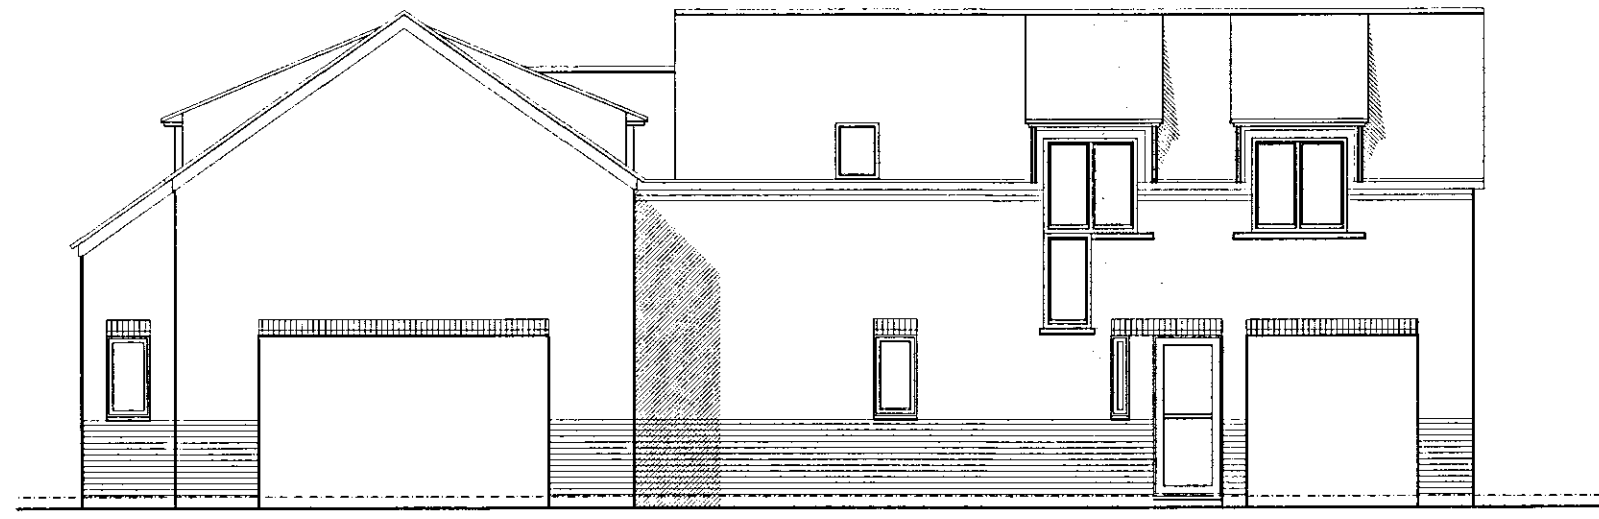


side elevation 3 bed in-roof house type

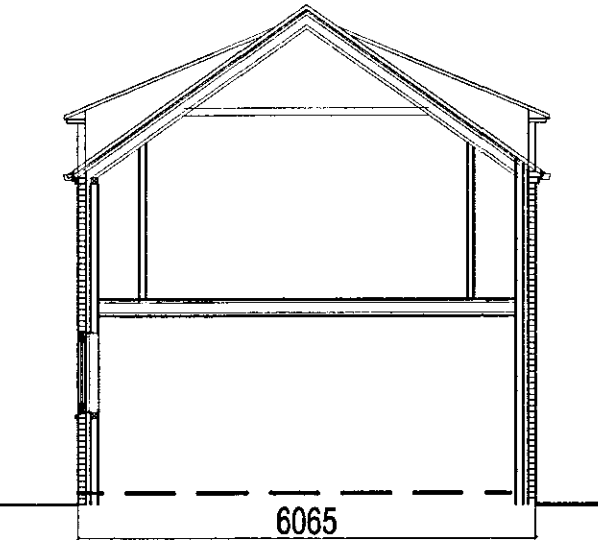


typical section

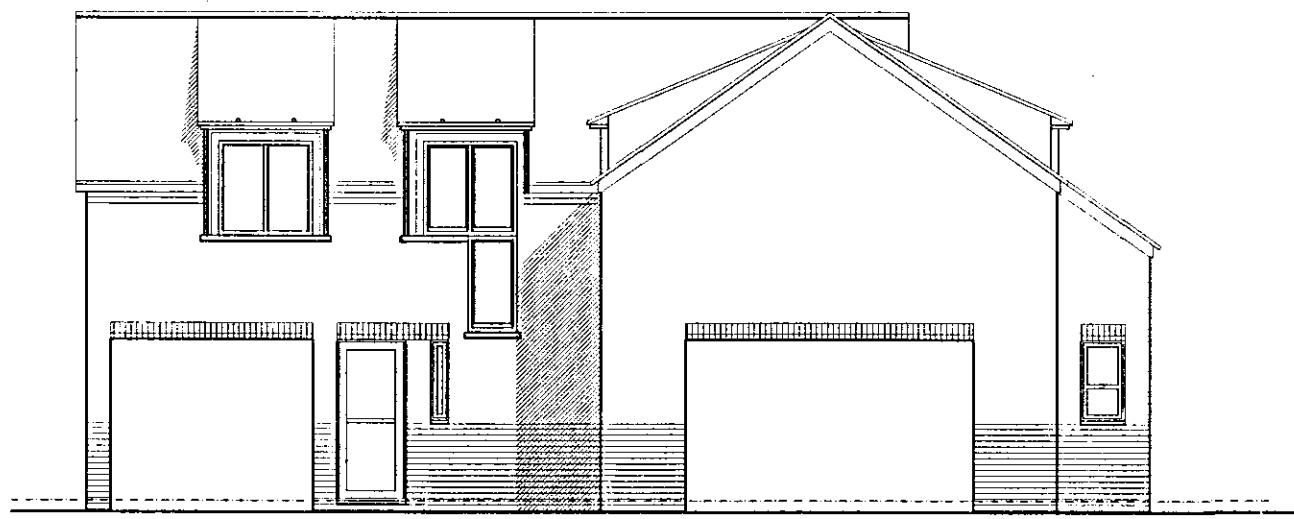


side elevation 3 bed in-roof house type

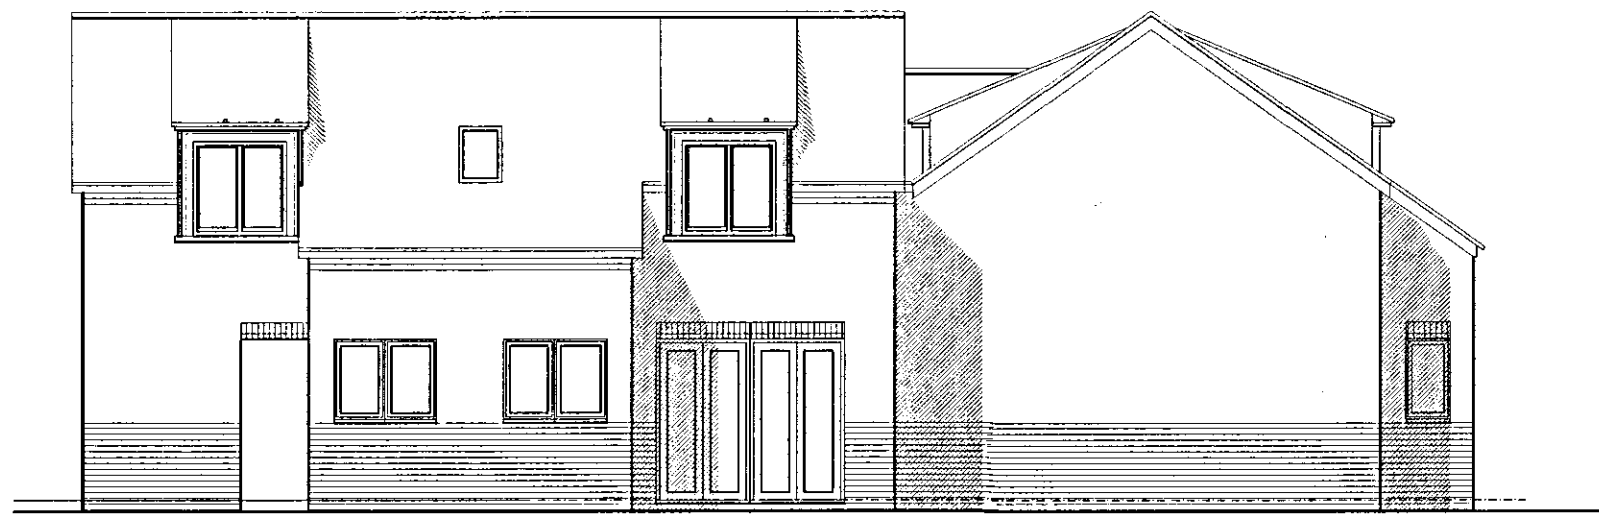


rear elevation 3 bed in-roof house type

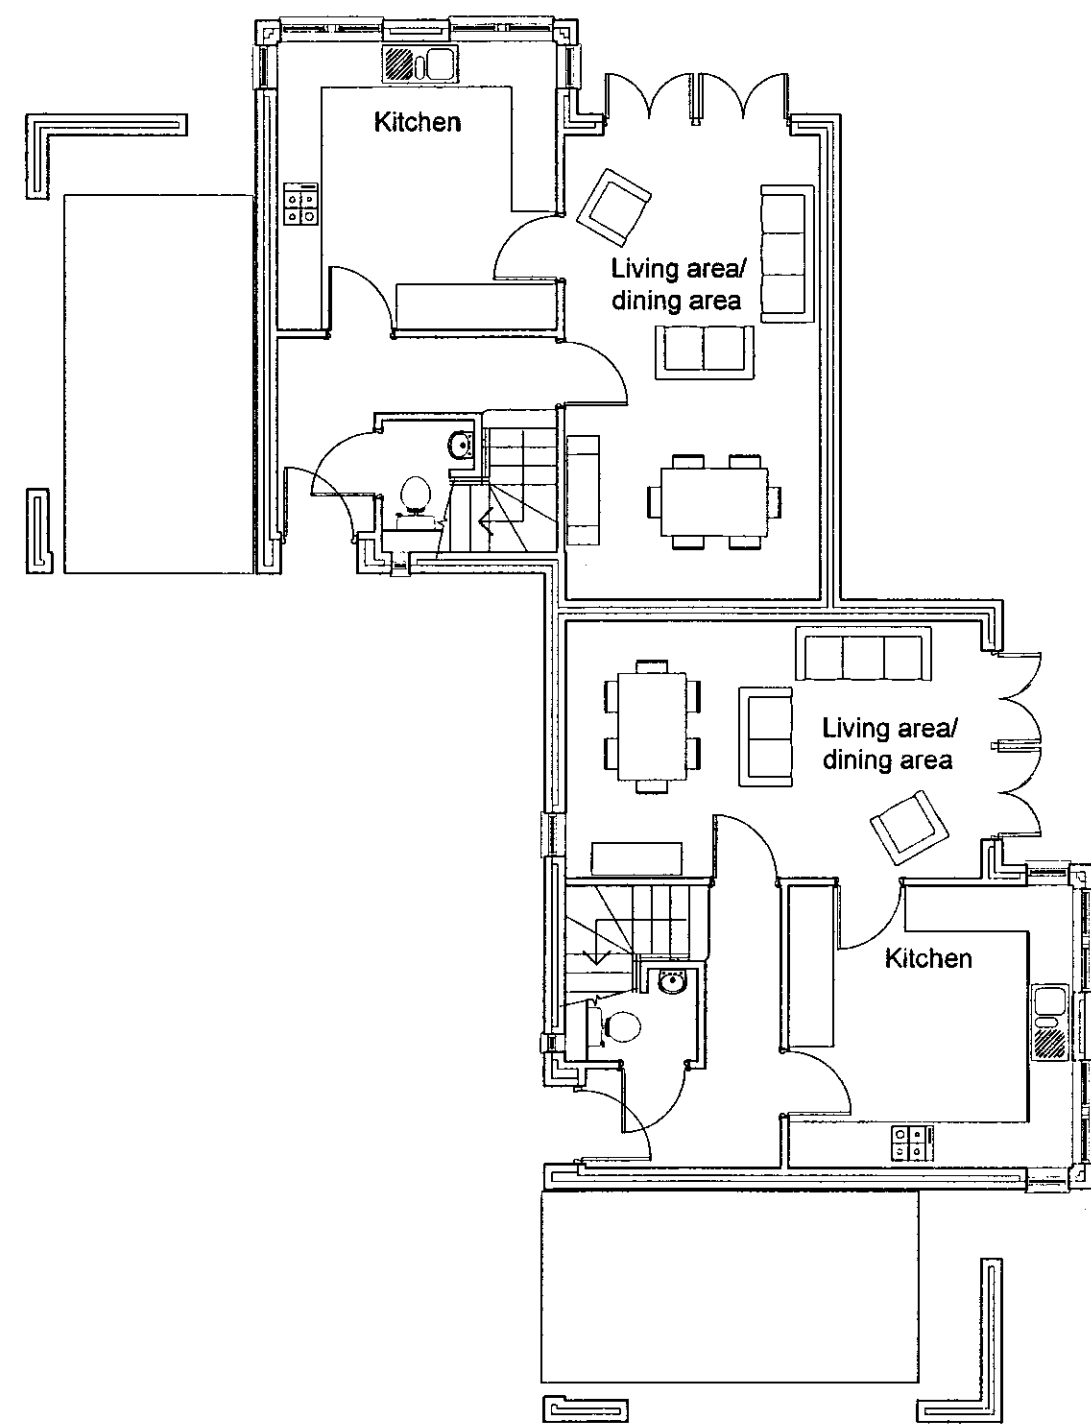

Ground floor plan 3 bed in-roof house type

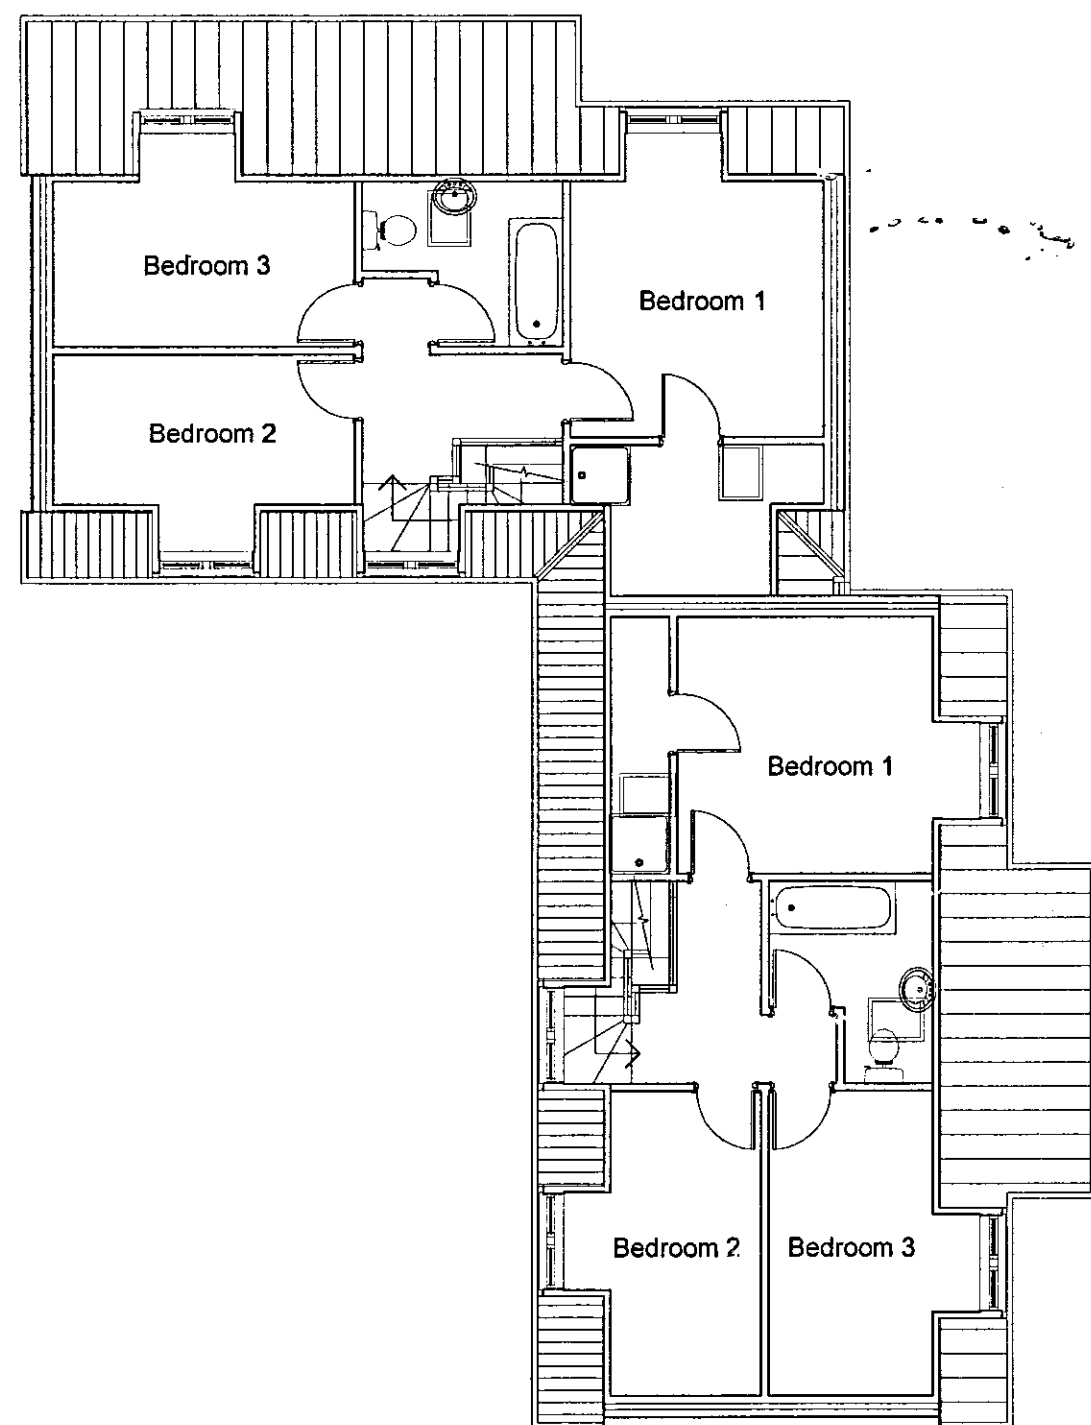

first floor plan 3 bed in-roof house type

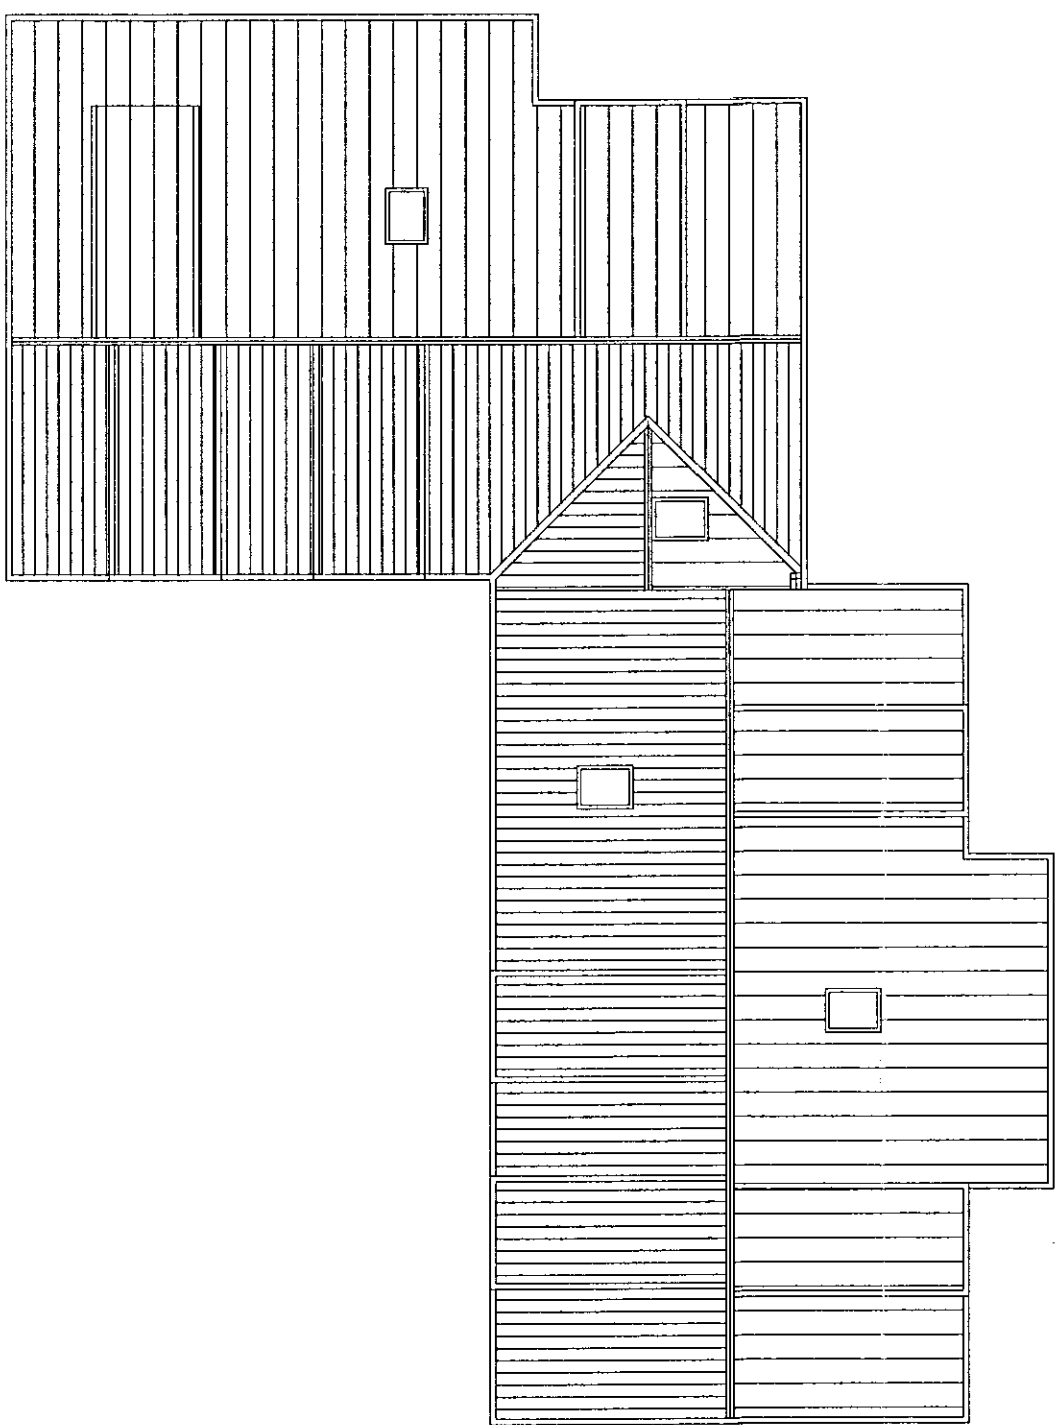

roof plan 3 bed in-roof house type

SHDC  
Planning & Development  
3 0 APR 2007  
Ref: 0561/07

|  |  |  |  |  |  |
|--|--|--|--|--|--|
|  |  |  |  |  |  |
|  |  |  |  |  |  |
