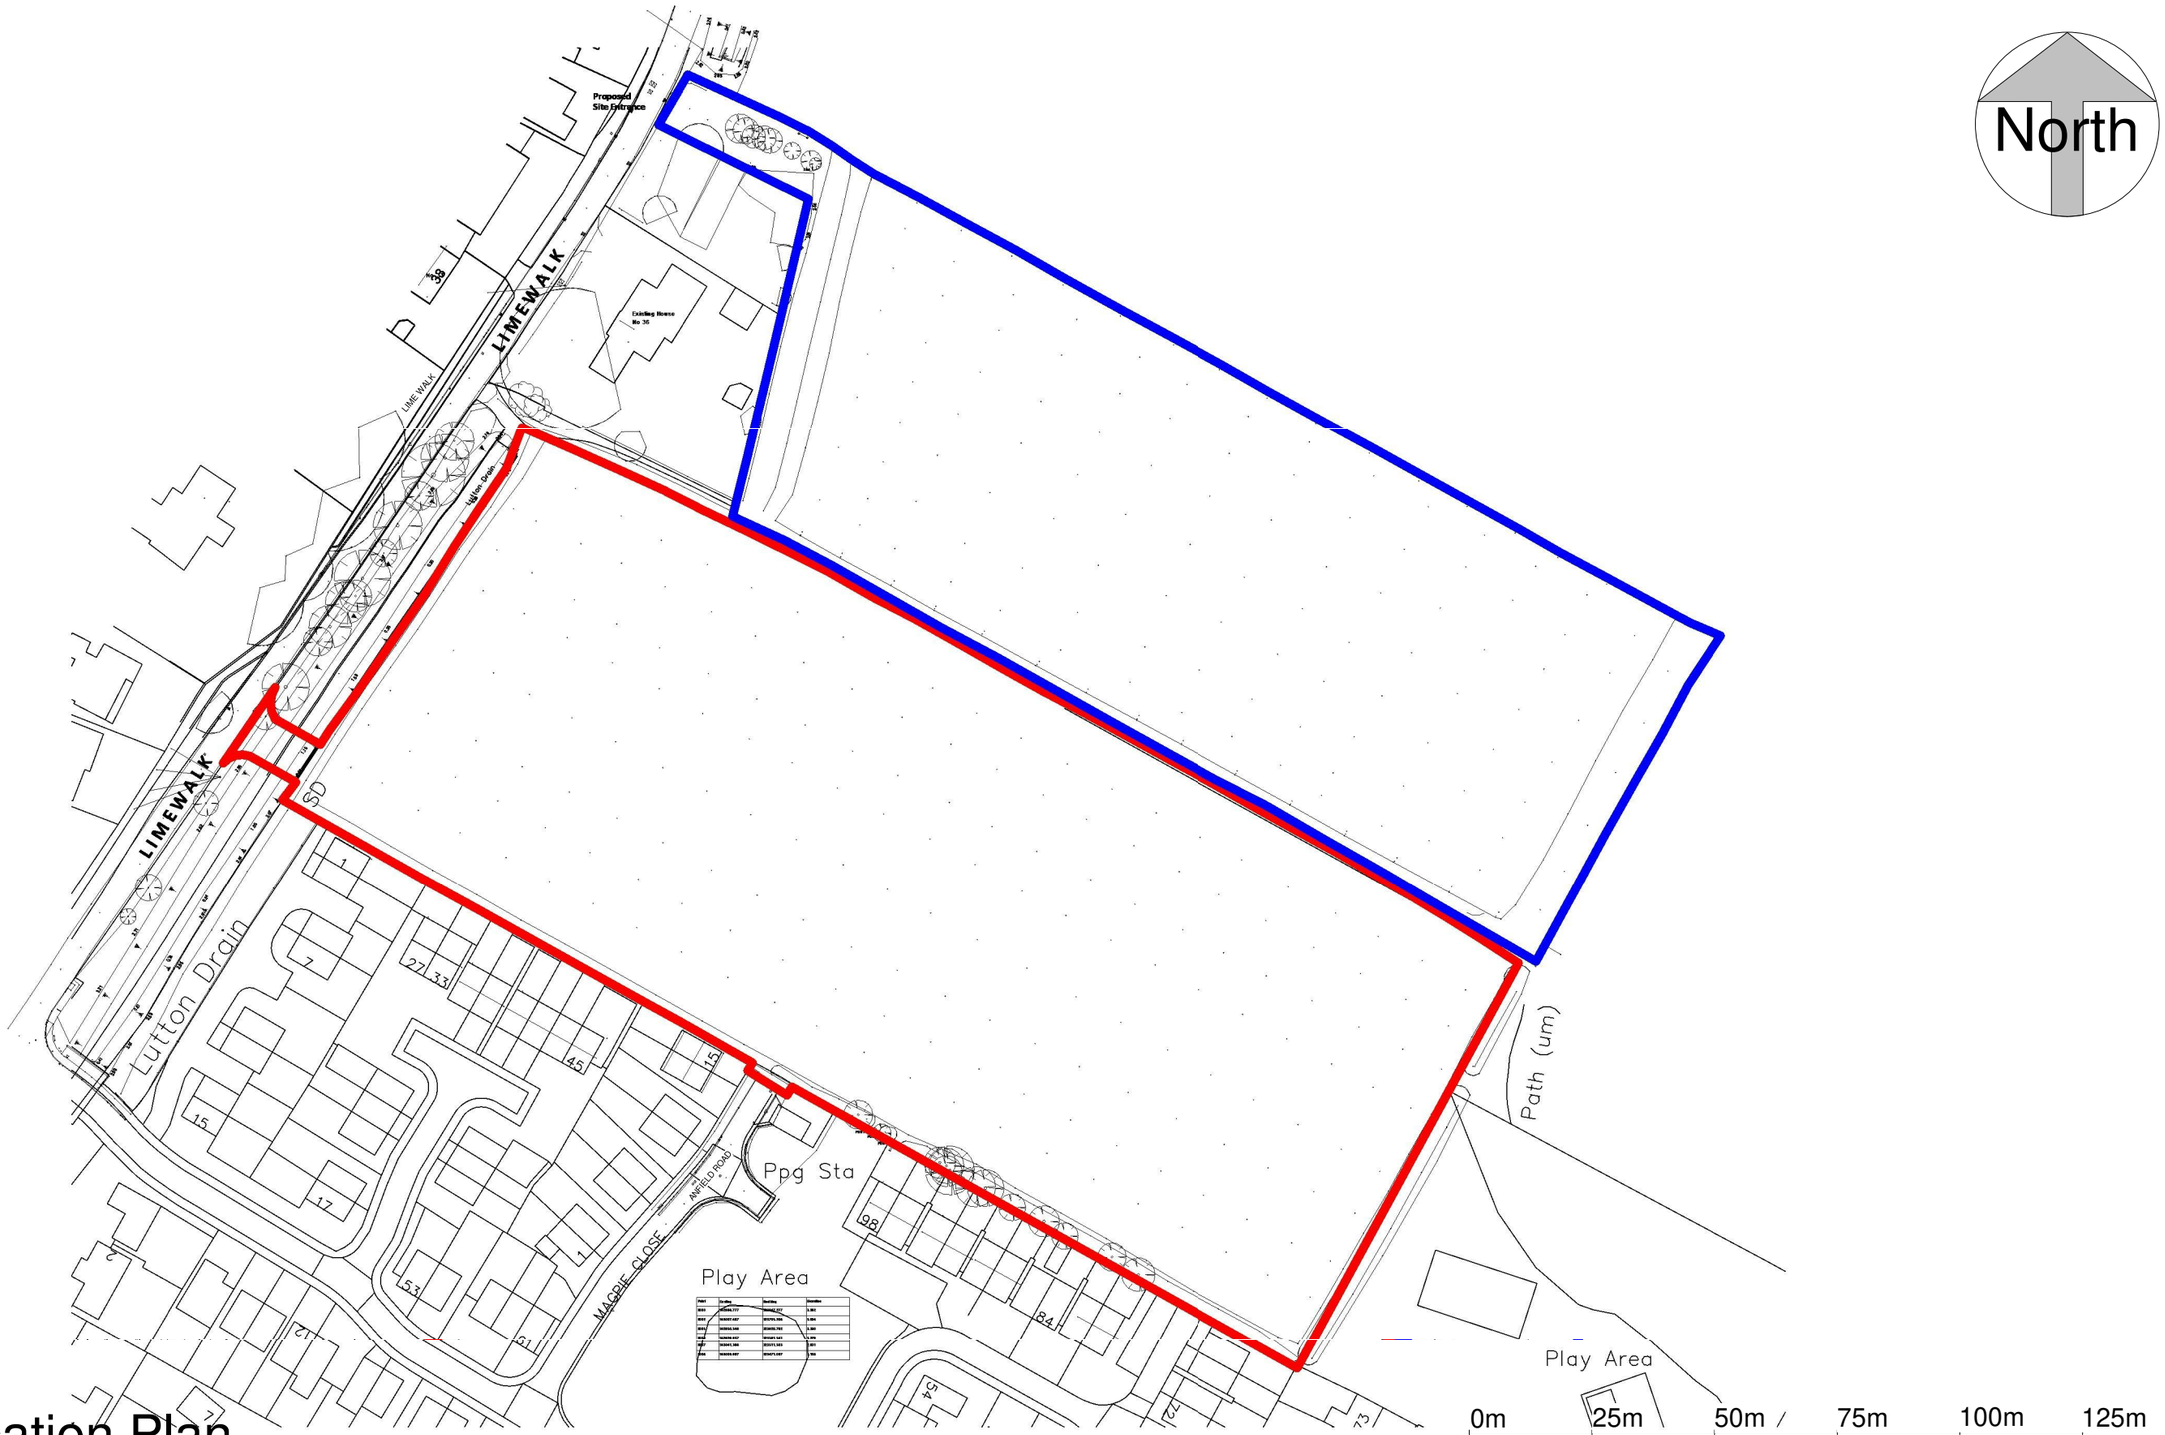

1 Site Location Plan

1 : 1250

HA architectural Services

A The Limes
80 High Street,
Ketton
Stamford
PE9 3TE
T 01780729122
E simon@h-a-architectural.co.uk

- All rights described in chapter IV of the copyright, designs and patents act 1988 have been generally asserted
- Where any drawing is to be read in conjunction with another, including specialists, the two drawings shall be cross-checked and any descrepancies reported to the architect before the work is put in hand
- All dimensions are in millimeters, all levels are in metres, unless shown otherwise
- Any discrepancies in dimensions or details on or between these drawings/specifications should be drawn to the attention of the Den Architectural and or the engineer in writing for clarification
- Drawing prepared solely for the use of client, as detailed in text box, and is not to be copied, lent or used by any third party without written permission

A3

Original Sheet Size

STATUS
PLANNING

rev	date	name	chk	note
P1	24.05.22	DH	SP	Updated boundary

PROJECT
PROPOSED RESIDENTIAL DEVELOPMENT
LAND OFF LIME WALK,
LONG SUTTON
LINCONSHIRE

CLIENT
Stinders Homes SPV1 Ltd
/ PJKMagpie Close Ltd

DRAWING TITLE
Phase 1 - Site Location Plan

SCALE	DATE	DRAWN	CHK	DRAWING NUMBER	REVISION
1 : 1250	20.05.22	DH	SP	4149 / 100	P1

© COPYRIGHT