

THIS DRAWING IS THE COPYRIGHT OF THE ARCHITECT AND IS NOT TO BE REPRODUCED WITHOUT PRIOR PERMISSION.


ALL DIMENSIONS AND PARTICULARS ARE TO BE CHECKED ON SITE BEFORE WORK COMMENCES. DO NOT SCALE OFF THIS DRAWING.

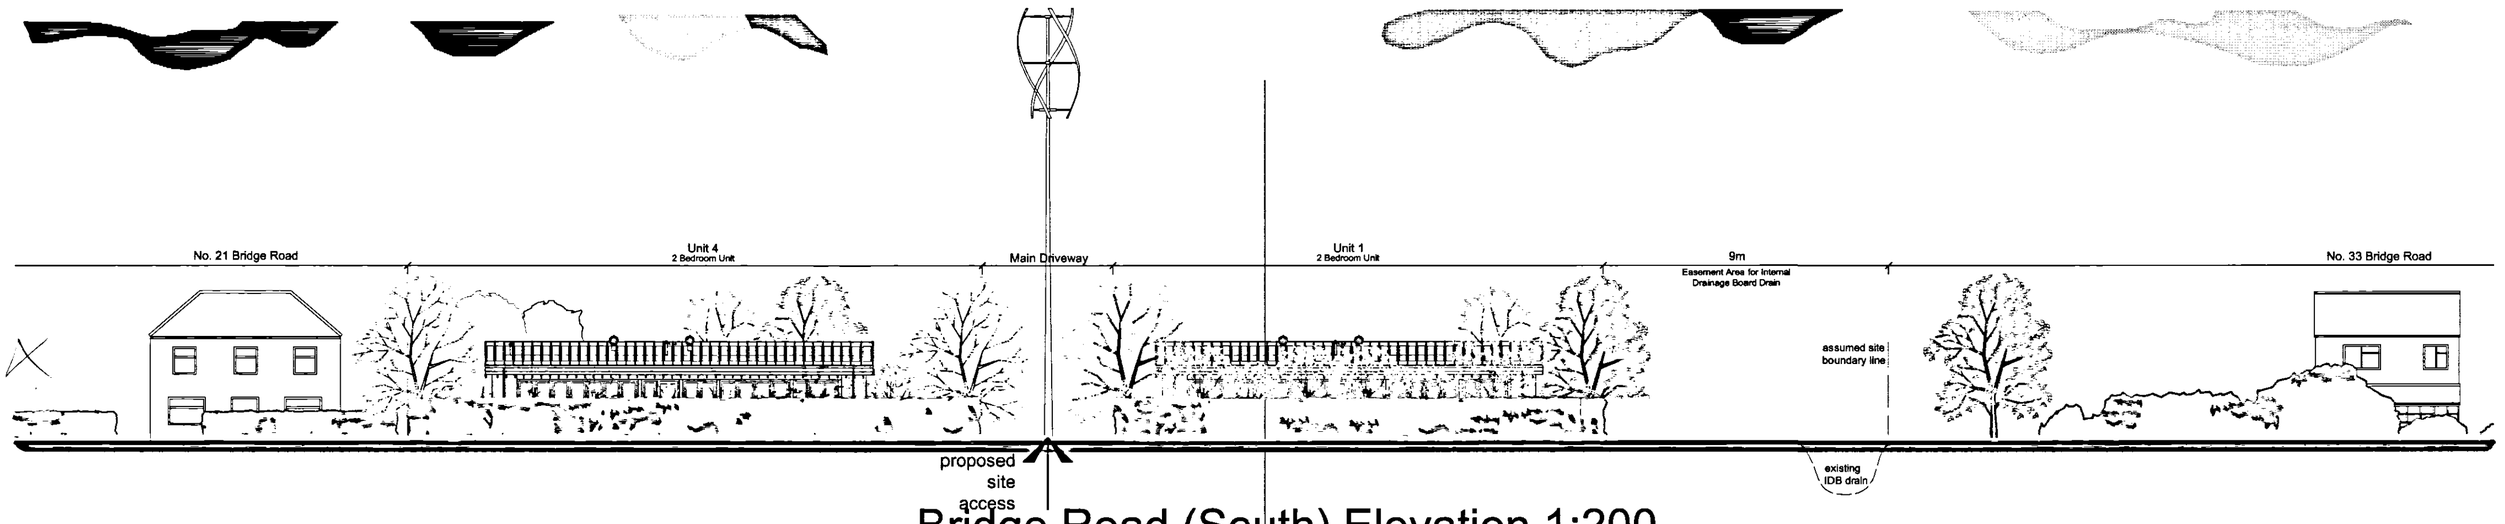


Bridge Road (South) Elevation 1:200

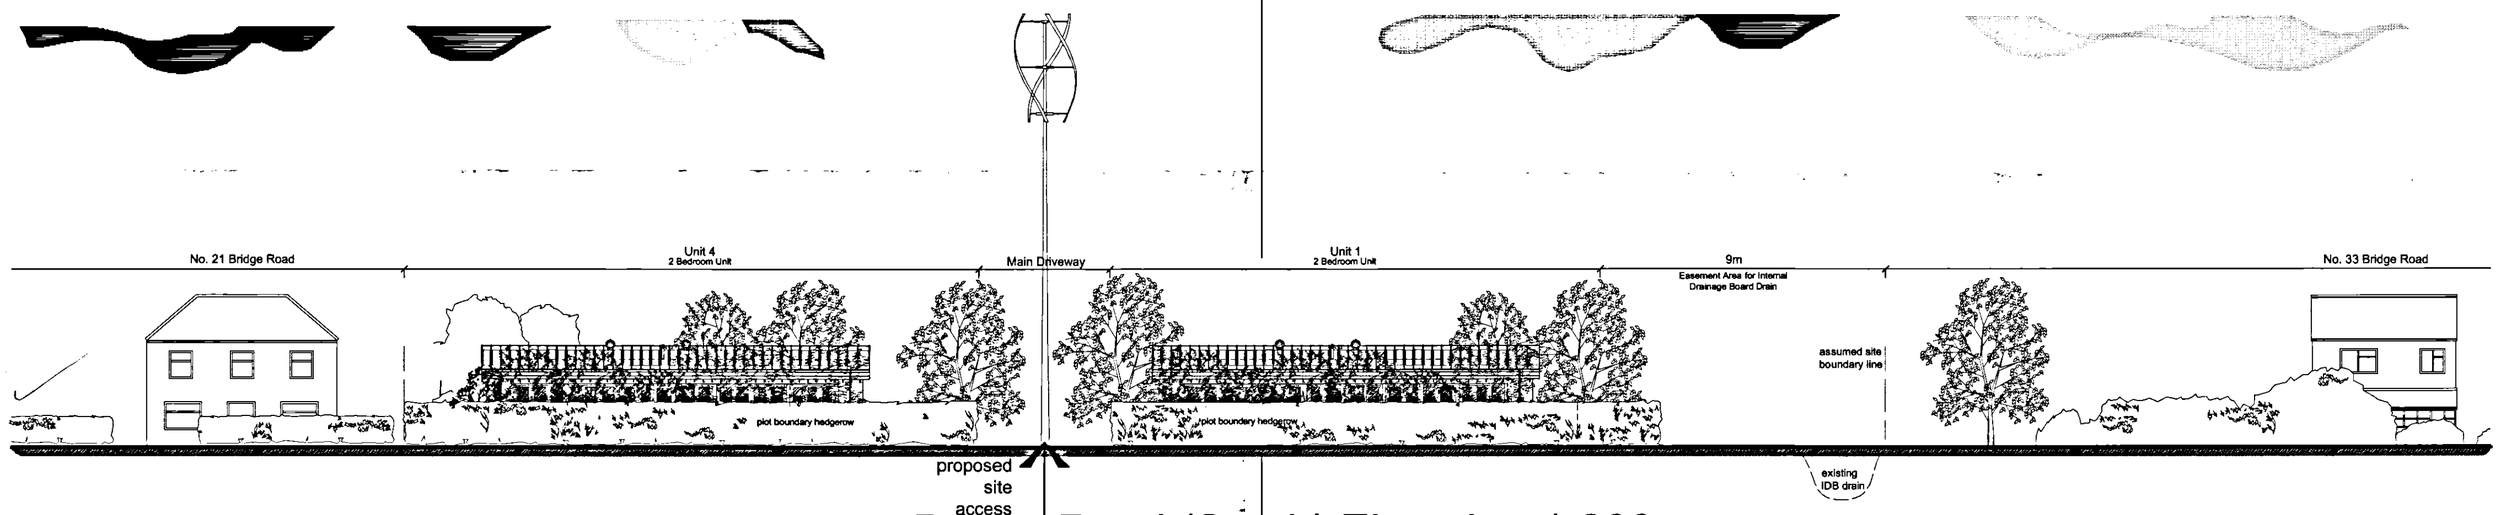


Bridge Road (South) Elevation 1:200

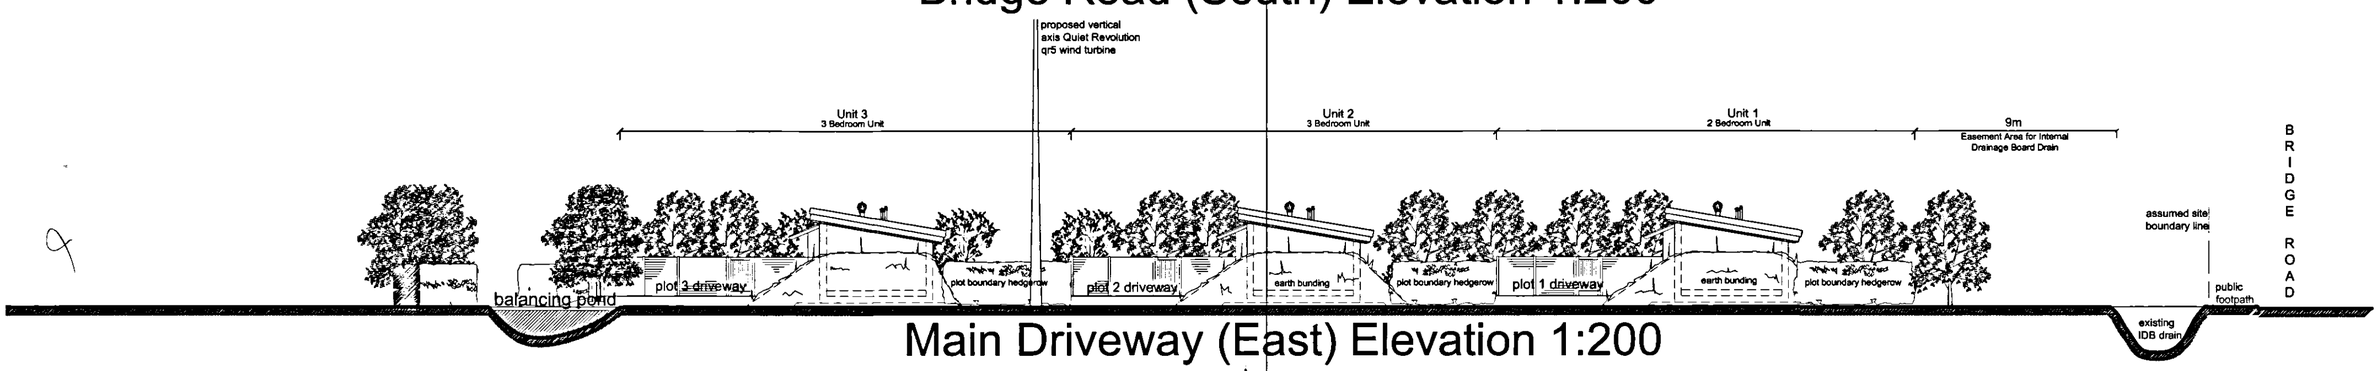


Main Driveway (East) Elevation 1:200

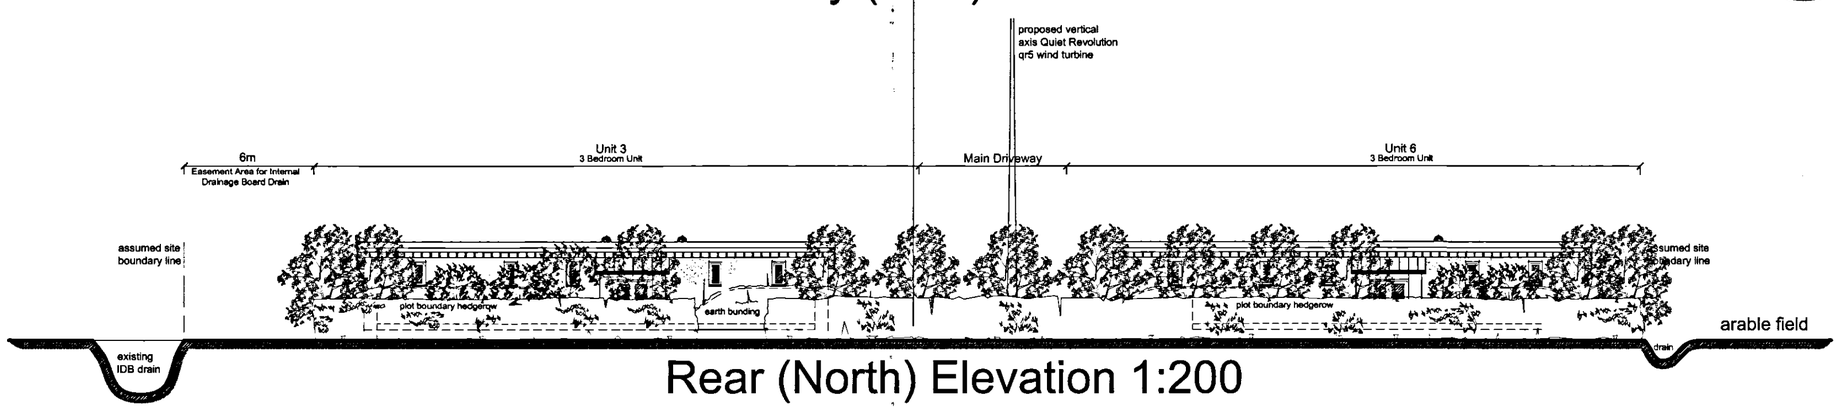


Rear (North) Elevation 1:200

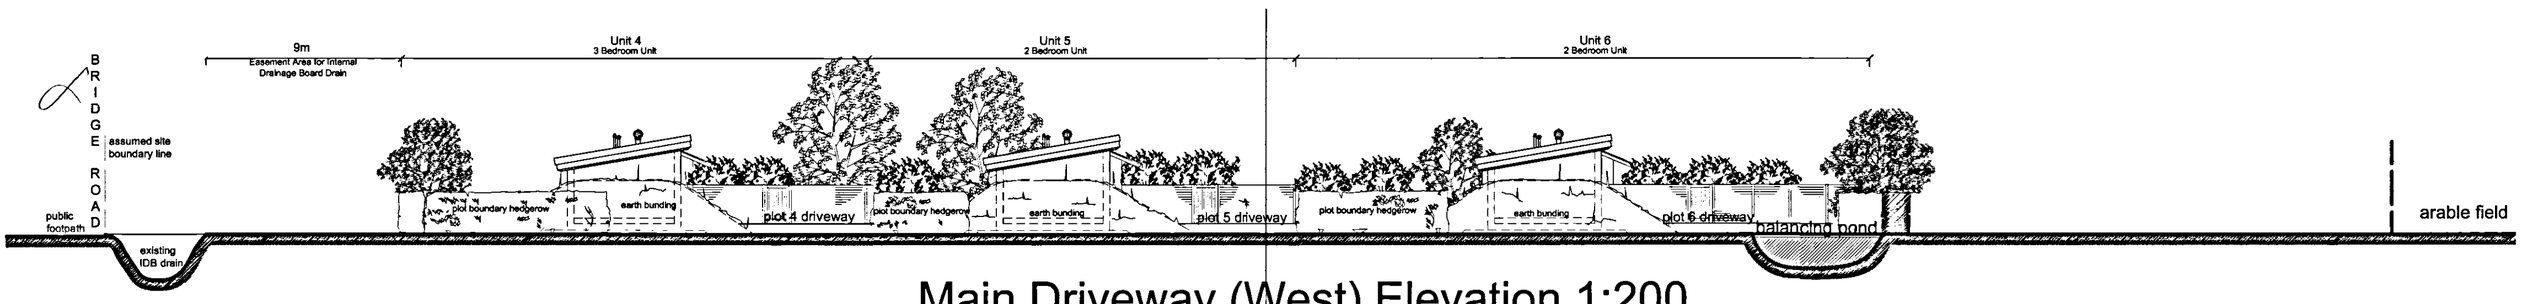

Main Driveway (West) Elevation 1:200

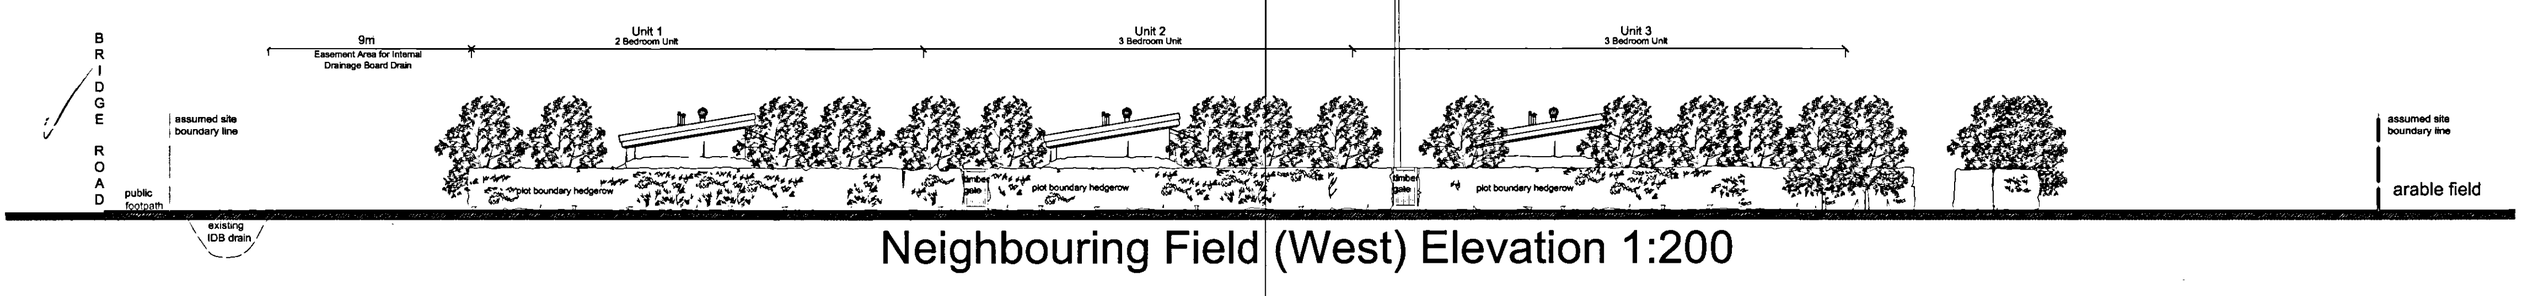

Neighbouring Field (West) Elevation 1:200

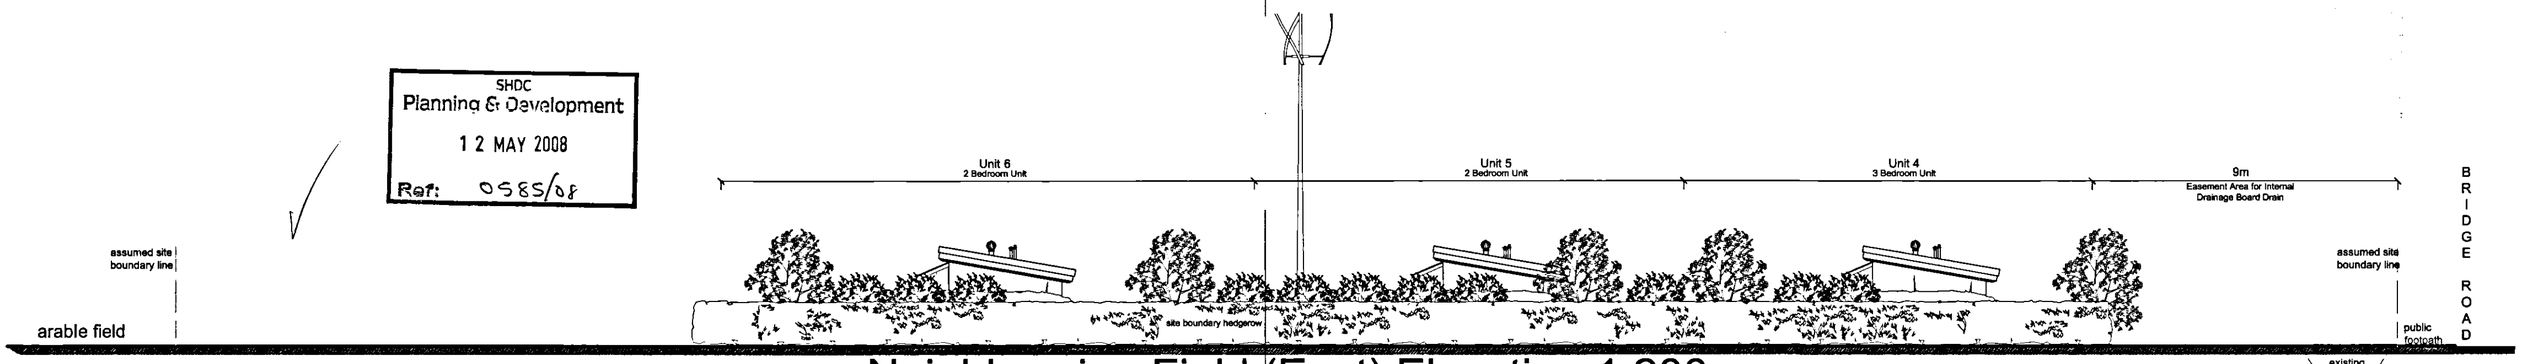

Neighbouring Field (East) Elevation 1:200

SHDC
Planning & Development
12 MAY 2008
Ref: 0585/08

DETERMINED PLAN

SEARCH ARCHITECTS
SUSTAINABLE ECOLOGICAL ARCHITECTURE LTD

Long Sutton Earth Sheltered Social Housing Scheme

Proposed Earth Sheltered Social Housing Scheme on Bridge Road, Long Sutton

Lincolnshire Rural Housing Association

PLANNING DRAWING

DRAWING NUMBER 662/05C

89 Gedney Road, Long Sutton, Spalding, Lincolnshire, PE12 9JU Tel: 01406 364646 Fax: 01406 364471
email: molearch@searcharchitects.co.uk www.searcharchitects.co.uk