



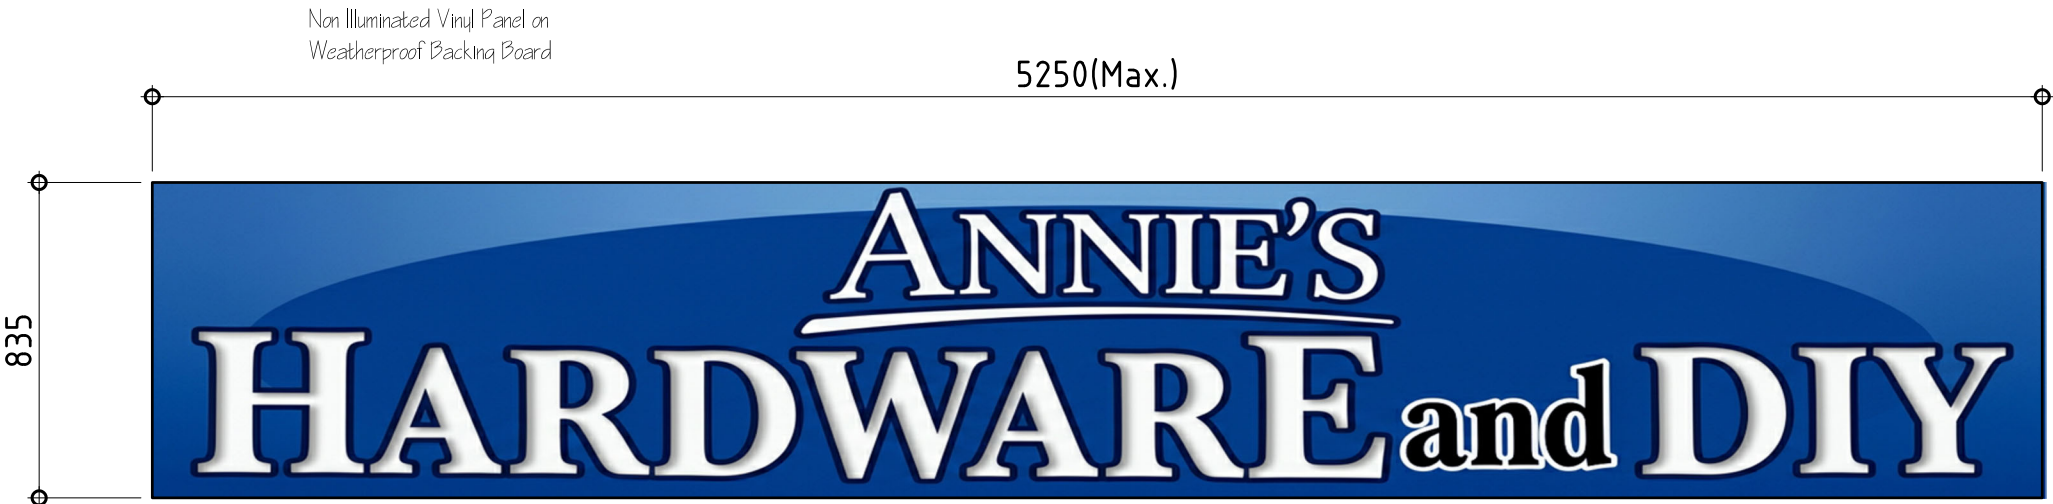

Signboard Panel A

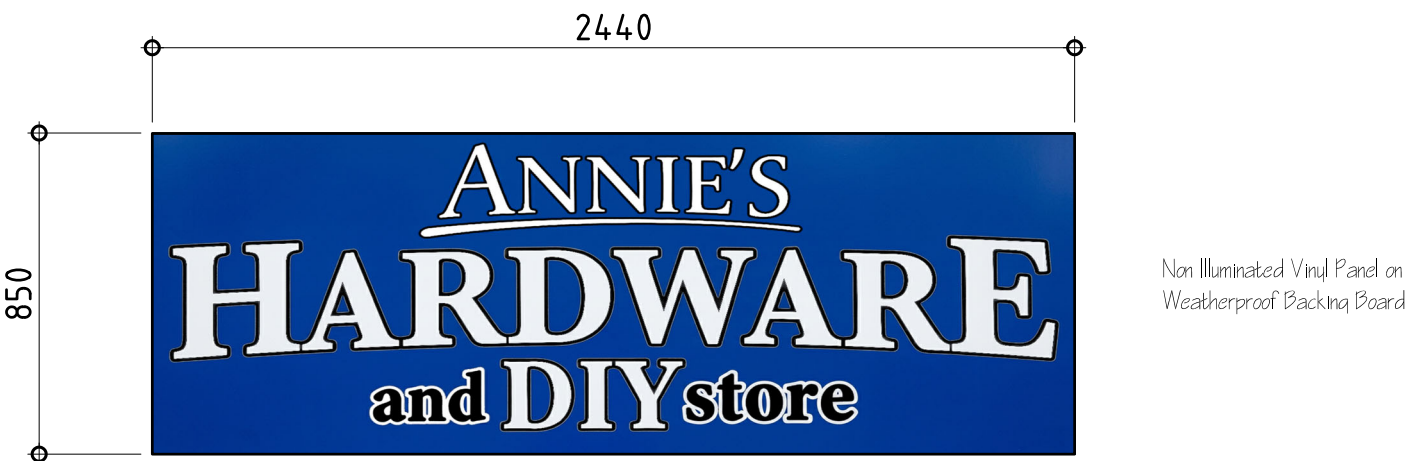


Signboard Panel B

NOTE:
All Non Illuminated Signboards
Mounted on Galvanised Steel
Tube Framing (ScaffTold)



Signboard Panel C

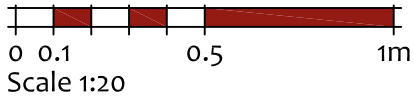

22 SHORE VIEW, PETERBOROUGH CAMBRIDGESHIRE, PE7 8FS E:info@seven22.co.uk - T:07799 585277		
PROJECT PROPOSED RETAIL UNIT, LAND TO SIDE OF LONG SUTTON EMPORIUM VICARAGE LANE LONG SUTTON PE12 9AF		
CLIENT Mr F WHITE		
TITLE PROPOSED SIGNAGE PANELS		
DRAWING No. 108a P03		
SCALE 1:20 @ A1	DATE JUNE 2026	REV