
Notes:
- All dimensions to be checked & confirmed on site prior to commencement of works
- All structural elements to be checked & installed strictly in accordance with structural engineers & Manufactures details & specifications.
- All foul & surface water drainage systems to checked & confirmed on site prior to commencement of works.


Note - All to be read in conjunction with others information as part of Planning & Building Regulation Applications/Approvals

Copyright L.P.C Architectural Design.
Do Not Scale This Drawing

APPROXIMATE NORTH

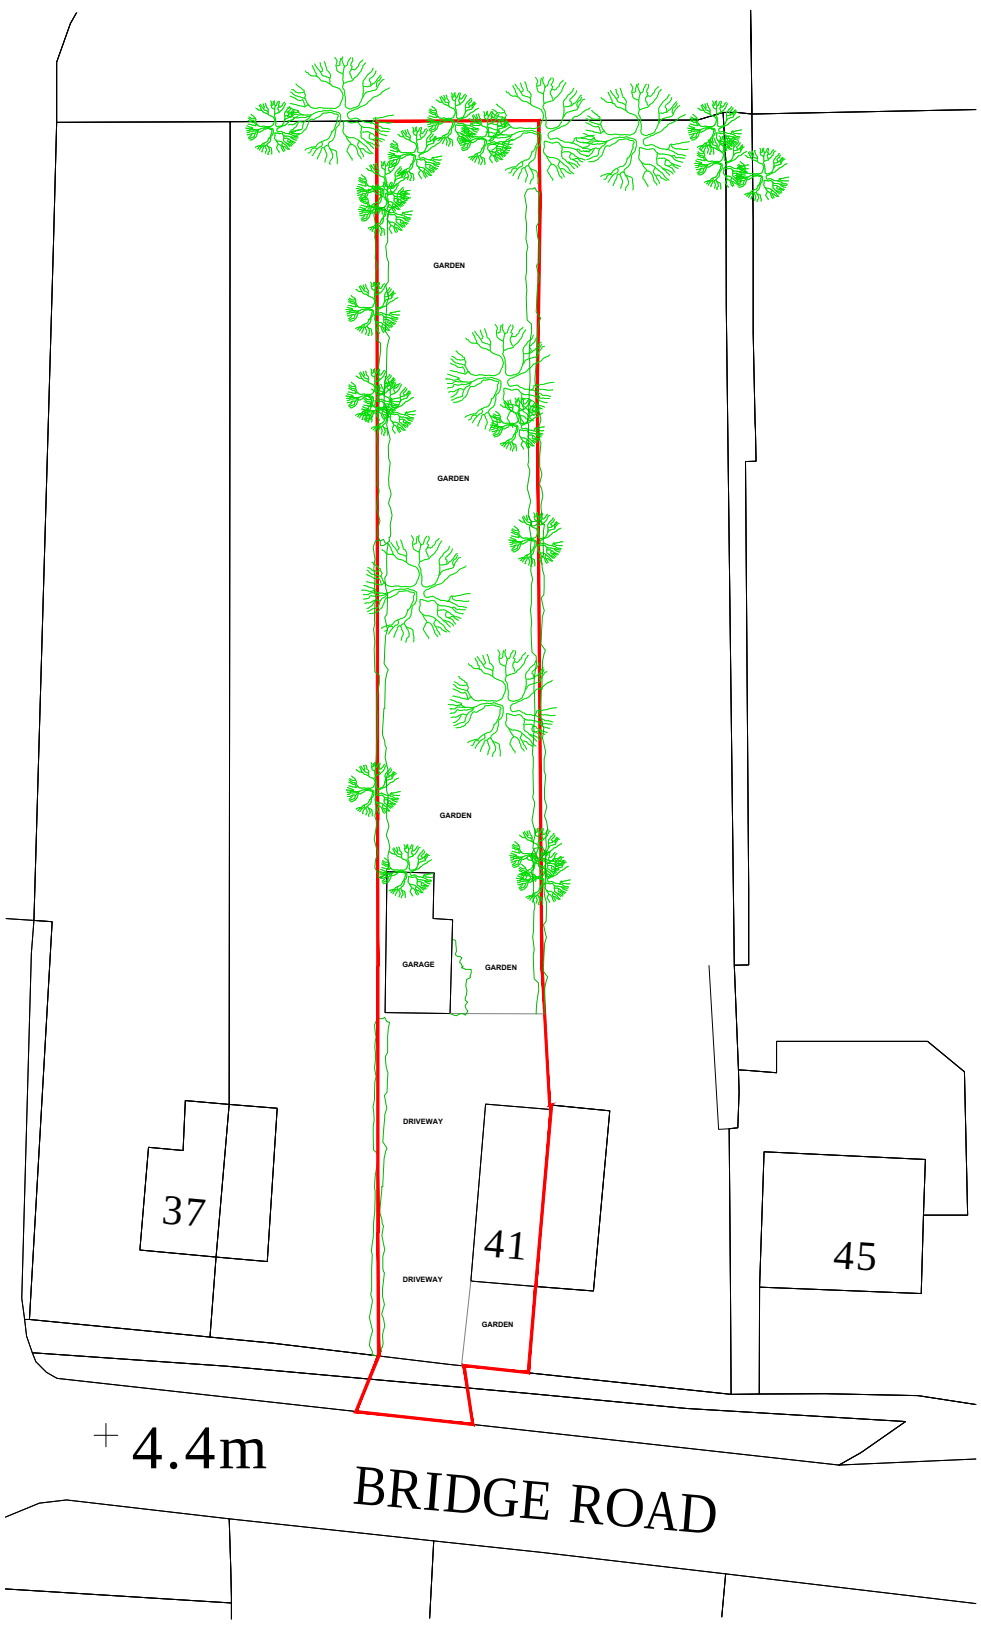

EXISTING SITE BLOCK PLAN - 1:500

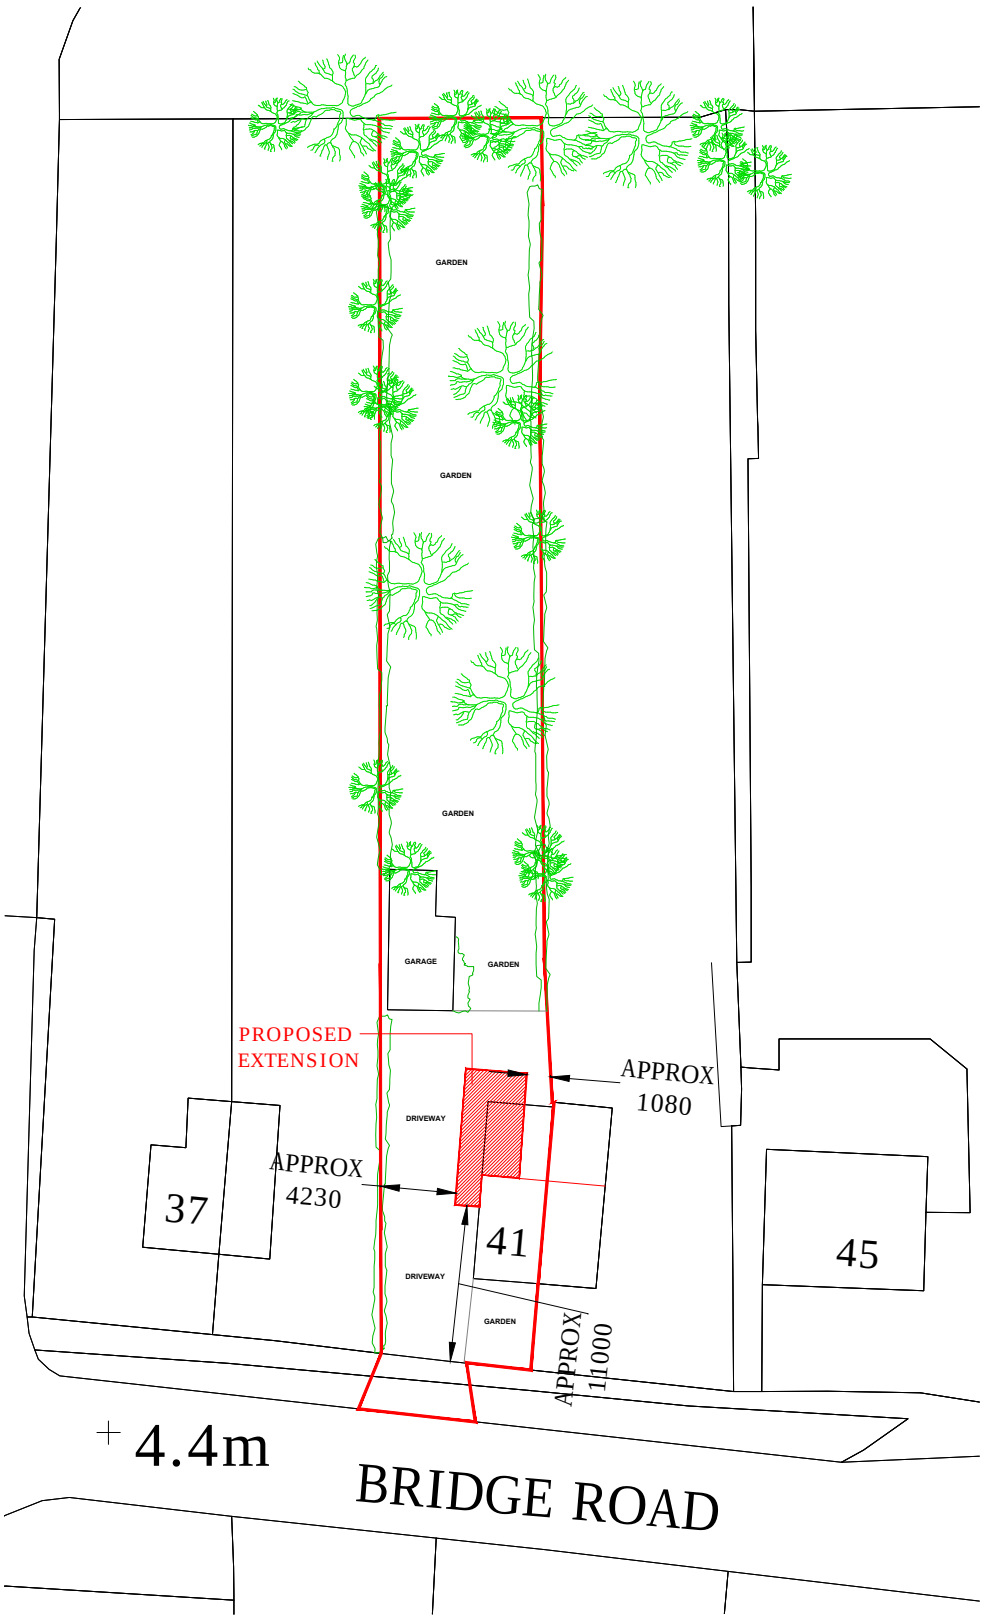

PROPOSED SITE BLOCK PLAN - 1:500



LOCATION PLAN 1:1250 Crown copyright and database rights 2018 Ordnance Survey 0100031673

REV	Note	Date
A	XXXXXXX	XX-XX-2017

Drawing Status: PLANNING APPLICATION

ARCHITECTURAL DESIGN

Project/Site: INTERNAL ALTERATIONS & EXTENSION TO 41 Bridge Rd, Long Sutton, Spalding, PE12 9EF

Client: Mr M Hilton & Mrs

Title: EXISTING SITE BLOCK PLAN AND LOCATION PLAN

Date	Scale
MAY 2018	As Shown @ A3

Drawn	Job No	Rev
LPC	LPC-214-00	--

tel- 07930 915730 email- lee@lpcdesign.co.uk
web- www.lpcdesign.co.uk