
Note - All to be read in conjunction with others information as part of Planning & Building Regulation applications/Approvals


Copyright L.P.C Architectural Design.

Do Not Scale This Drawing


Notes:
- All dimensions to be checked & confirmed on site prior to commencement of works
- All structural elements to be checked & installed strictly in accordance with structural engineers & Manufactures details & specifications.
- All foul & surface water drainage systems to checked & confirmed on site prior to commencement of works.

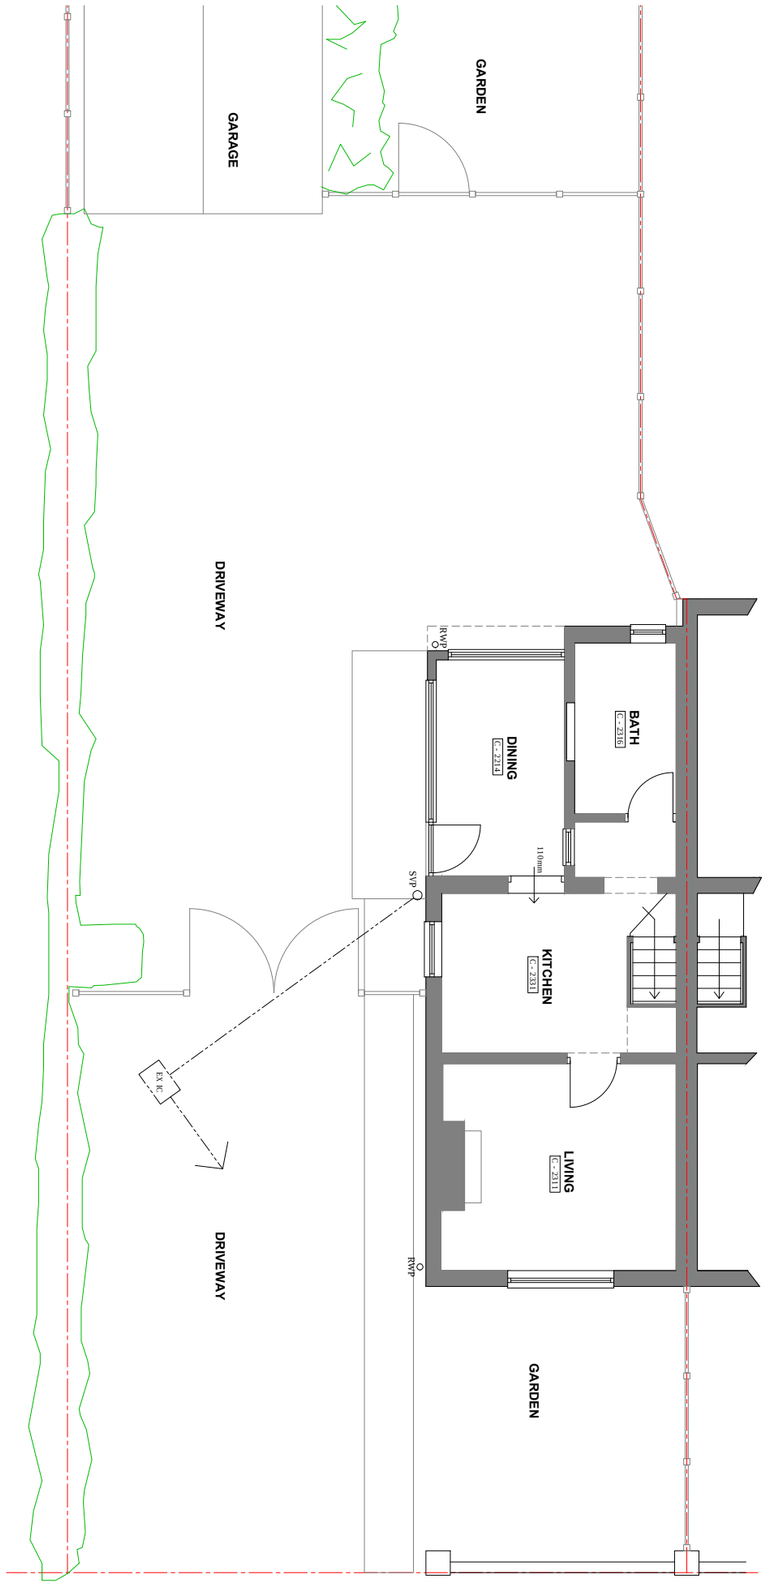

GROUND FLOOR & SITE PLAN

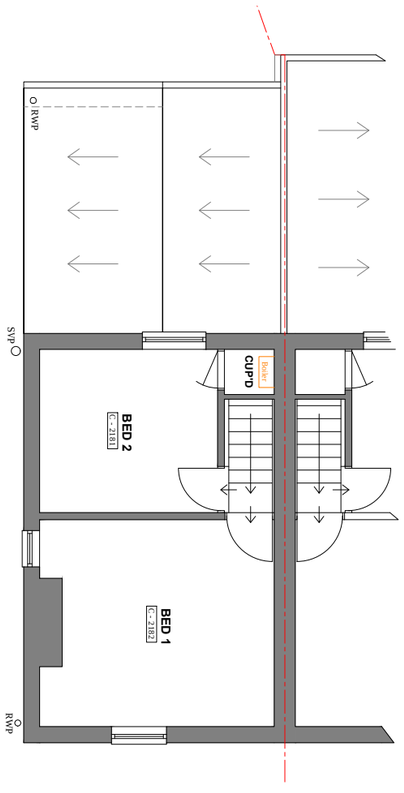

FIRST FLOOR

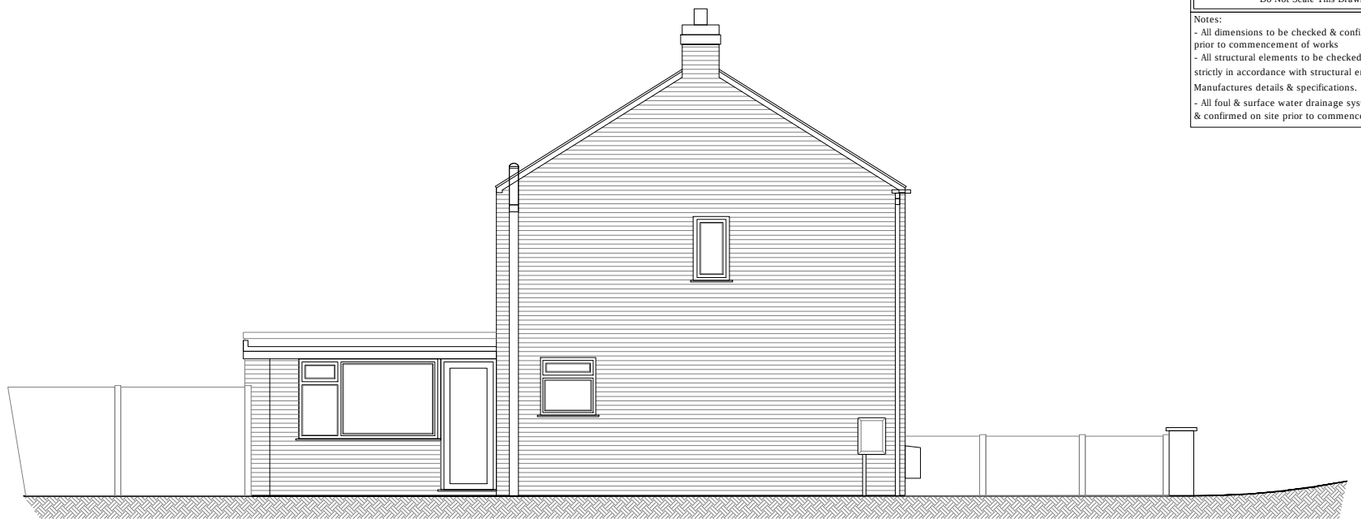

SIDE ELEVATION



FRONT ELEVATION



REAR ELEVATION

REV	Note	Date
A	XXXXXXX	XX-XX-2017

Drawing Status

PLANNING APPLICATION

ARCHITECTURAL DESIGN

Project/Site
INTERNAL ALTERATIONS & EXTENSION
TO
41 Bridge Rd, Long Sutton,
Spalding, PE12 9EF

Client
Mr M Hilton & Mrs

Title
EXISTING FLOOR LAYOUT
AND ELEVATIONS

Date	Scale
MARCH 2018	1:100 @ A3

Drawn	Job No	Rev
LPC	LPC-214-01	--

tel- 07930 915730 email- lee@lpcdesign.co.uk
web- www.lpcdesign.co.uk