


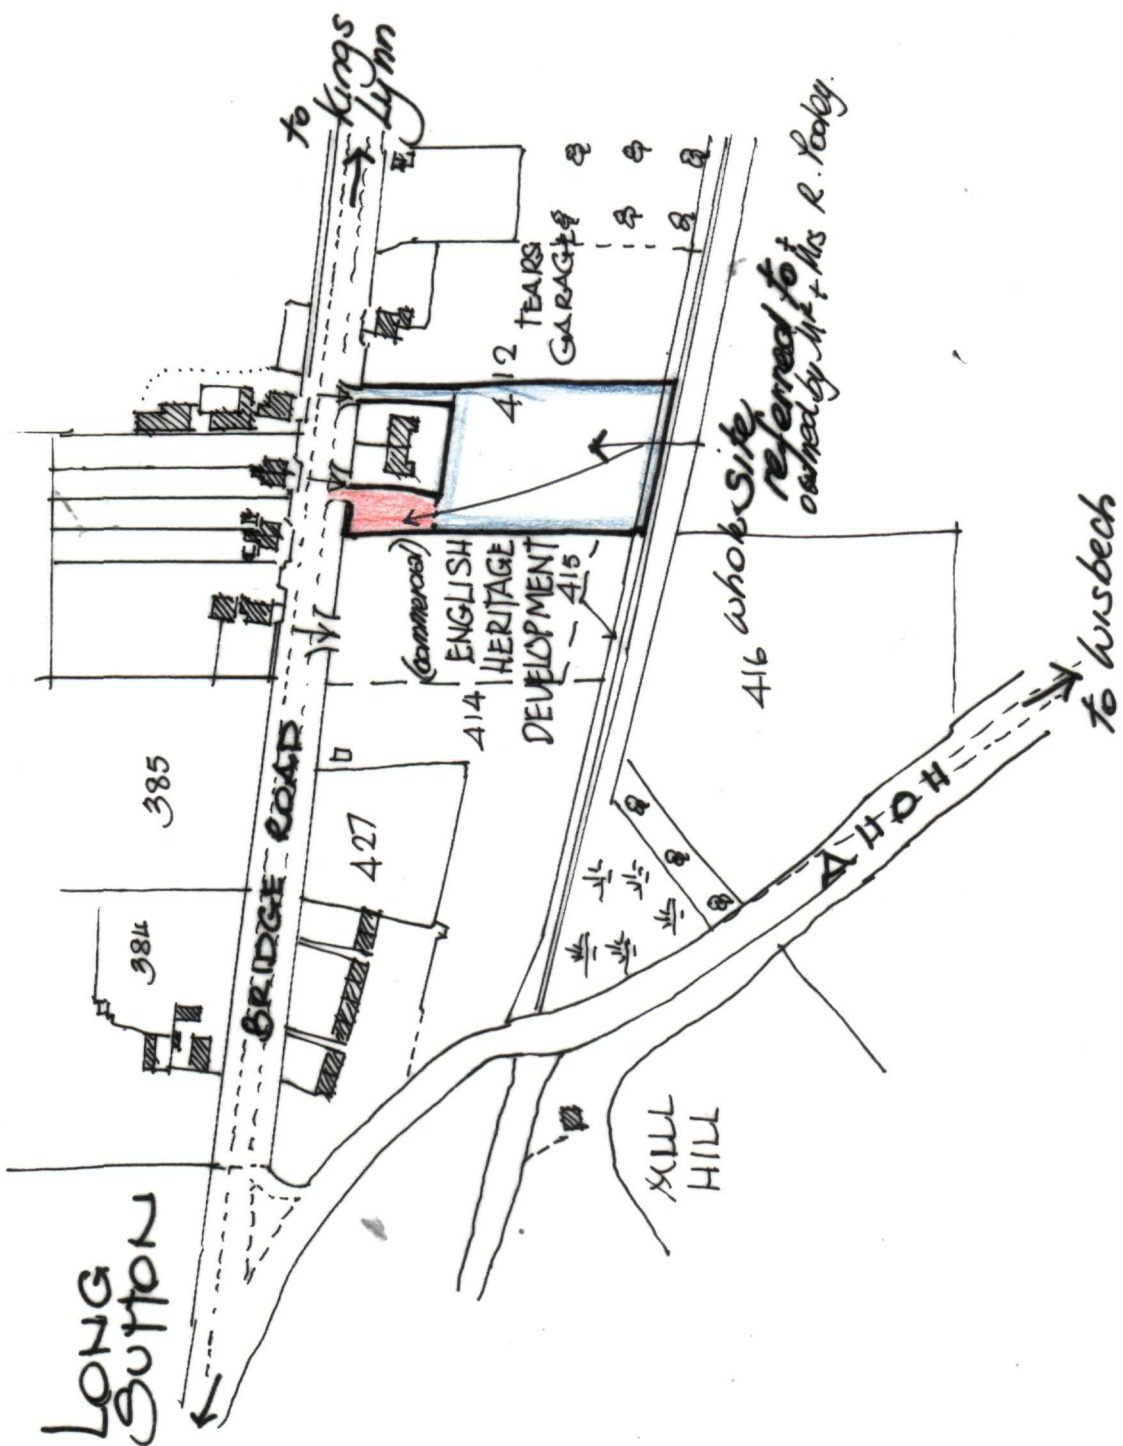

PROPOSED PLOT for SINGLE DWELLING at BRIDGE ROAD (A.17) LONG SUTTON for May 1992 October 1998 (A) June 1999 (B) October 1991 Drawing no: 461/1A B Mr and Mrs R. POOLEY.

Note: Dimensions are taken from Roythornes plan dated 3.4.90.

