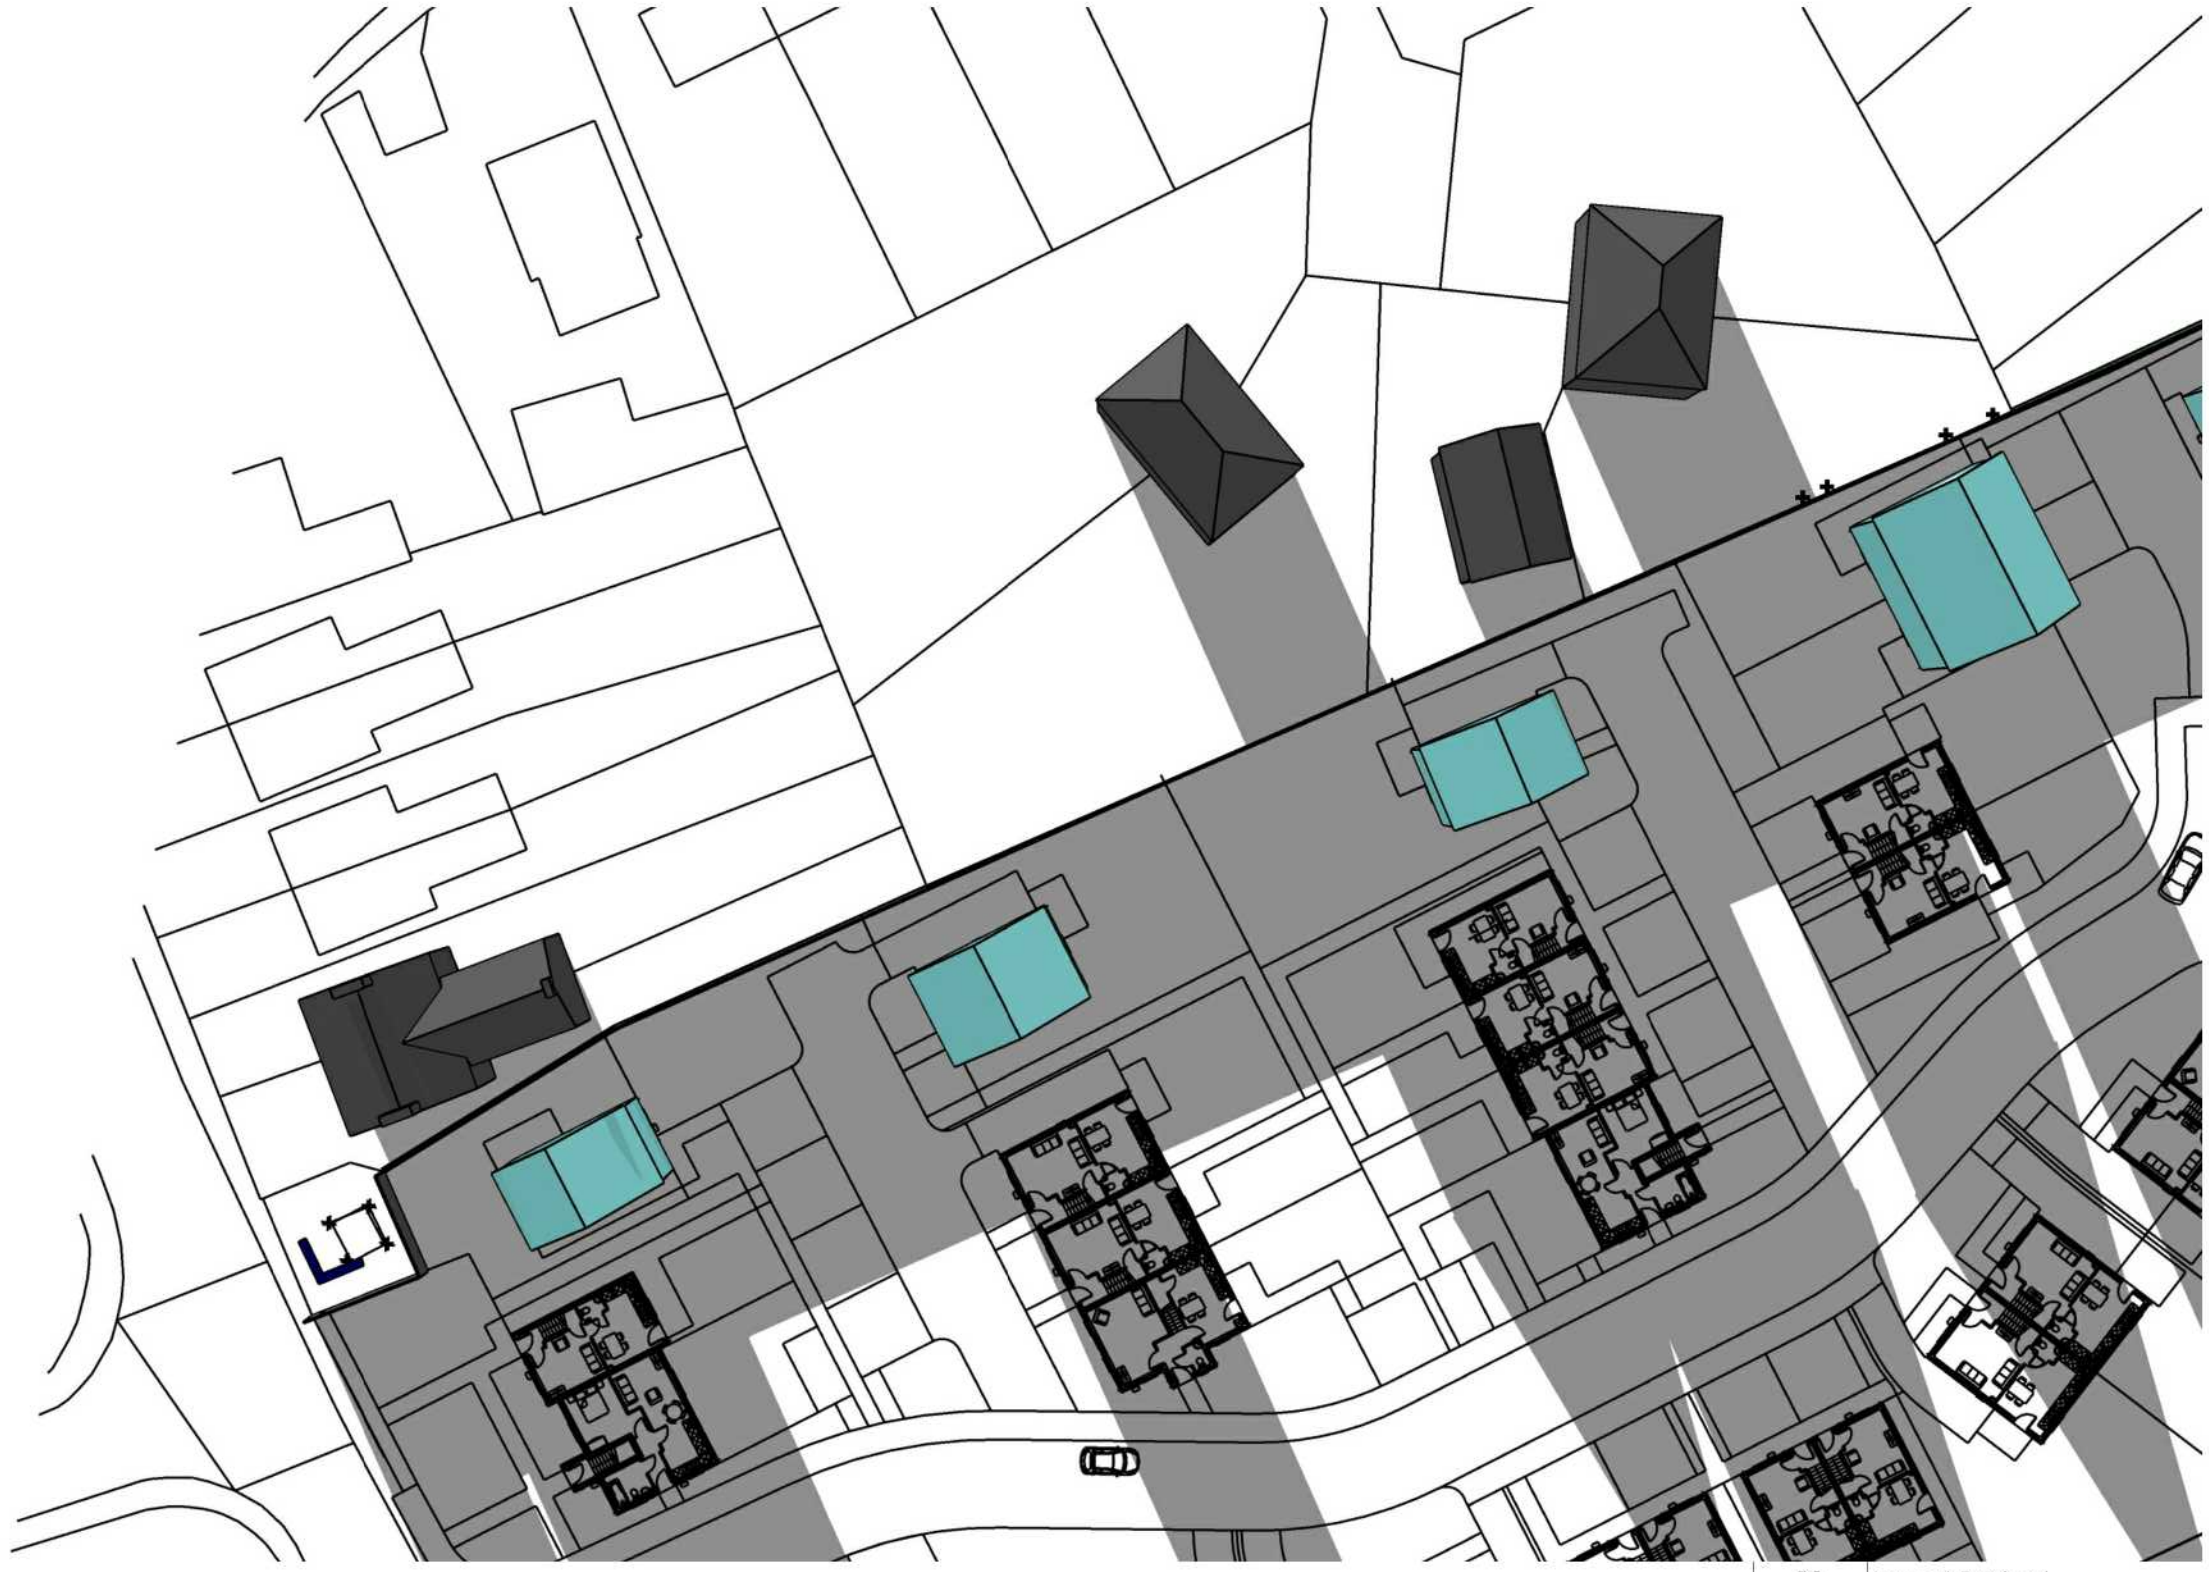


REV:	REVISION DESCRIPTION:	DATE:	BY:
P0	Layout Revised	05/10/20	JTB

Printed or electronic copies of this drawing can be scaled for planning purposes only. Any discrepancies with this drawing to be reported and clarified prior to commencing work on site, if in doubt - Ask.
Corporate Architecture Ltd accept no responsibility for works not undertaken fully in accordance with this drawing and relevant specifications.
Copyright © Corporate Architecture Limited

Client:
GEDA Construction

Title:
Shadow Analysis
Dec 4pm

Scale: N.T.S

Date: July '20

Drawn by: JTB

Checked by:

Status: PLANNING ISSUE

Drawing No: 4261/KP/17/VIS003

Rev: P0

CORPORATE ARCHITECTURE LIMITED
CHARTERED ARCHITECTS
Venari House,
1 Trimbush Way, Market Harborough,
Leicester, LE16 7XY
Tel: 01858 467476
Email : office@corporatearchitecture.co.uk
Website: www.corporatearchitecture.co.uk

DEFINED SCALE SET AT A3 ONLY