


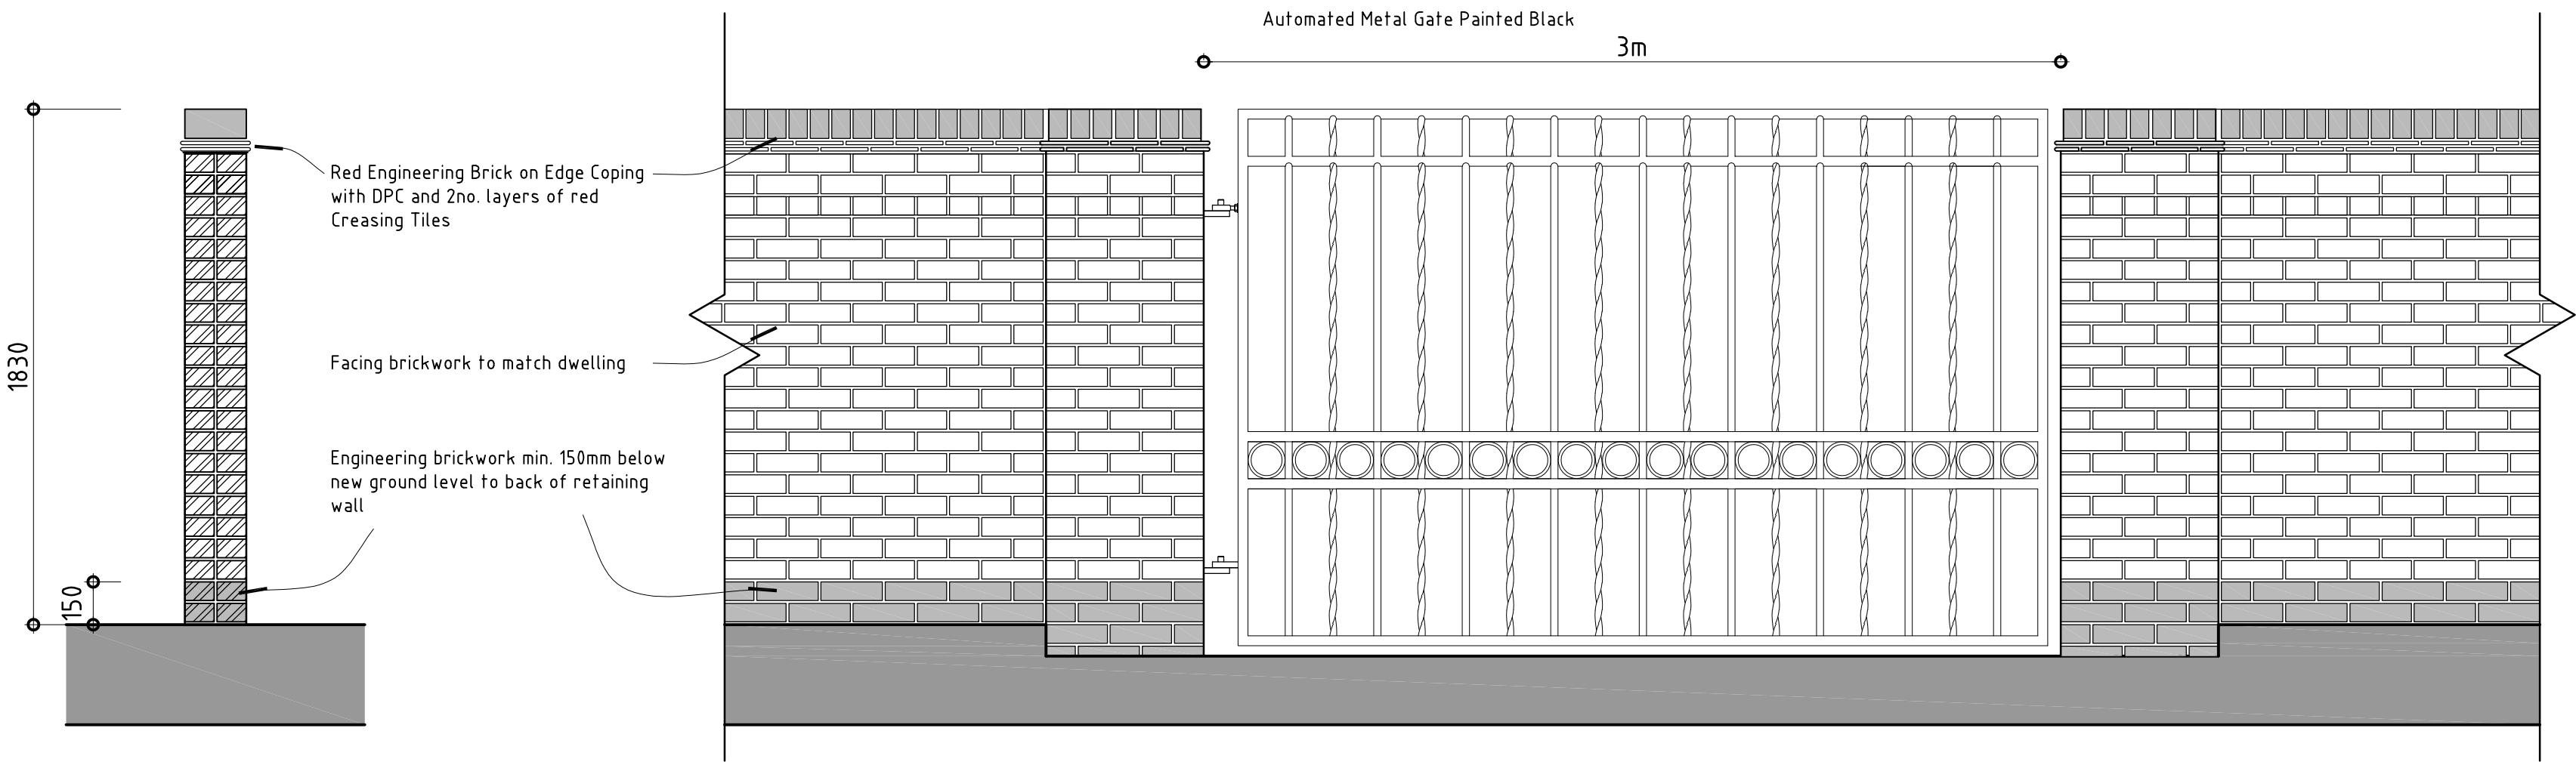


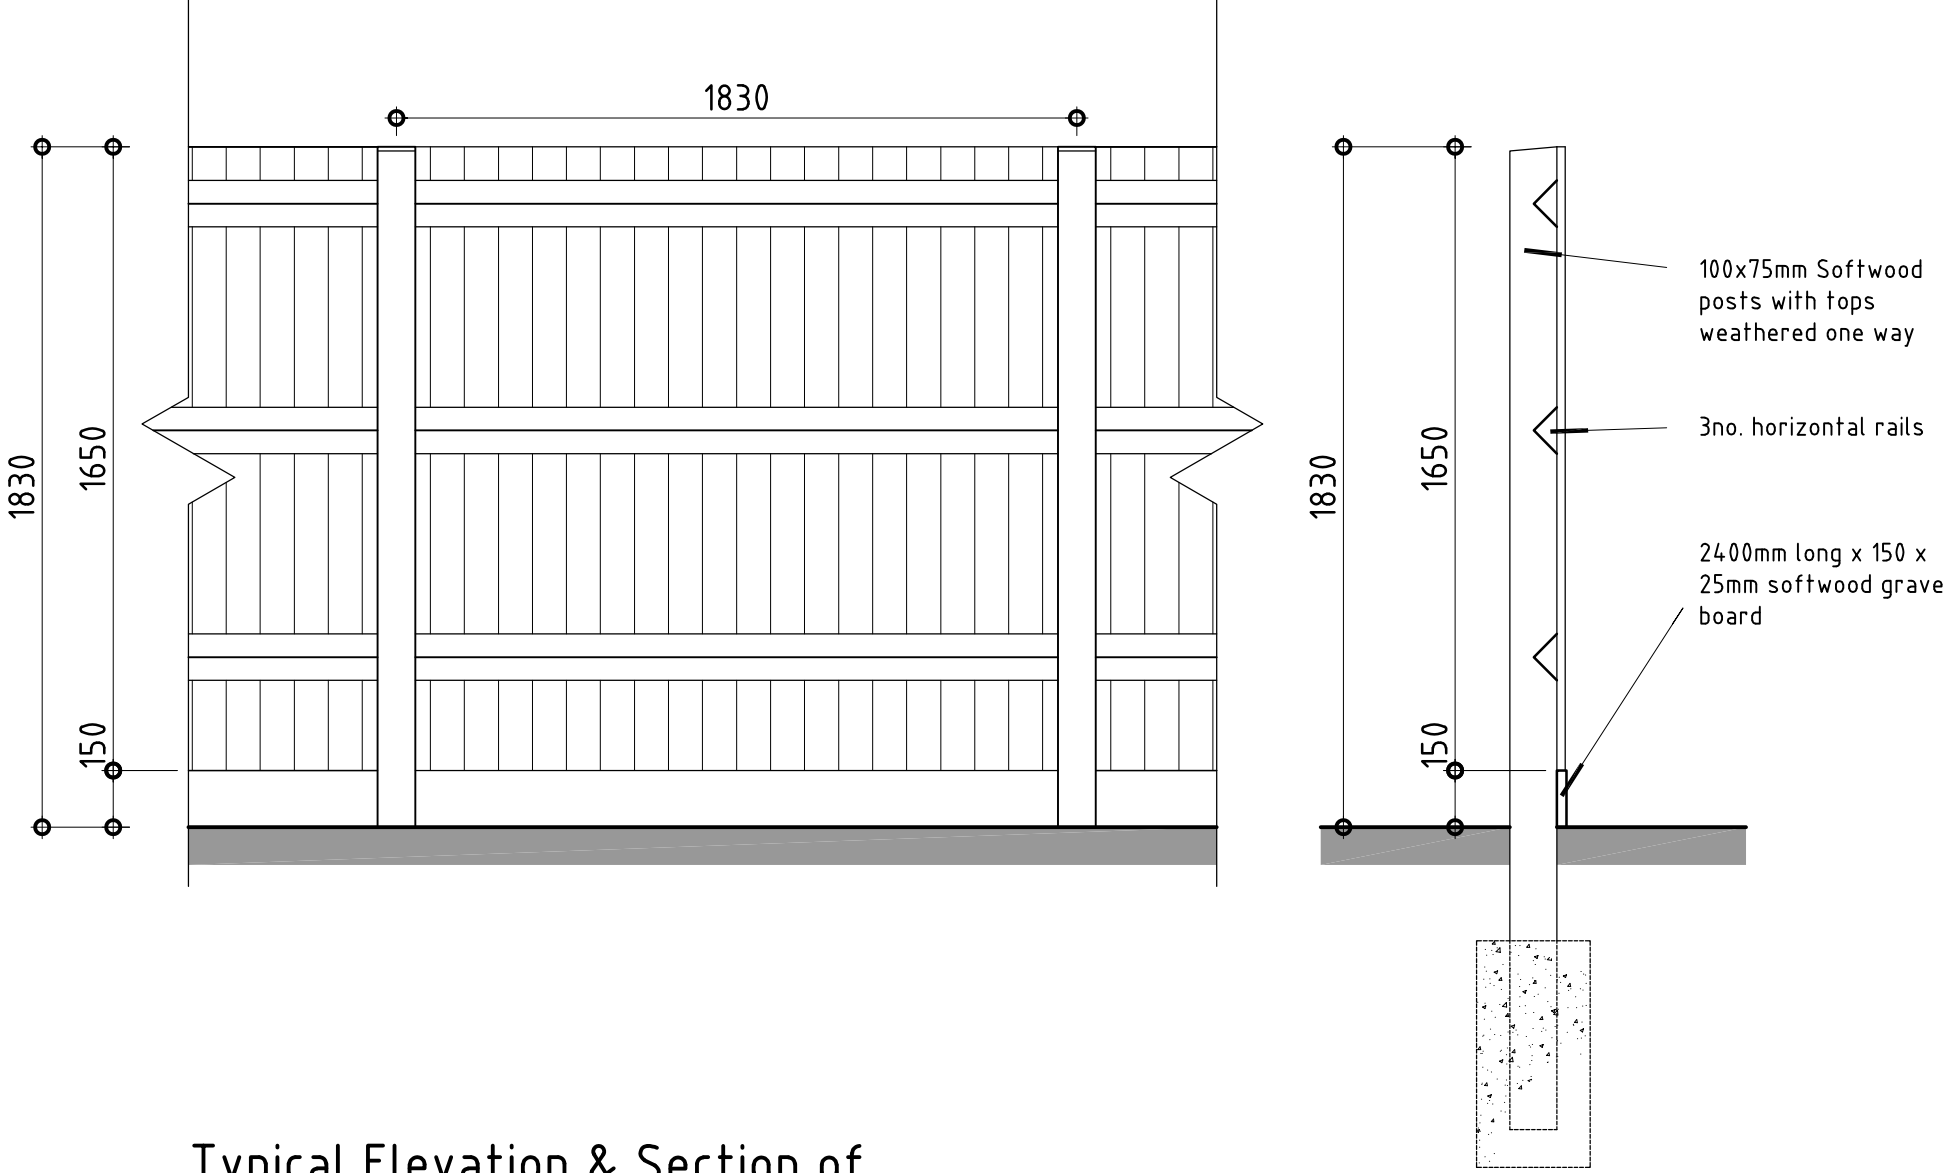

Part Elevation, Section & Plan of
1.83m High Brick Walls & Gate
Boundary Type A

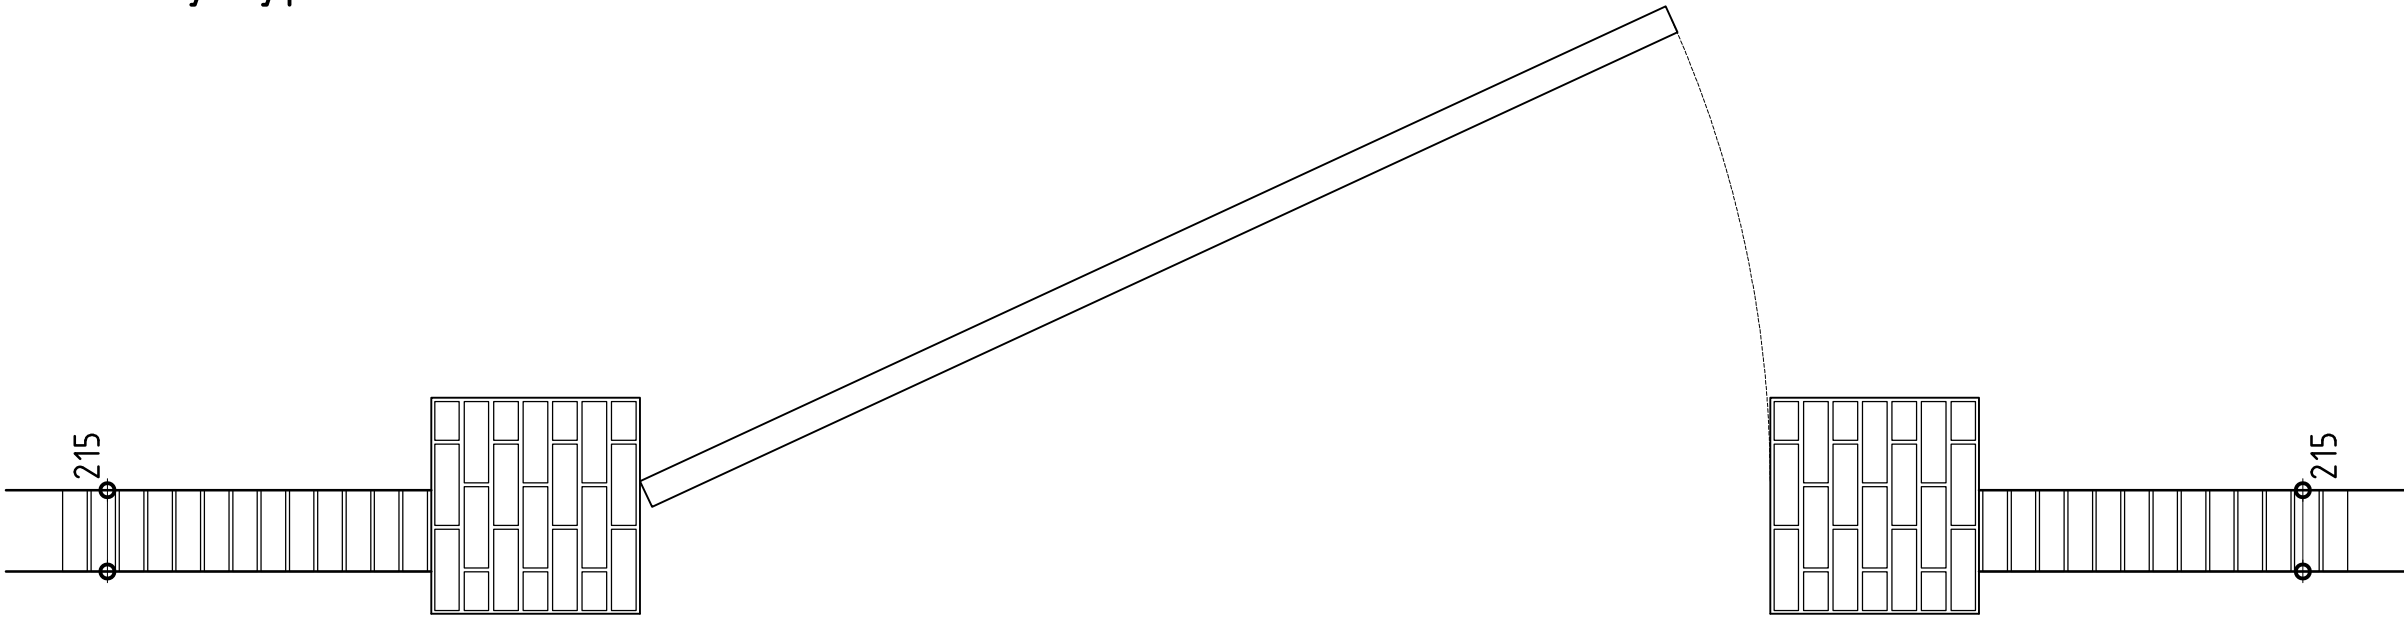

Typical Elevation & Section of
Featherboard fencing
Boundary Type B

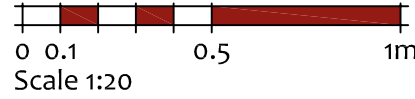

seven22
ARCHITECTURE LTD

22 SHORE VIEW, PETERBOROUGH
CAMBRIDGESHIRE, PE7 8FS
E.info@seven22.co.uk - T.07799 585277

PROJECT
PROPOSED EXTENSIONS & ALTERATIONS TO
59 VICARAGE LANE
LONG SUTTON
LINCOLNSHIRE
PE12 9AF

CLIENT
Mr F WHITE

TITLE
PROPOSED BOUNDARY TREATMENTS

DRAWING No.
111 P06

SCALE 1:20 @ A1	DATE MAY 2025	REV
--------------------	------------------	-----