

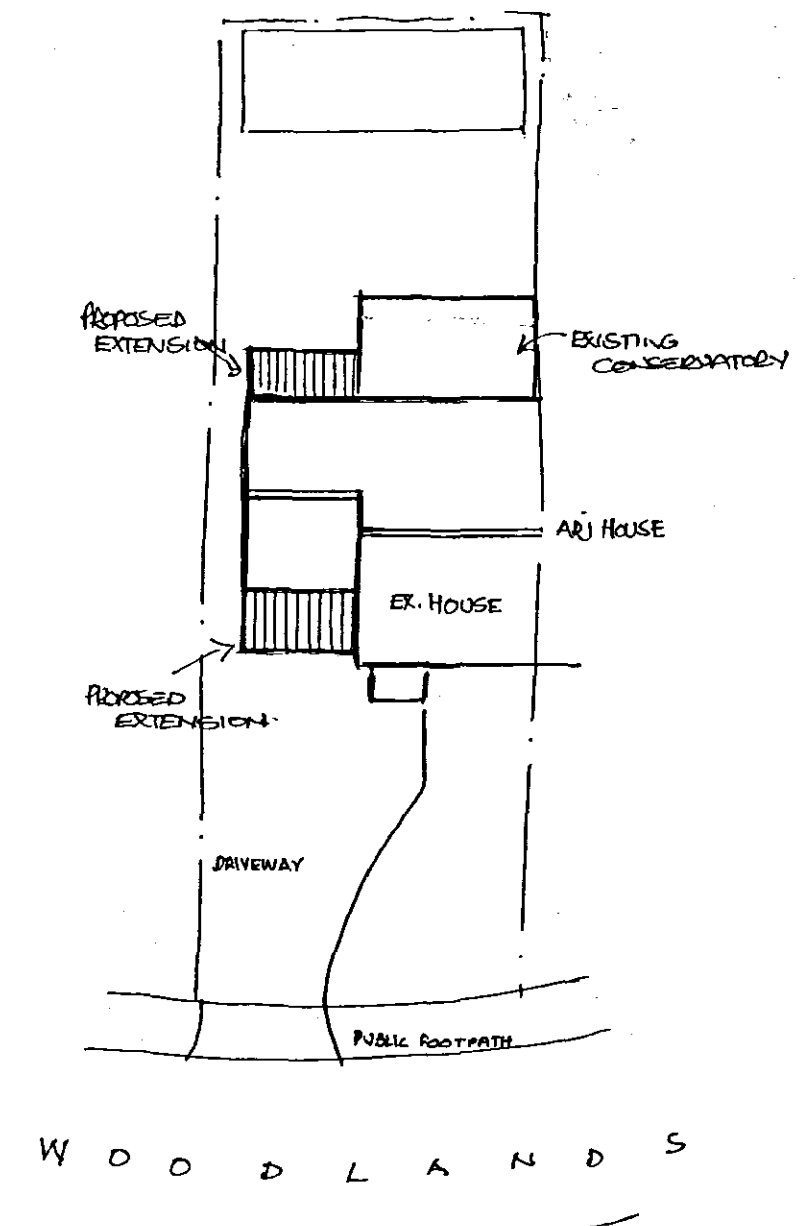


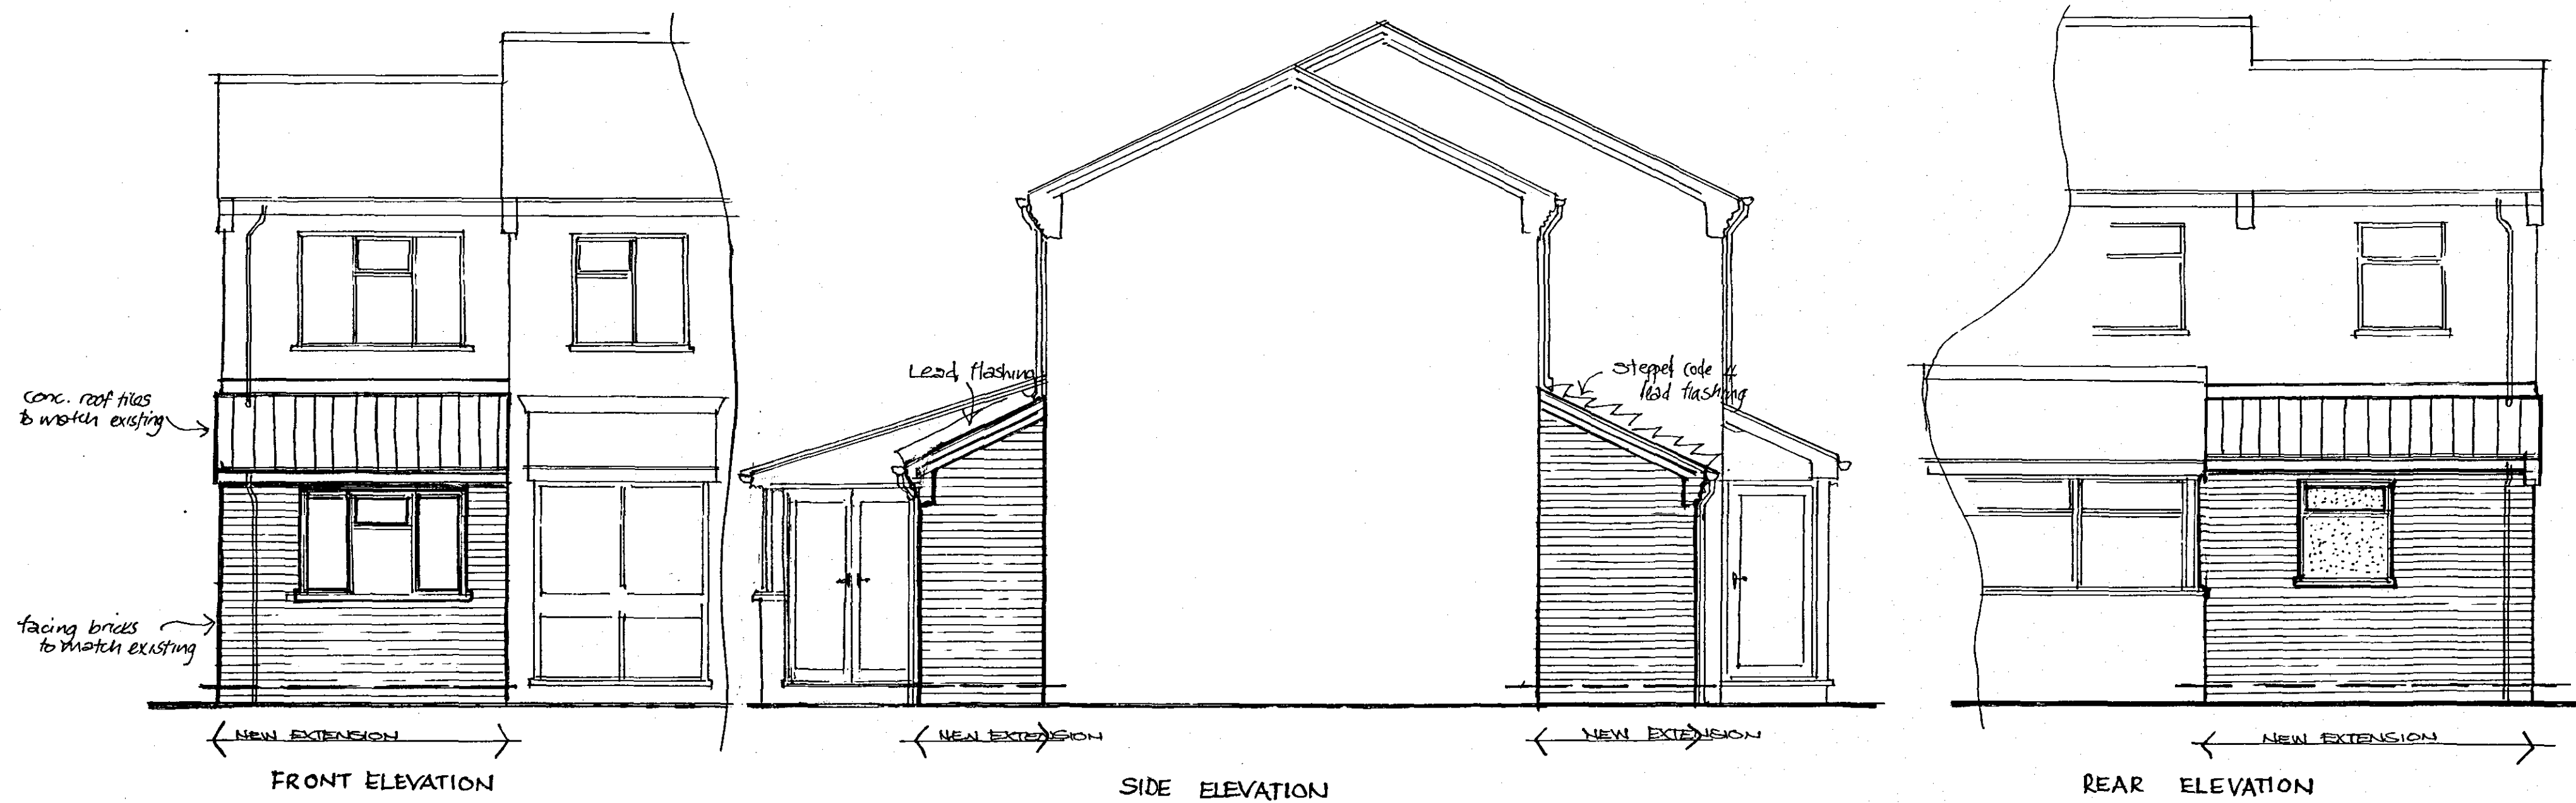

BLOCK PLAN
SCALE 1:200.

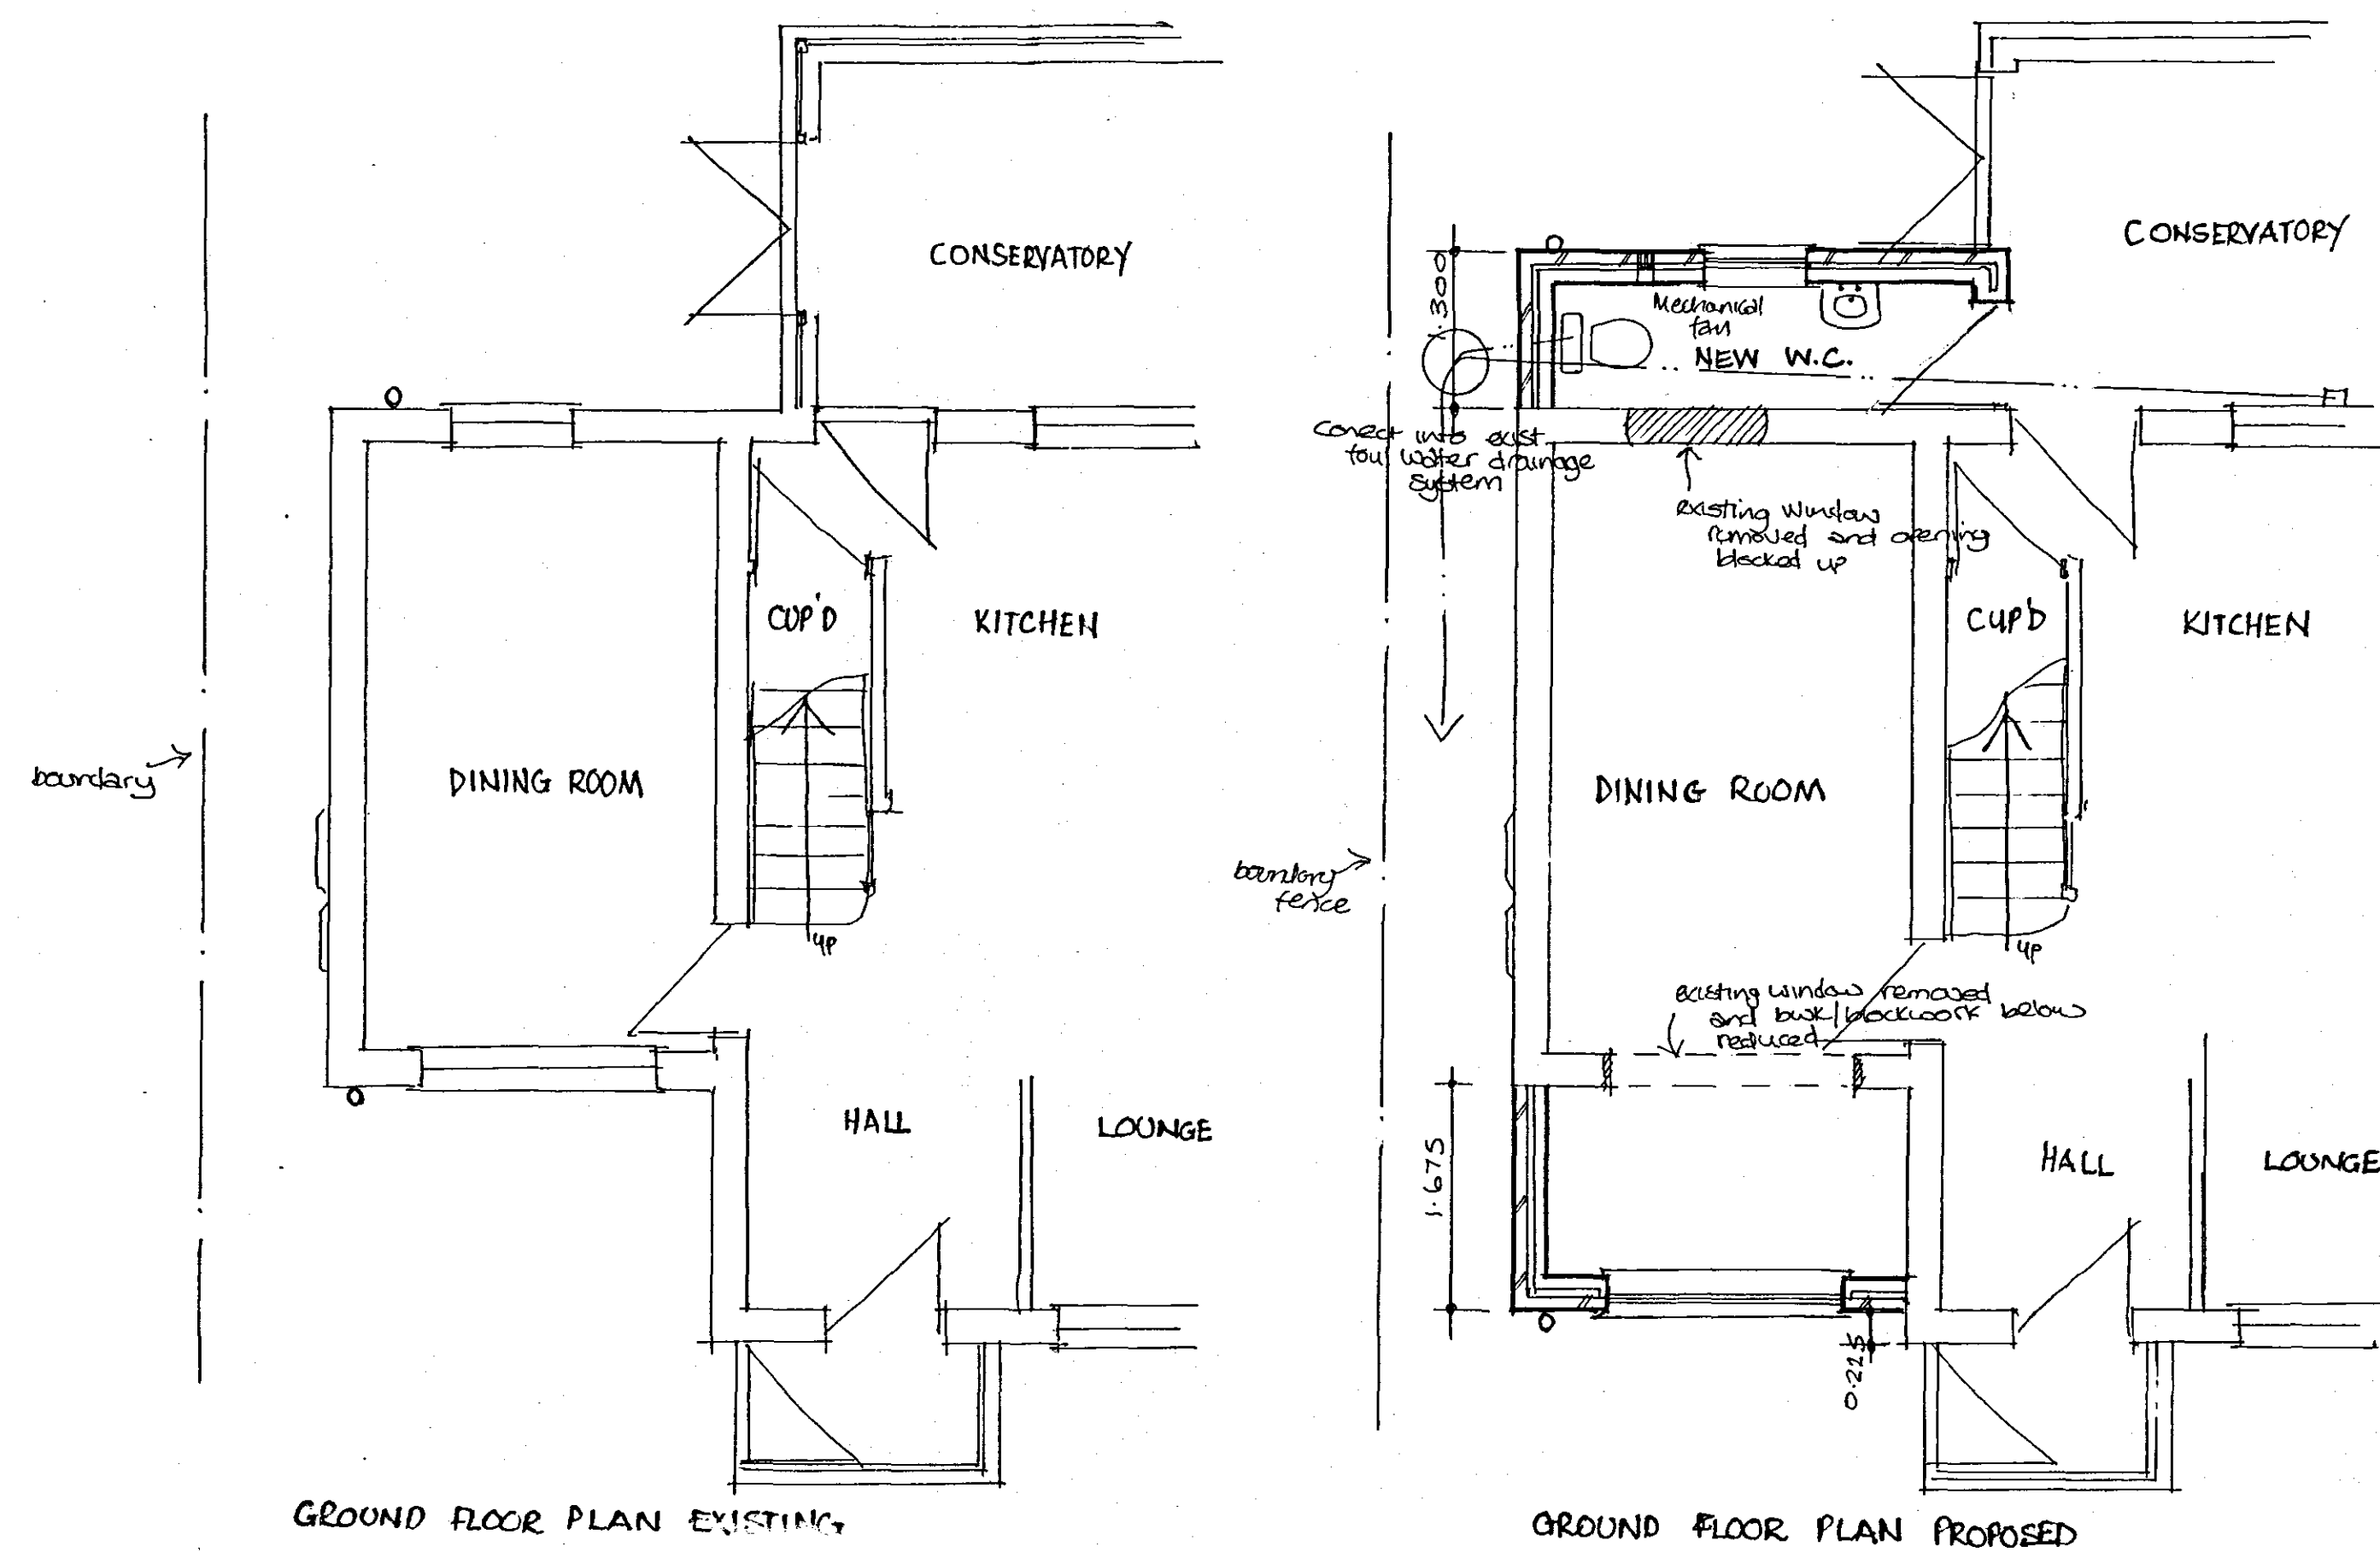

SHDC
Planning & Development
20 MAY 2008
Ref: 0611/08

**DETERMINED
PLAN**

PROJECT:
PROPOSED SINGLE STOREY EXTENSIONS
TO FRONT AND REAR OF HOUSE
SITE:
5 WOODLANDS, LONG SUTTON,
SPALDING, Lincs.
CLIENTS:
MR AND MRS I. WARD.

SCALE: 1:50 DATE: MAY. 08.