



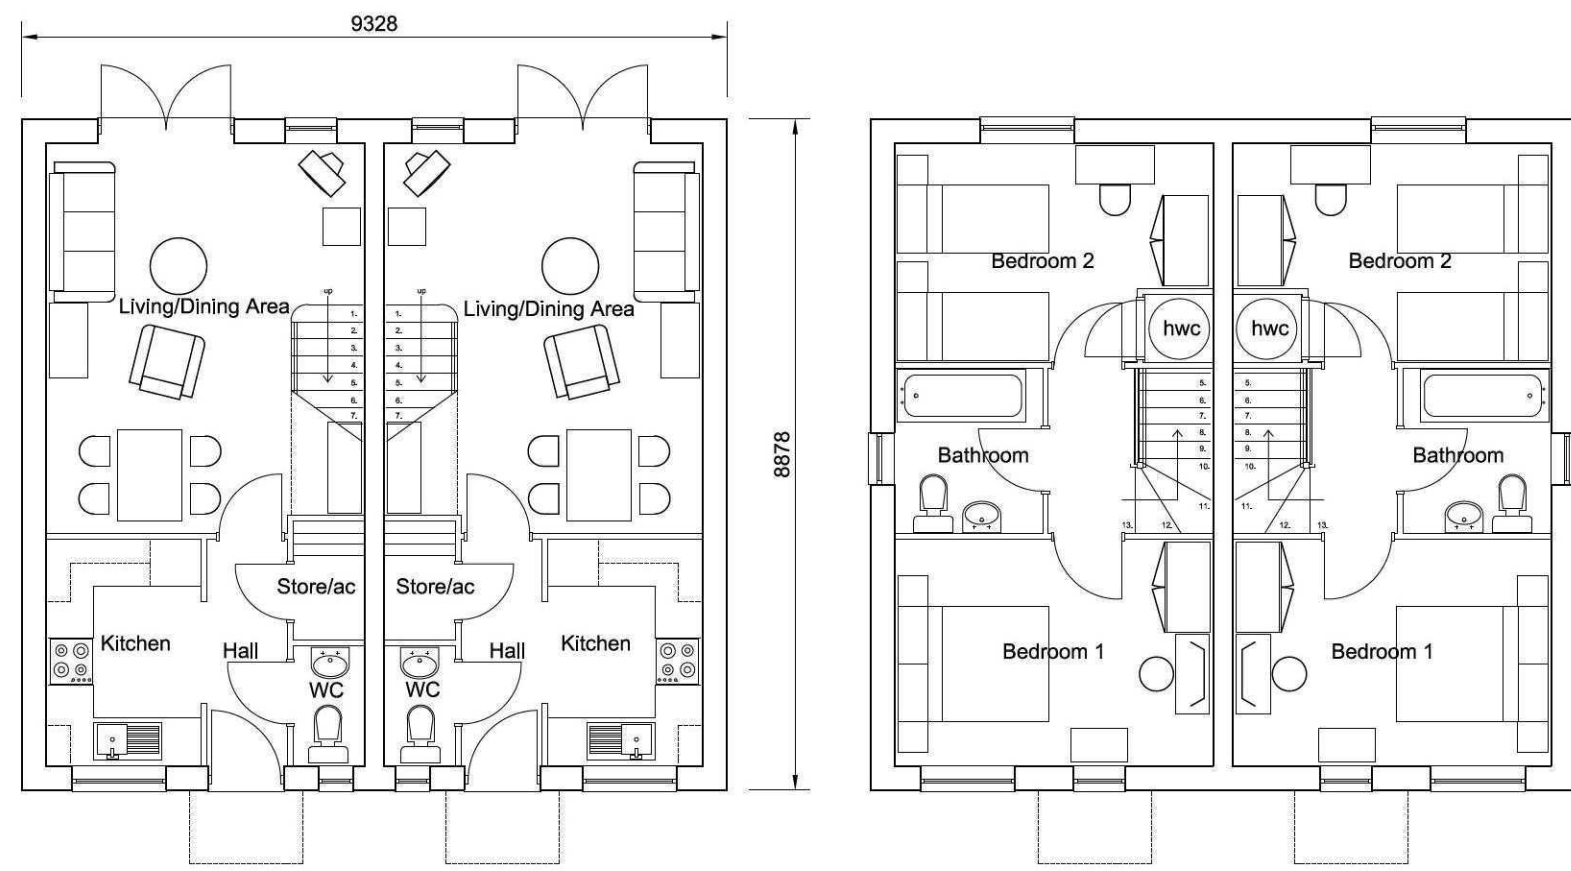


Ground Floor Plan
Plots 8 & 9

1st Floor Plan

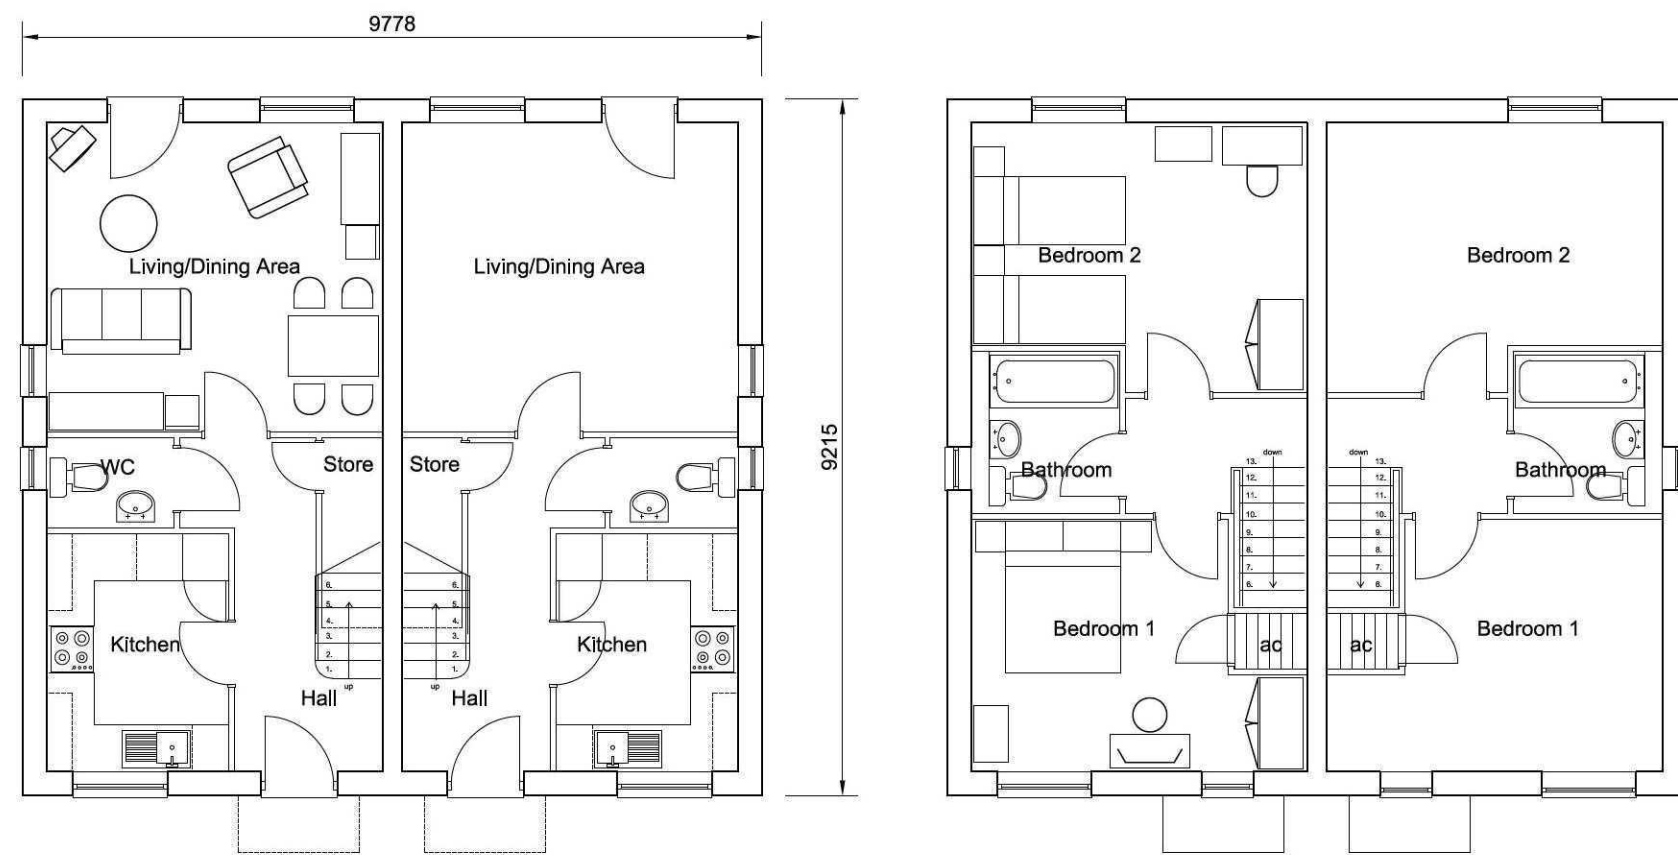

Ground Floor Plan
Plots 10 & 11, 12 & 13,
16 & 17, 18 & 19

1st Floor Plan

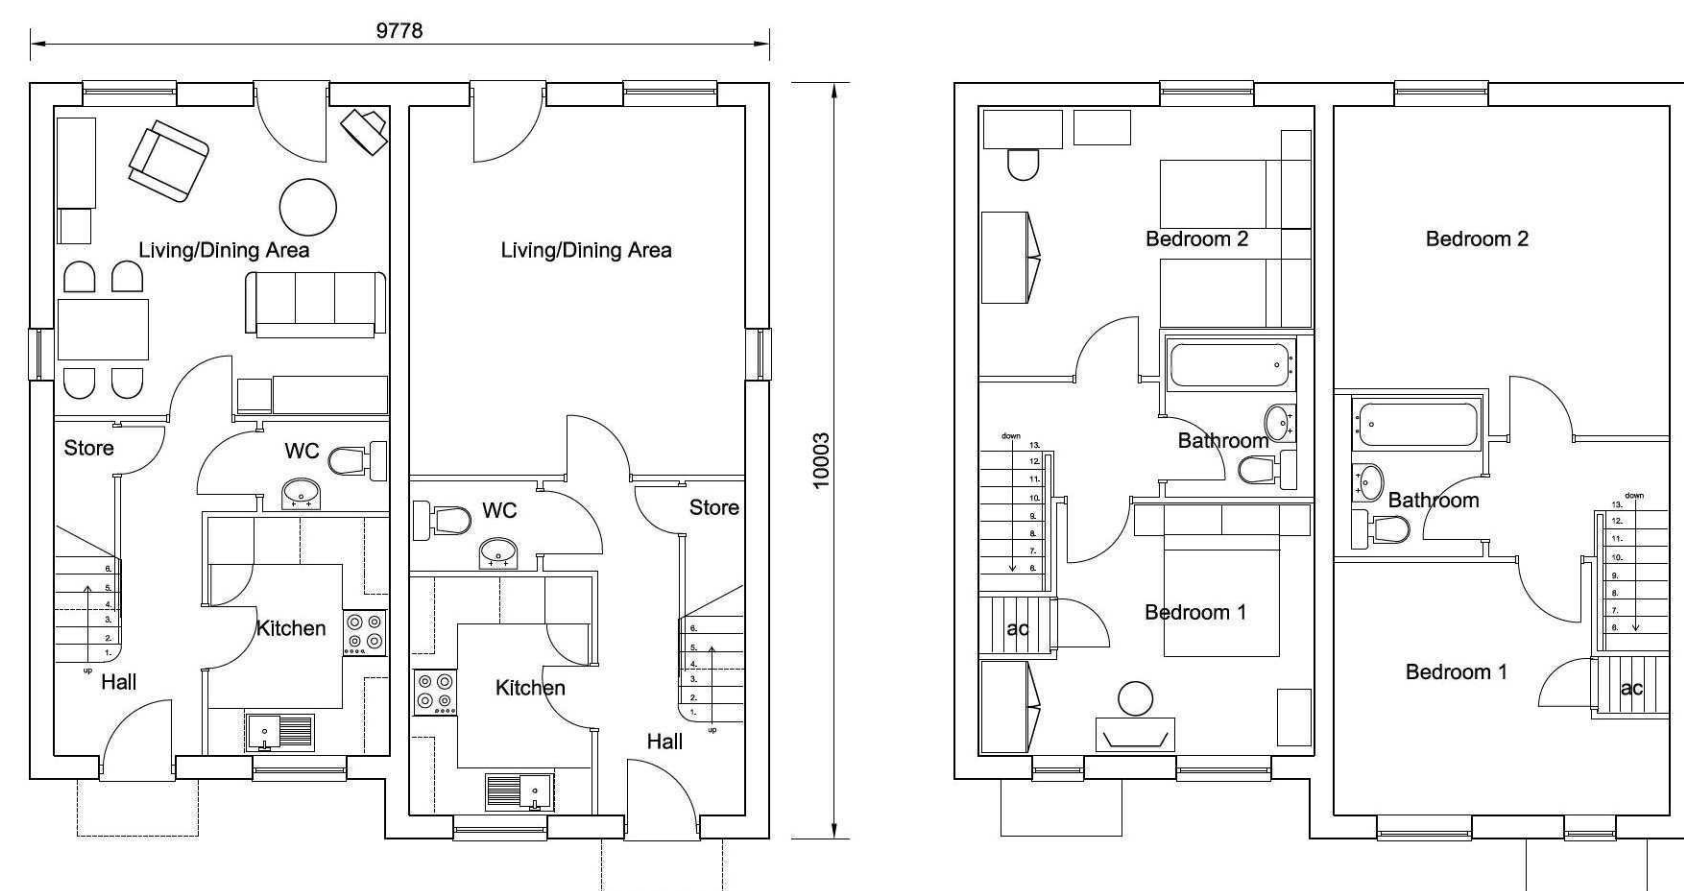


Ground Floor Plan
Plots 14 & 15

1st Floor Plan




Front Elevation
Plots 8 & 9

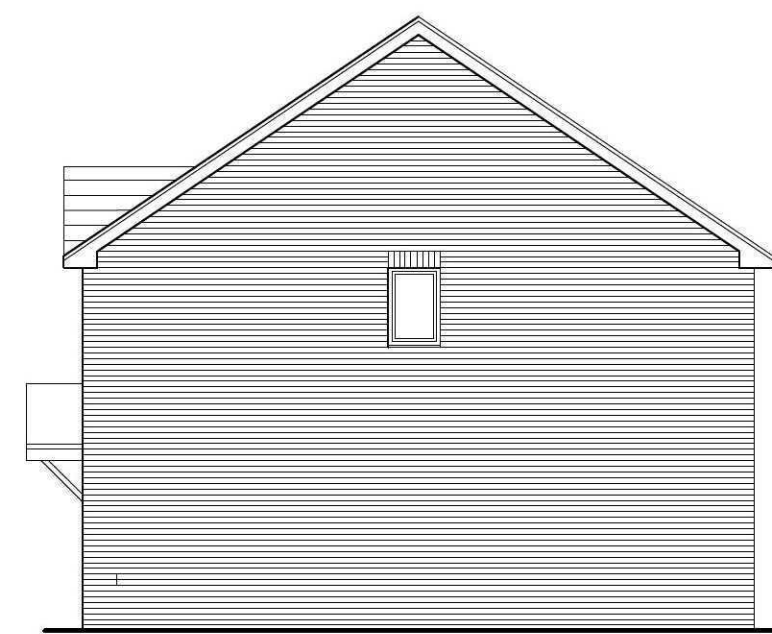

Side Elevation




Rear Elevation

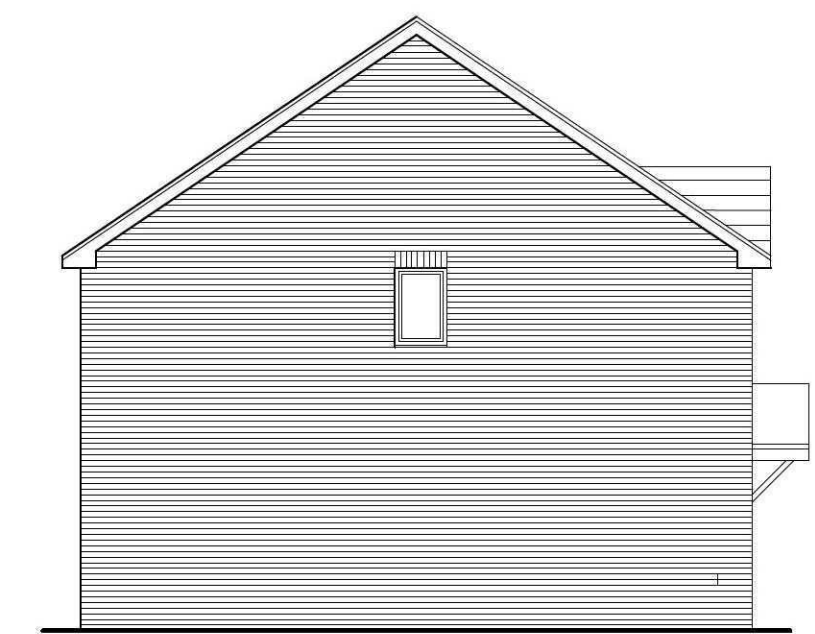


Side Elevation



Front Elevation
Plots 10 & 11, 16 & 17

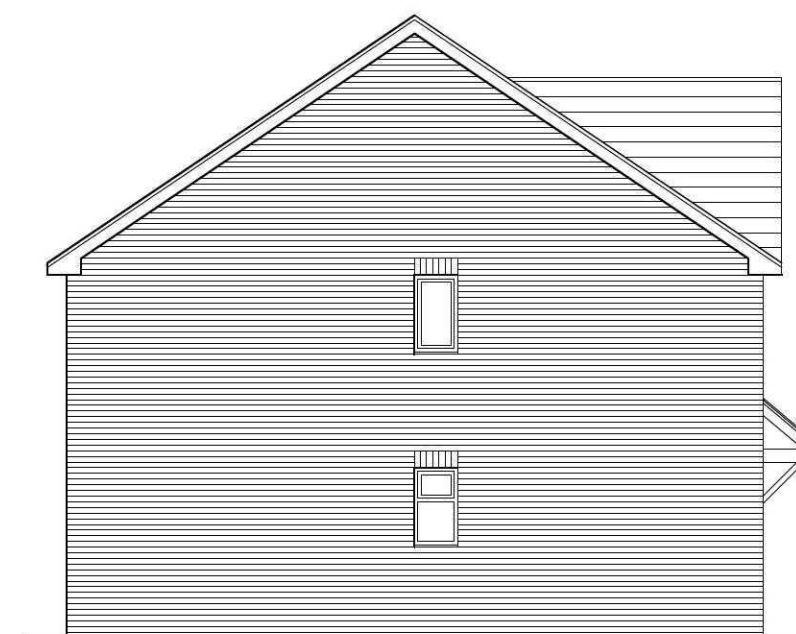

Side Elevation

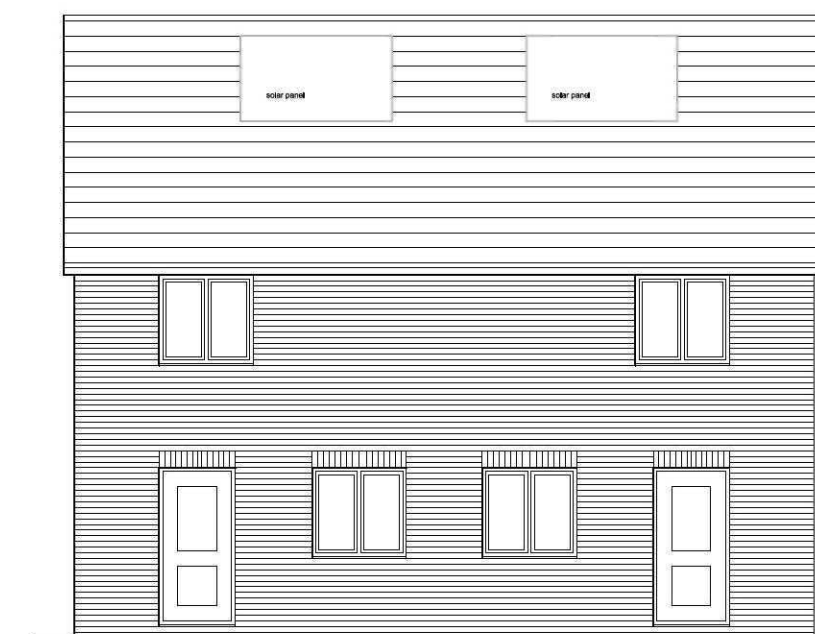


Rear Elevation




Side Elevation




Front Elevation
Plots 8 & 9, 12 & 13, 18 & 19

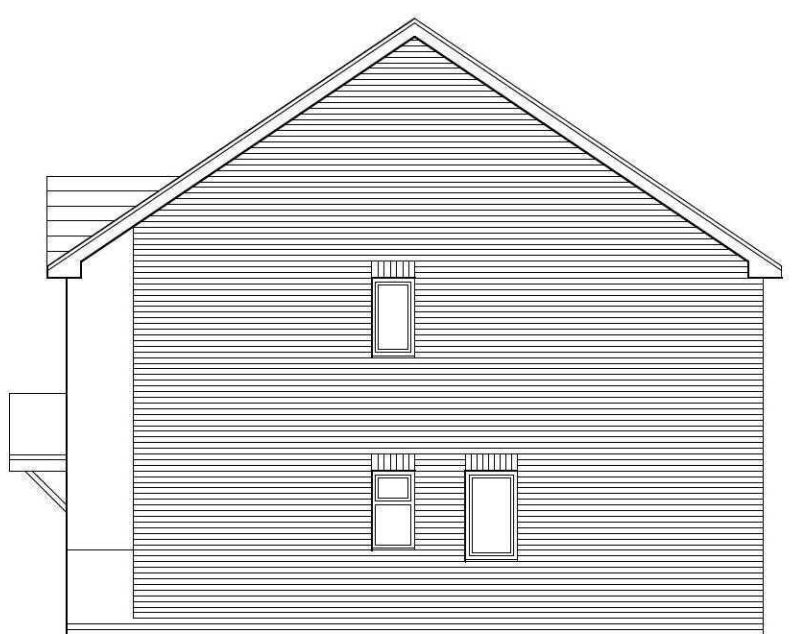

Side Elevation

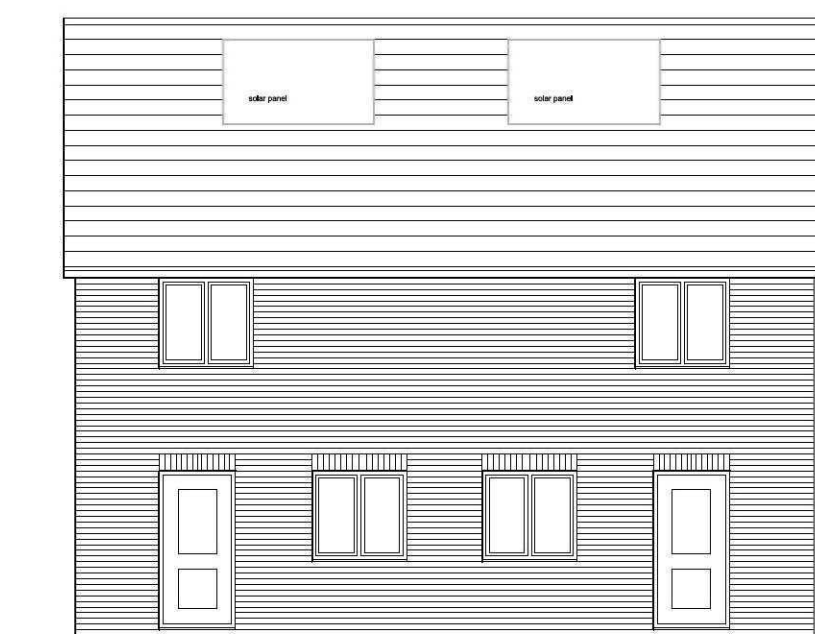

Rear Elevation

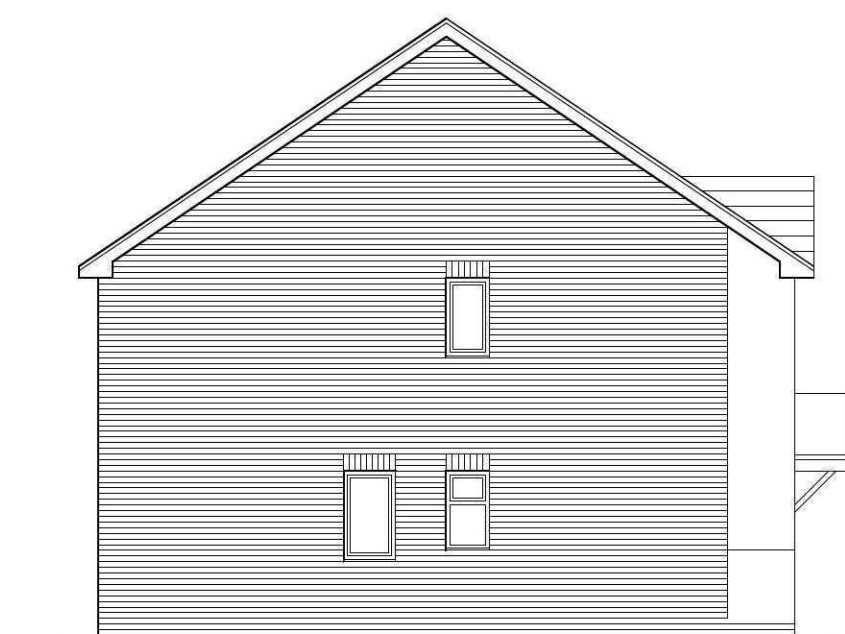

Side Elevation



Front Elevation
Plots 14 & 15



Side Elevation



Rear Elevation



Side Elevation

Rev 2. 24.06.11. Plots 8 & 9 revised layout and elevations plus render amended on other plots re WDL.
Rev 1. 23.04.10. Amended re changes to site layout

Westleigh
PARTNERSHIP HOMES
T: 0116 277 3324
WESTLEIGH DEVELOPMENTS LTD
TUDORGATE, GRANGE BUSINESS PARK,
ENDERBY ROAD, WHETSTONE, LEICESTER. LE8 6EP. T: 0116 278 3355

CONSULTING ARCHITECTS
BRIAN BEARLOVE PARTNERSHIP
Unit C Edward House, Grange Business Park, Enderby Road,
Whetstone, Leicester. LE8 6EP. T: 0116 278 3355

**Plans & Elevations
Plots 8 - 19**

PROPOSED DEVELOPMENT
Lime Walk
Long Sutton
South Lincolnshire

date	Jan 2010	drg.no.	4093/D2
scale	1:100 @ A1		