

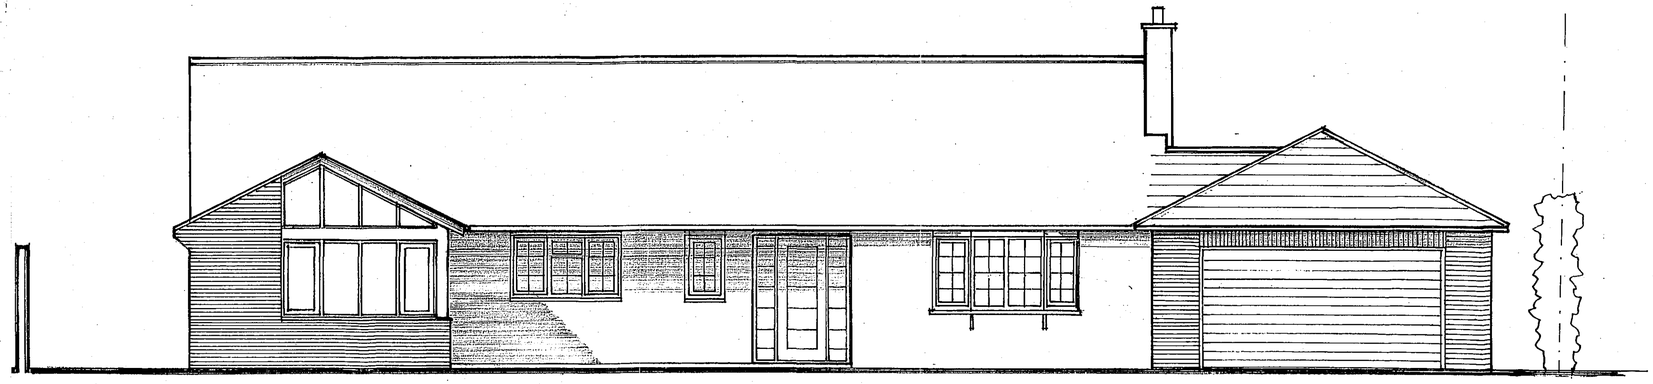


Proposed south elevation

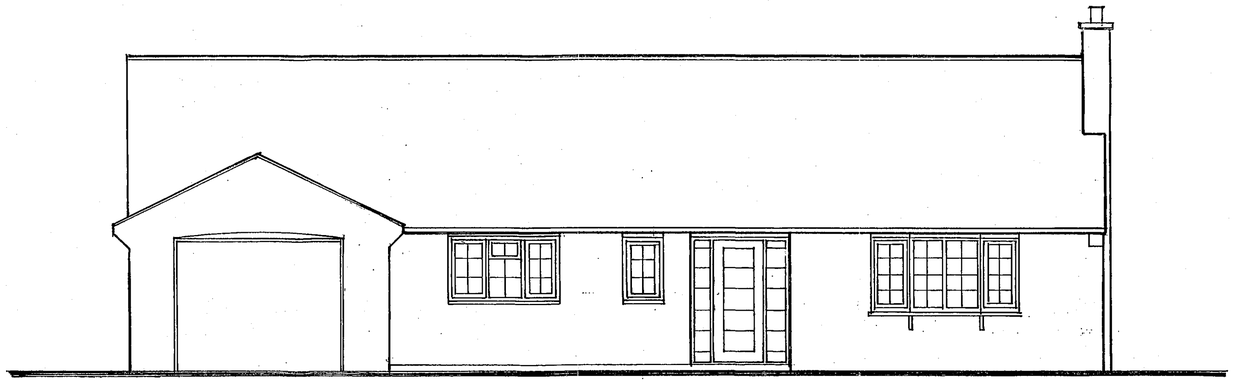

Existing south elevation

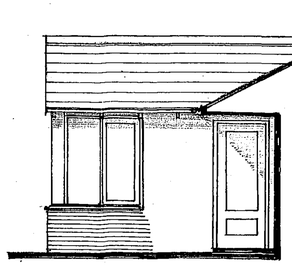

Part elevation
dining extension

SHDC
PLANNING & DEVELOPMEN
- 5 MAY 2006
Ref. 0612/06

DETERMINED
PLAN

Extension and new garage
1A London Rd, Long Sutton, Lincs PE12 9DA
Elevations
Drwg no. T4 Scales 1:50