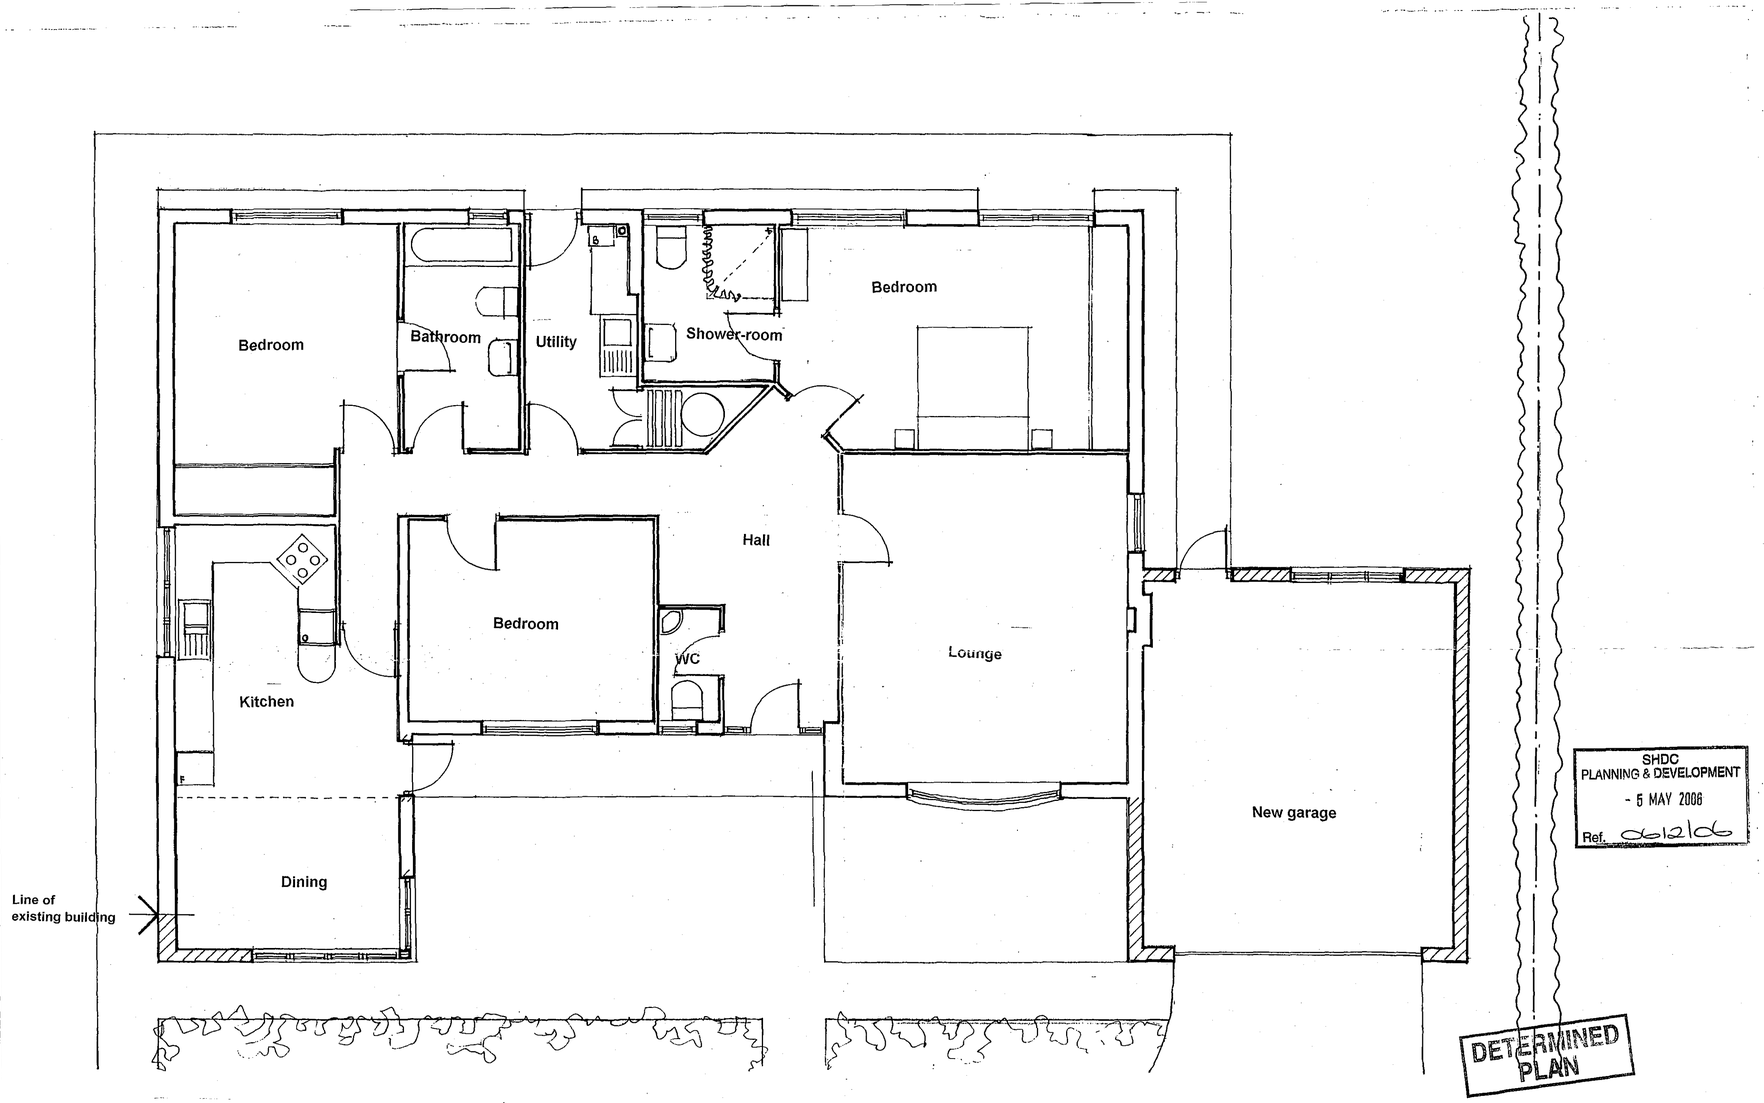


Proposed floor plan

SHDC
PLANNING & DEVELOPMENT
- 5 MAY 2006
Ref. 06/2106

DETERMINED
PLAN

Extension and new garage
1A London Rd, Long Sutton, Lincs PE12 9DA
Proposed floor plan
Drwg no. T3 Scales 1:50