
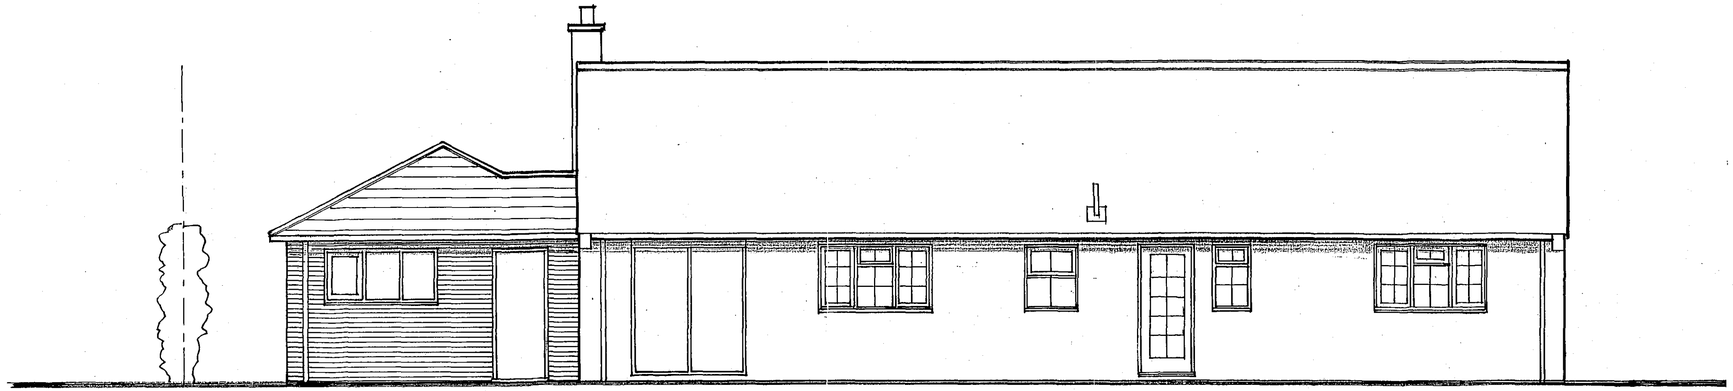


Proposed north elevation

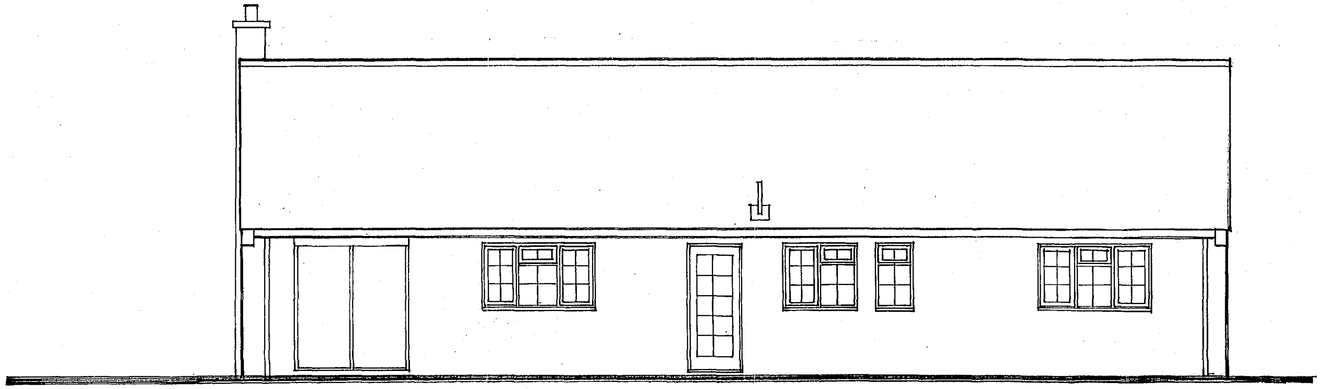

Existing north elevation

DETERMINED PLAN

SHDC
PLANNING & DEVELOPMENT
- 5 MAY 2006
Ref. 06/2106

Extension and new garage
1A London Rd, Long Sutton, Lincs PE12 9DA
Elevations
Drwg no. T5

Scales 1:50