
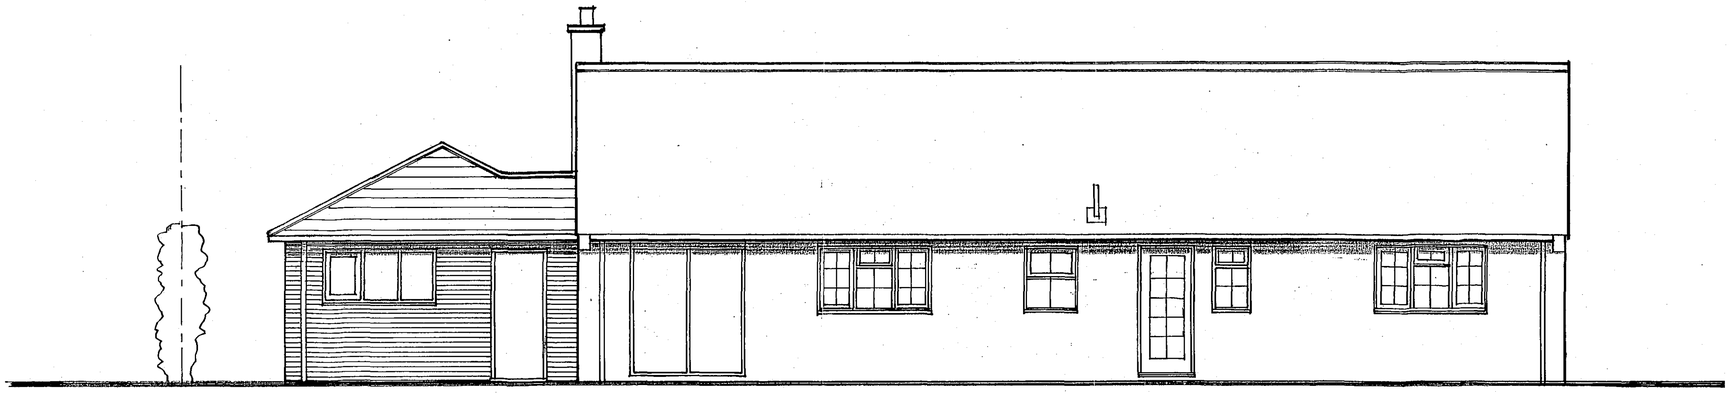


Proposed north elevation

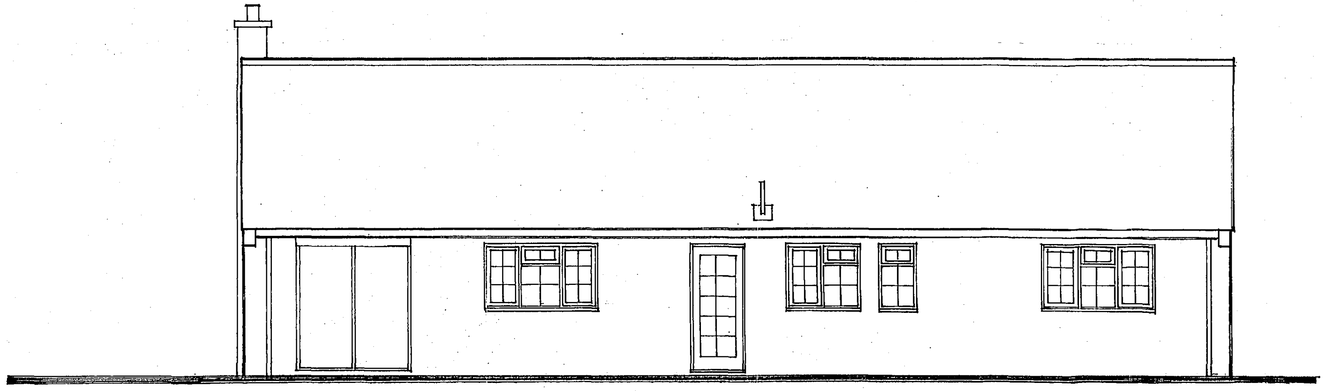

Existing north elevation

Planning & Development
15 MAY 2006
Ref: 6/13/06

Extension and new garage
1A London Rd, Long Sutton, Lincs PE12 9DA
Elevations
Drwg no. T5 **Scales 1:50**