

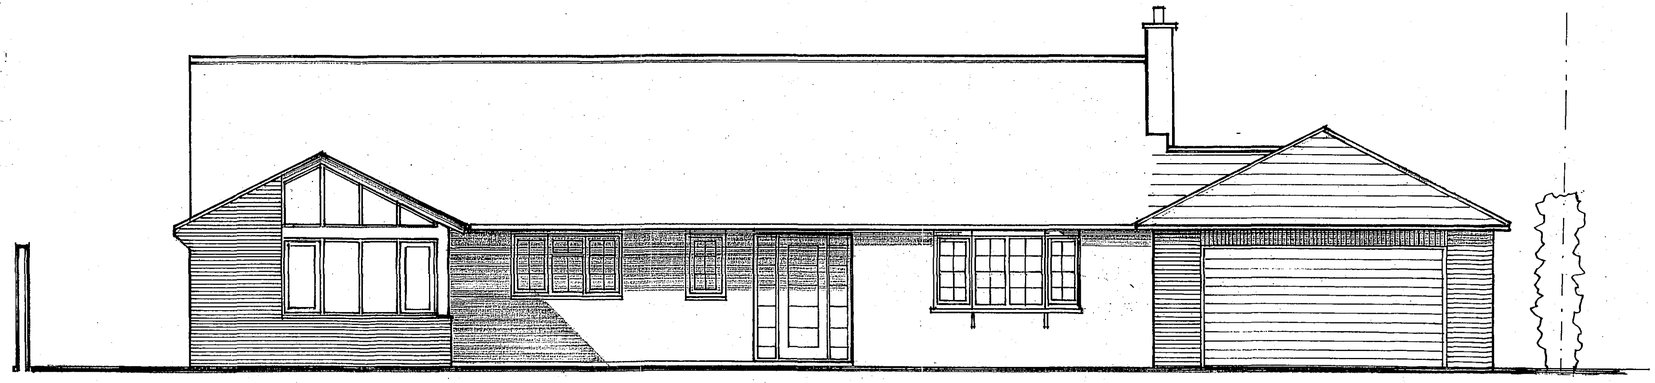


Proposed south elevation

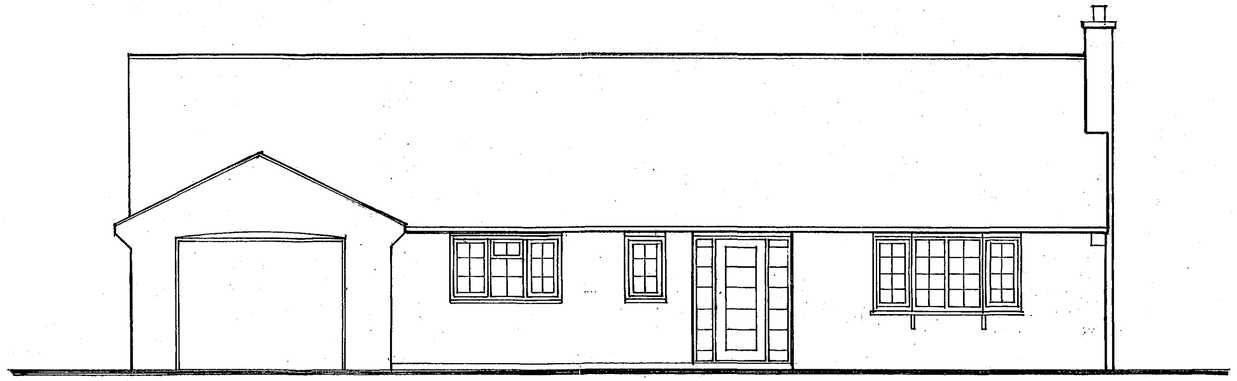

Existing south elevation

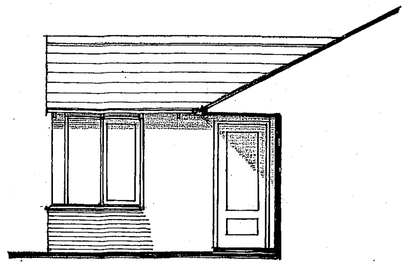

Part elevation
dining extension

Planning & Development
- 3 MAY 2006
Rec'd
613/06

Extension and new garage
1A London Rd, Long Sutton, Lincs PE12 9DA
Elevations
Drwg no. T4 Scales 1:50