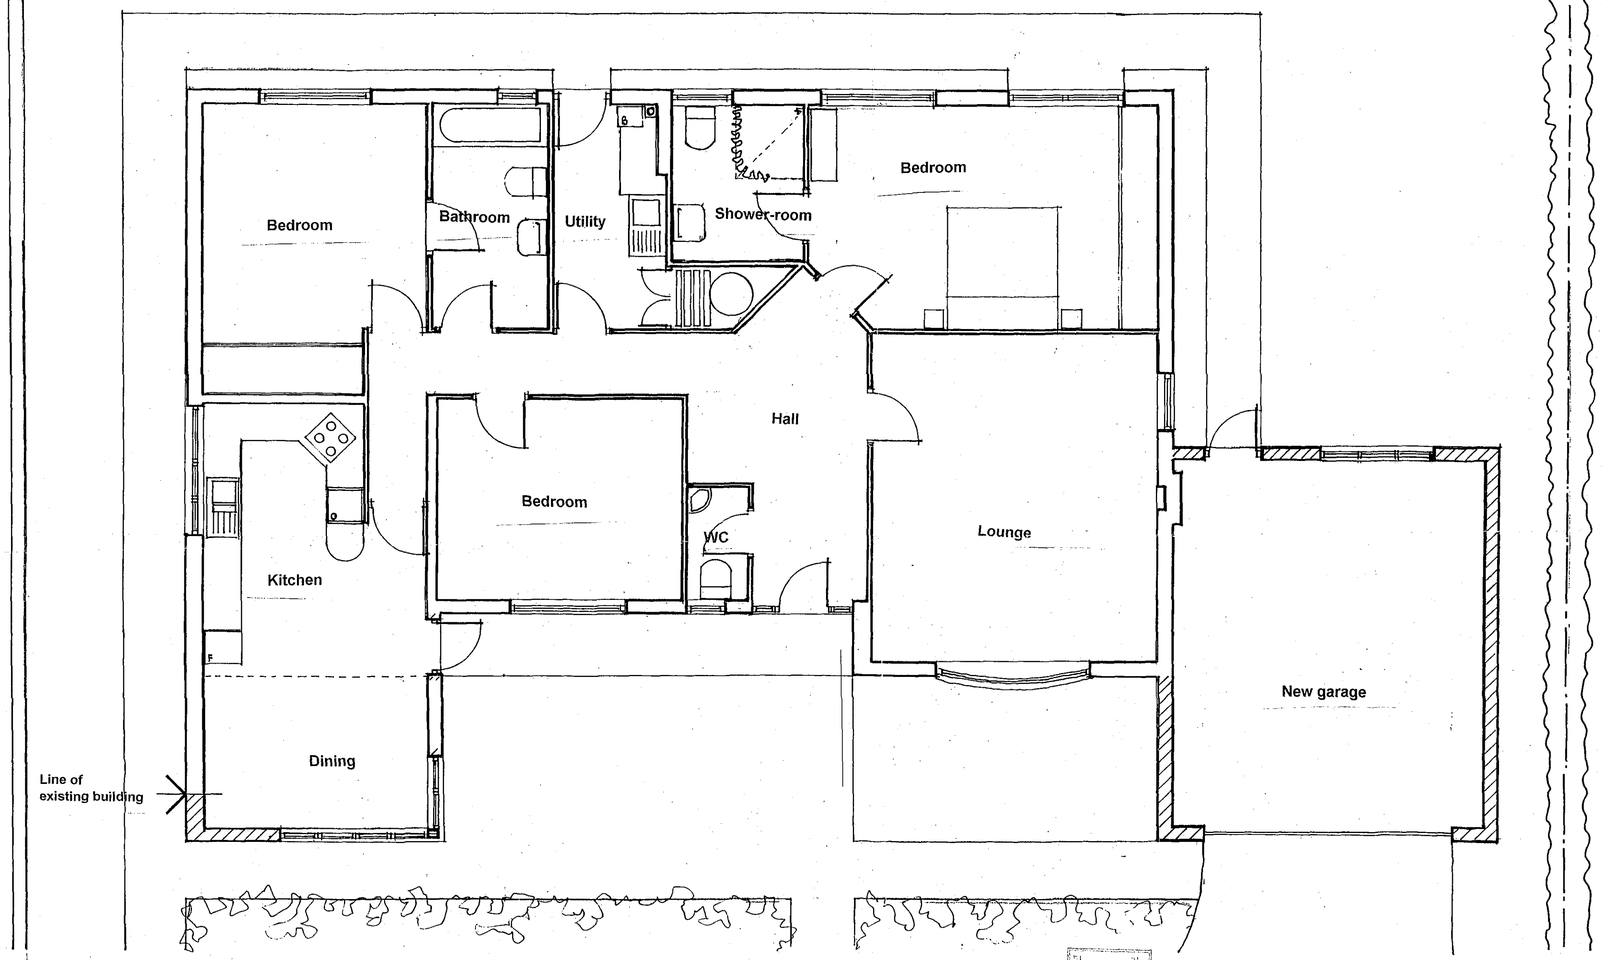


Proposed floor plan

15 MAY 2006
6/13/06

Extension and new garage
1A London Rd, Long Sutton, Lincs PE12 9DA
Proposed floor plan
Drwg no. T3 Scales 1:50