

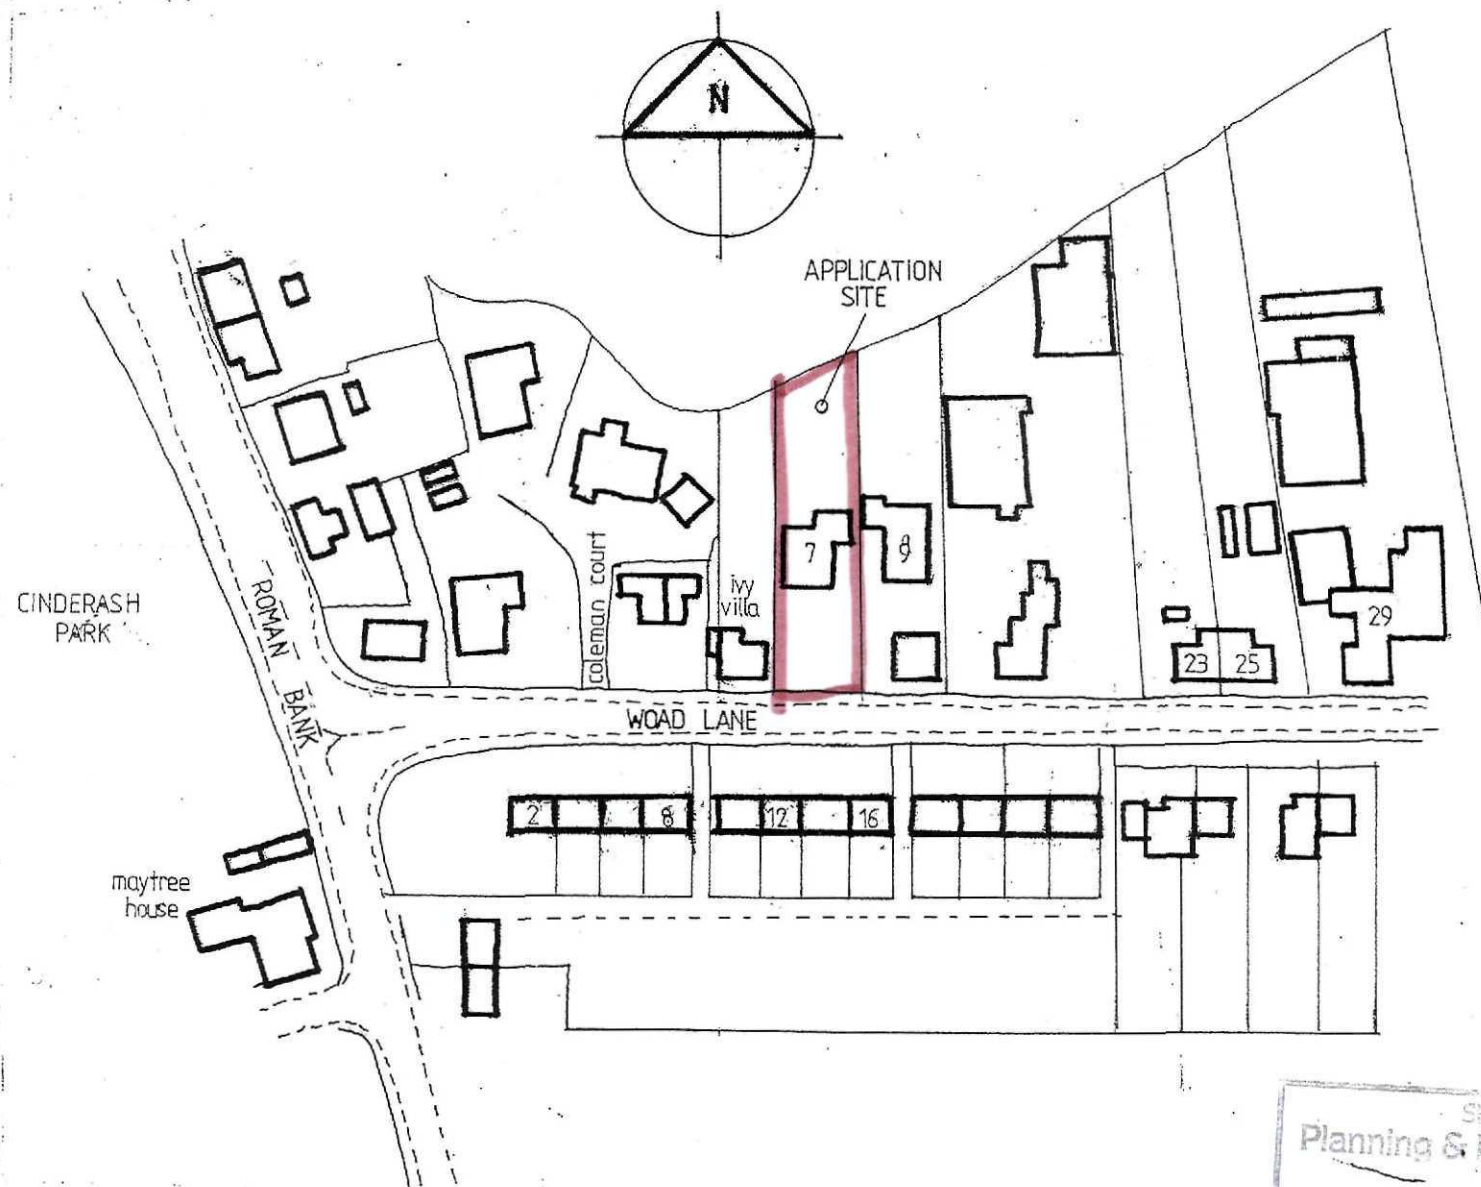


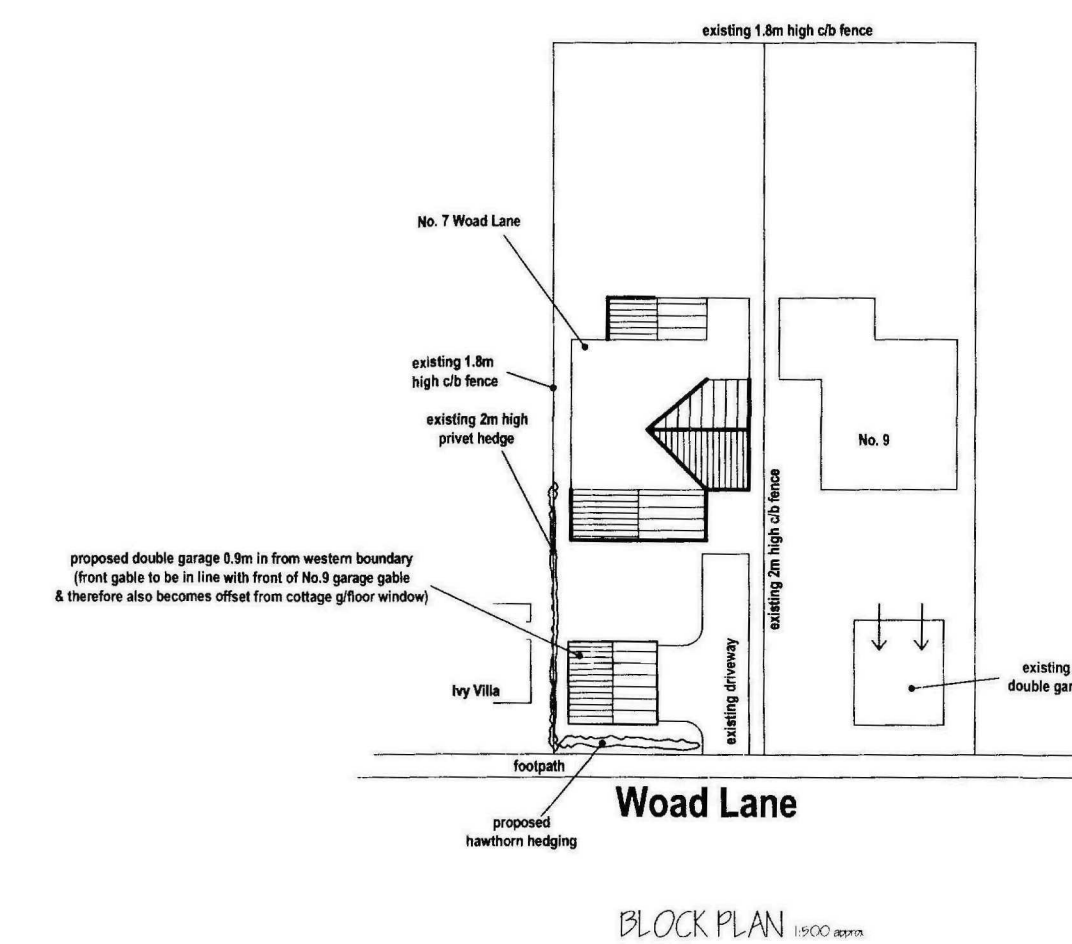

LOCATION PLAN
1:2500 approx.

SHDC
Planning & Development
27 JUL 2010
Ref: 0.620-10

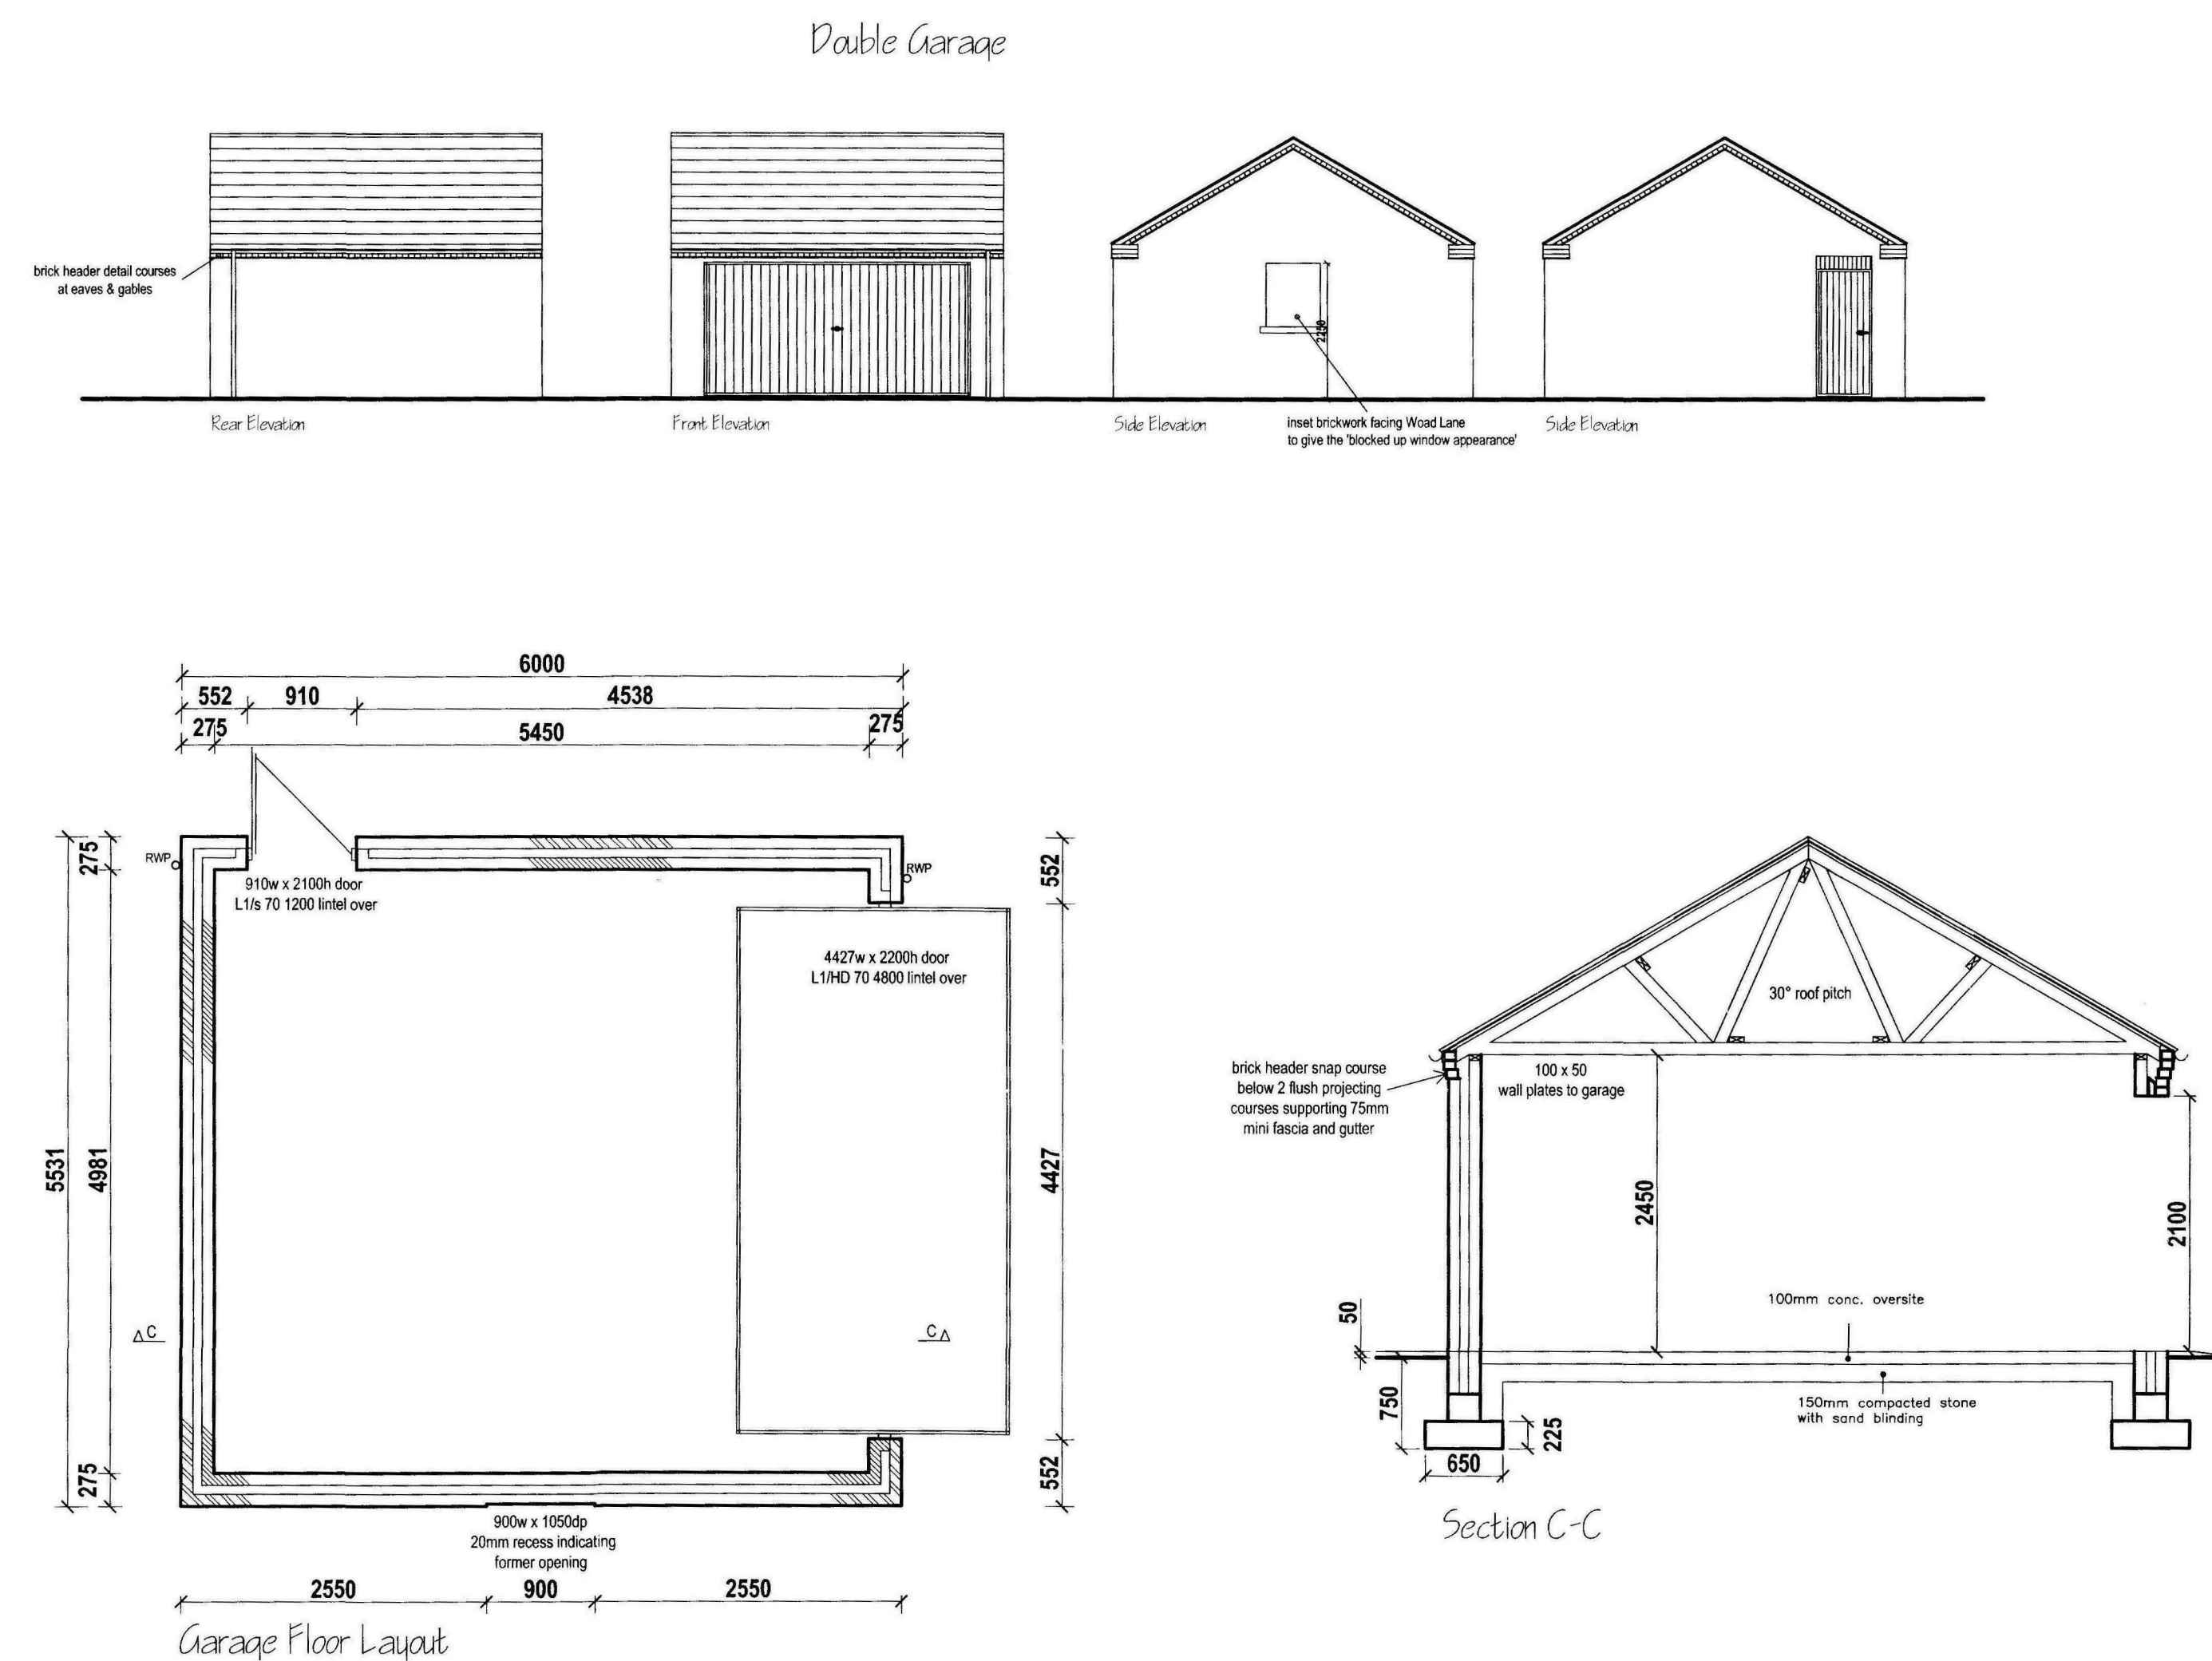

REV.	DATE
PROJECT	
PROPOSED ALTERATIONS TO PREVIOUSLY APPROVED DOUBLE GARAGE TO EXISTING BUNGALOW AT: 7 WOAD LANE LONG SUTTON SPALDING LINCS. PE12 9LD FOR MR & MRS K NICHOLS	
DRAWING GARAGE FLOOR LAYOUTS & ELEVATIONS, SECTION & BLOCK PLAN	
DATE	10/07/10
SCALE	1:50 / 1:100 / 1:500
DRG. No.	07/2010