


INDICATIVE STREETSCENE

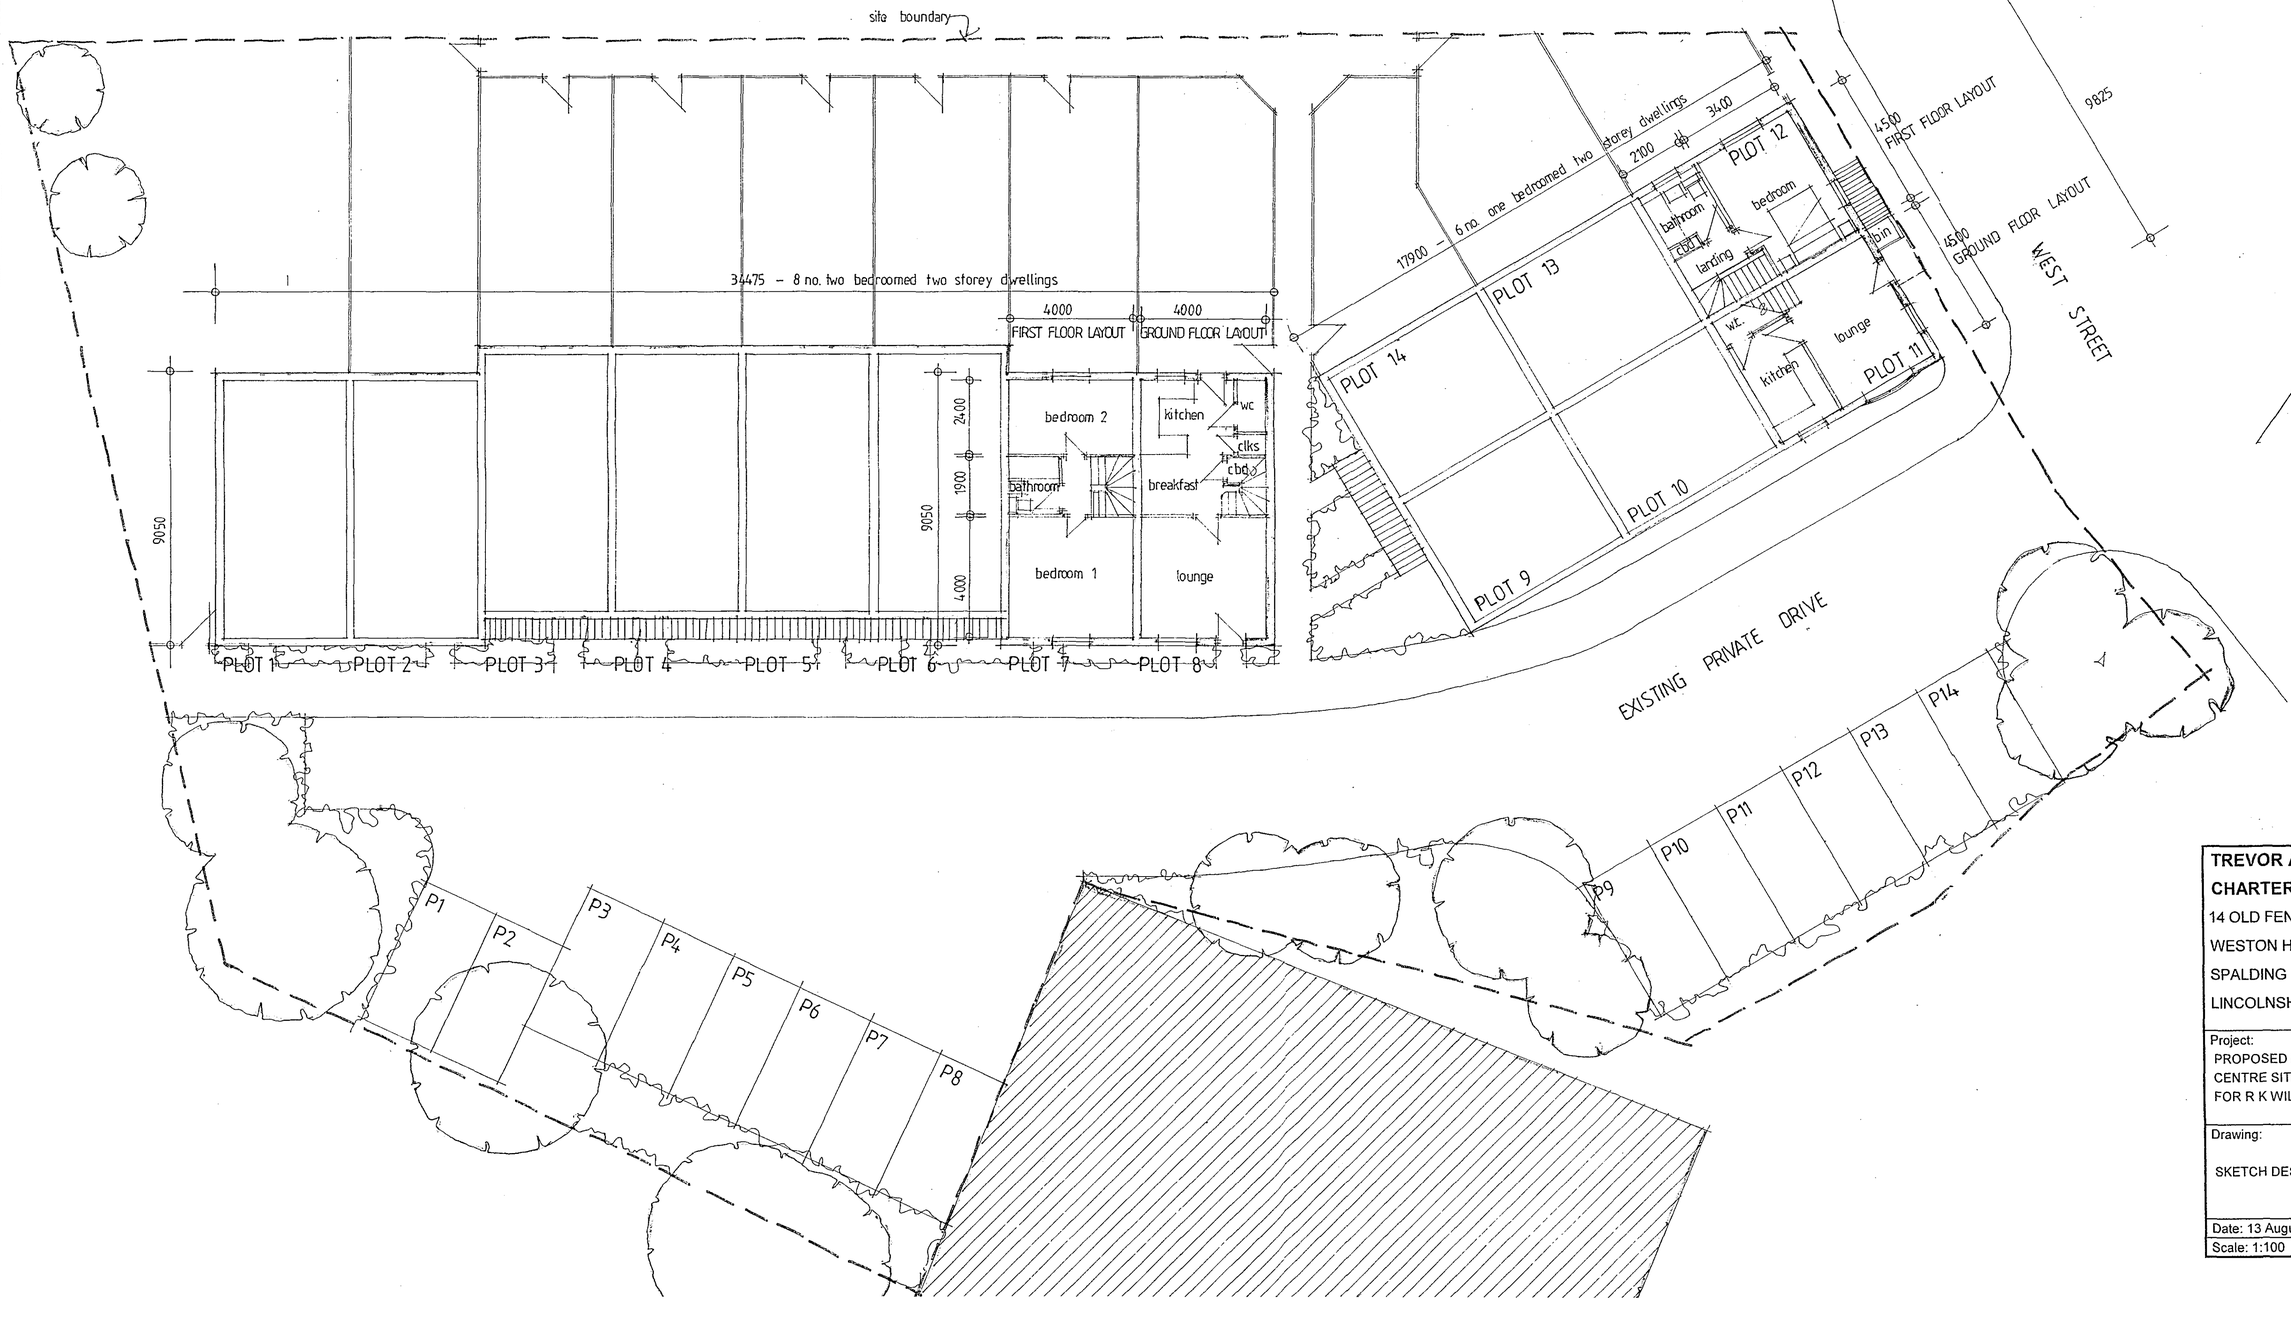

TREVOR A CLAY R.I.B.A.
CHARTERED ARCHITECT
14 OLD FENDIKE ROAD
WESTON HILLS
SPALDING
LINCOLNSHIRE PE12 6DD

Project:
PROPOSED HOUSING AT OLD HEALTH CENTRE SITE, WEST STREET, LONG SUTTON FOR R K WILSON (BUILDERS) LTD

Drawing:
SKETCH DESIGN 1

Date: 13 August 04	Proj No: 04/153/PA	
Scale: 1:100	Drg. No: 001	Rev: