



NOTES

1. DO NOT SCALE THE DRAWING. USE DIMENSIONED DIMENSIONS ONLY. ALL DIMENSIONS TO BE DIMENSIONED FROM THE FACE OF THE MEMBER UNLESS OTHERWISE SPECIFIED.
2. THE DRAWING TO BE USED IN CONJUNCTION WITH ALL RELEVANT ENGINEERING SPECIFICATIONS AND SPECIFICATIONS.
3. IT IS THE CONTRACTOR'S RESPONSIBILITY TO VERIFY OR DETERMINE ALL DIMENSIONS AND LEVELS REQUIRED PRIOR TO COMMENCEMENT OF CONSTRUCTION OR PRODUCTION OF FABRICATION DRAWINGS.
4. ALL HOLDING DOWN BOLTS TO COMPLY WITH BS 4193 AND TO BE SUPPLIED PRIOR TO COMMENCEMENT OF CONSTRUCTION OR PRODUCTION OF FABRICATION DRAWINGS.
5. ALL STRUCTURAL STEELWORK TO BE GRADE S355 AND TO COMPLY WITH BS 5950.
6. STRUCTURAL STEELWORK IS TO BE SUPPLIED SHOT BLASTED IN ACCORDANCE WITH BS 4071 AND STRUCTURAL SPECIFICATION.
7. ALL BOLTS TO BE GRADE 12.9 TO BS 5902.
8. ALL WELDS TO BE MINIMUM FULL PENETRATION WELDS UNLESS NOTED OTHERWISE. THE DETAILS OF ALL WELDED CONNECTIONS TO COMPLY WITH BS 5135.
9. FULL WORKSHOP DETAILS FOR ALL STRUCTURAL STEELWORK ELEMENTS ARE TO BE SUBMITTED TO THE ENGINEER FOR APPROVAL INCLUDING DESIGN CALCULATIONS FOR COMPRESSION, TENSION, SHEAR, BENDING AND COMBINED ACTIONS.
10. PROHIBITED TOLERANCES ARE NOT TO BE USED.
11. ALL DIMENSIONS ARE TO BE DIMENSIONED TO THE CENTRE OF GRAVITY UNLESS OTHERWISE SPECIFIED. THE DIMENSIONS TO BE DIMENSIONED TO THE CENTRE OF GRAVITY UNLESS OTHERWISE SPECIFIED.
12. THE CONTRACTOR IS TO BE RESPONSIBLE FOR THE DEMONSTRATION OF THE OPERATION AND SAFE REMOVAL OF ALL TEMPORARY WORKS.

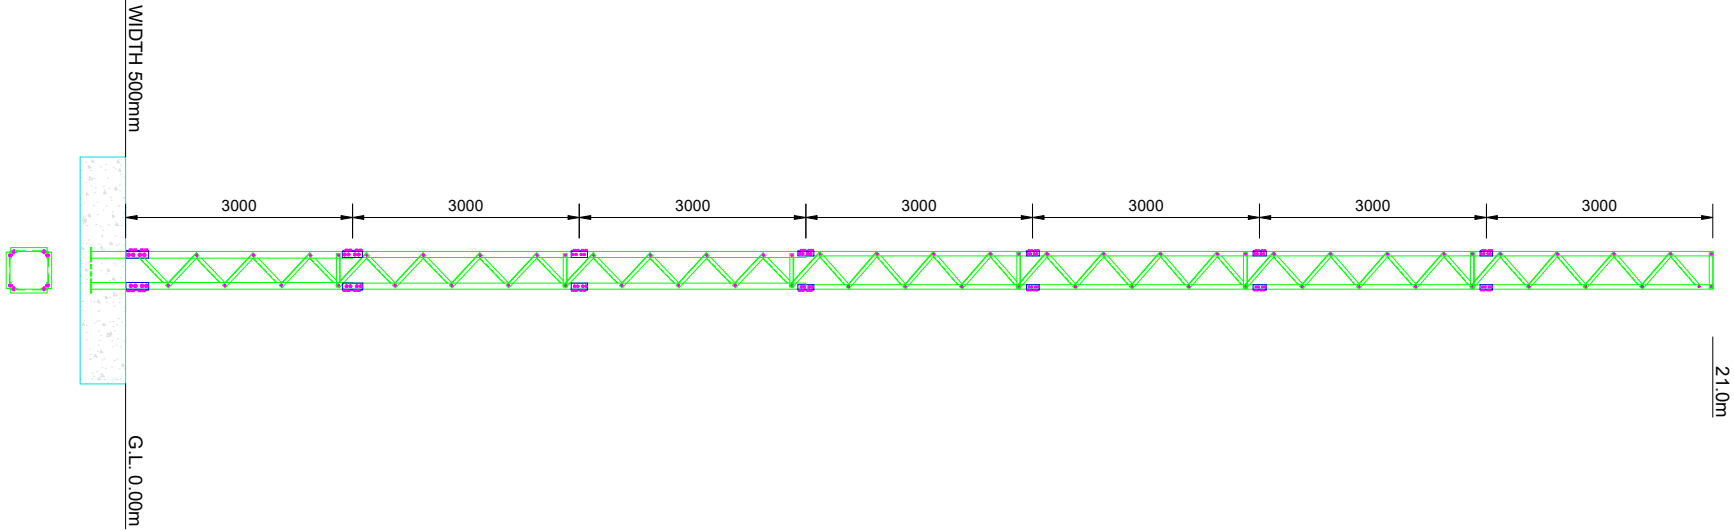

21m SQUARE TOWER  
NON CLIMBING FACE

SCALE 1:100

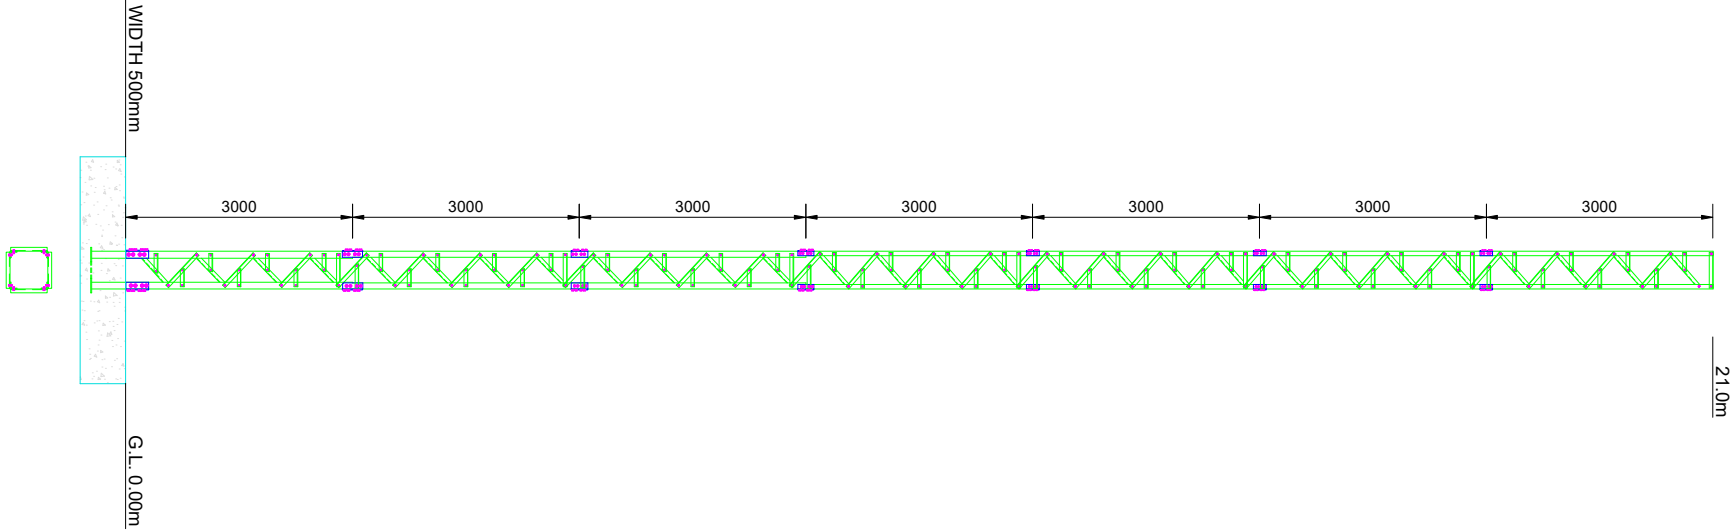

21m SLIMLINE SQUARE  
CLIMBING FACE

SCALE 1:100

| |
|---|
| |
|---|