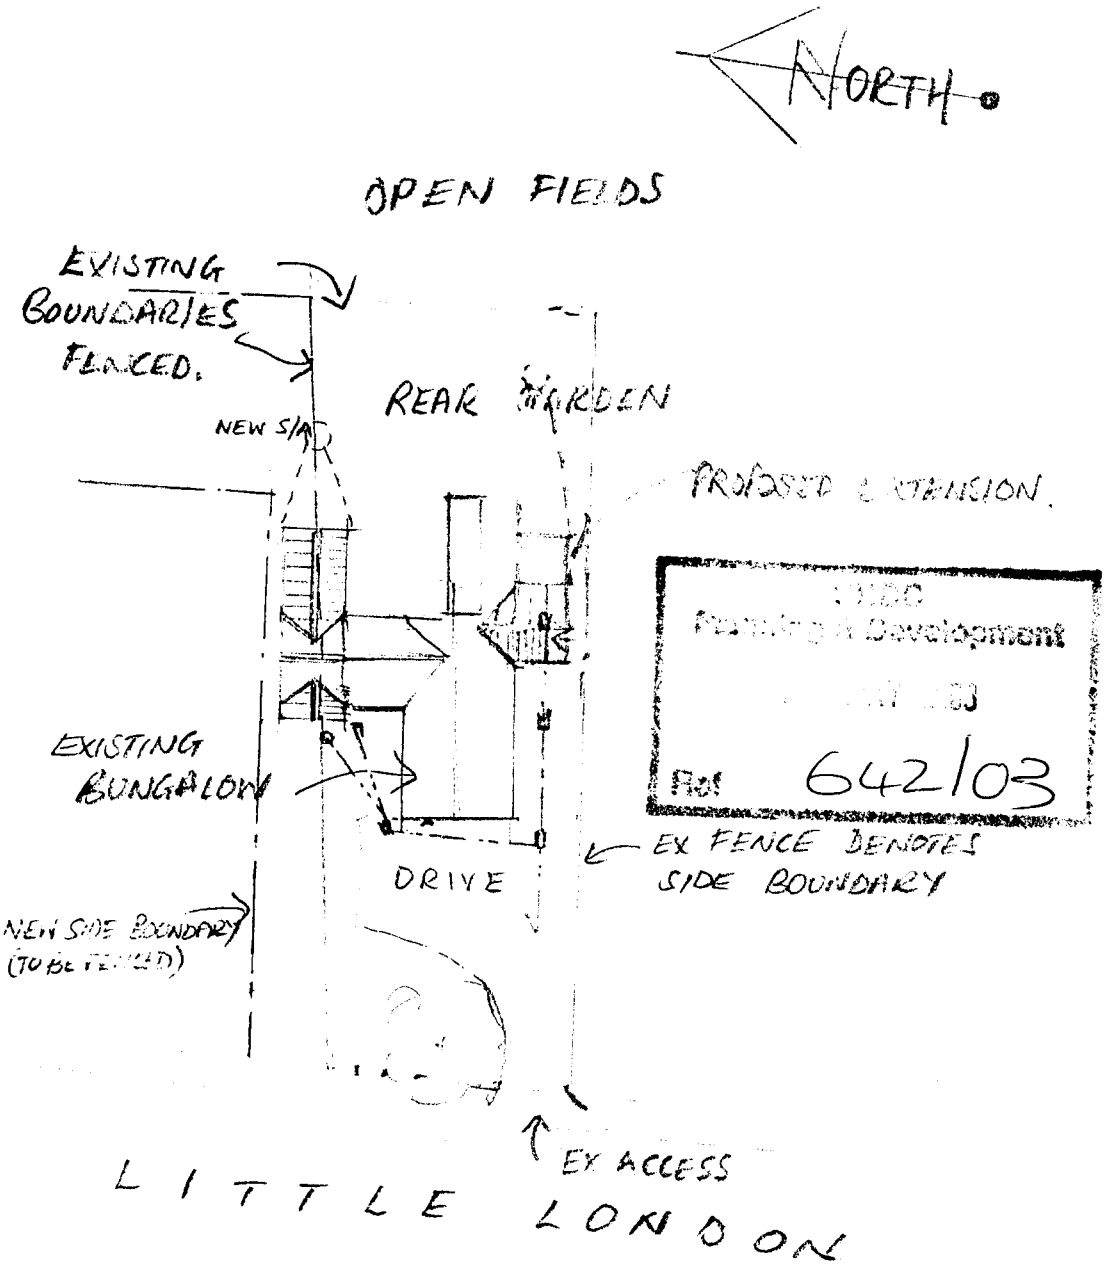

Planning & Development
Ref 642/03

SCALE 1:500.

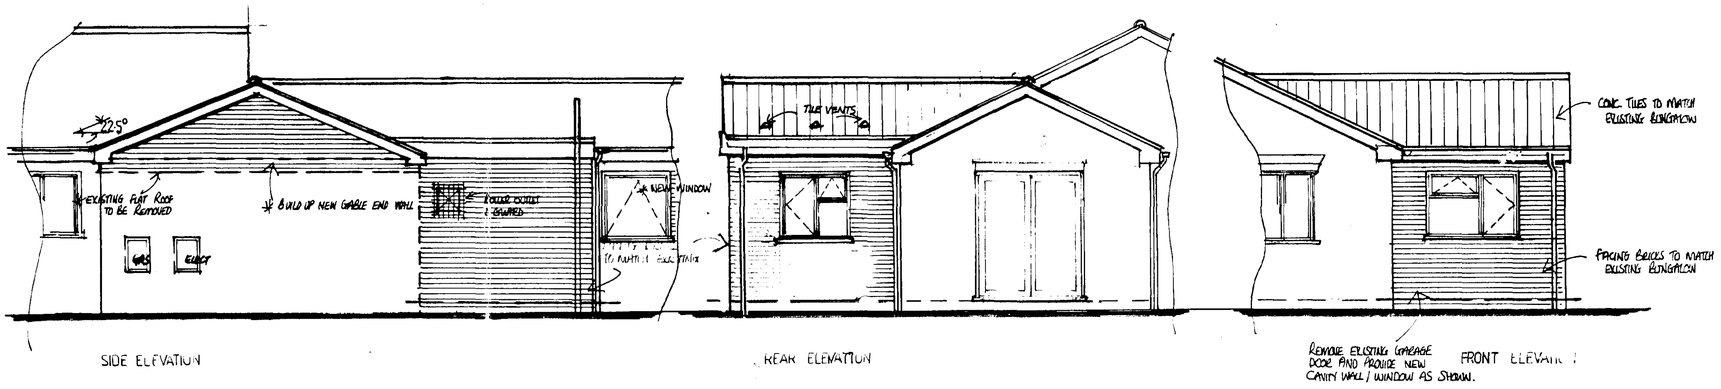

SIDE ELEVATION

REAR ELEVATION

FRONT ELEVATION

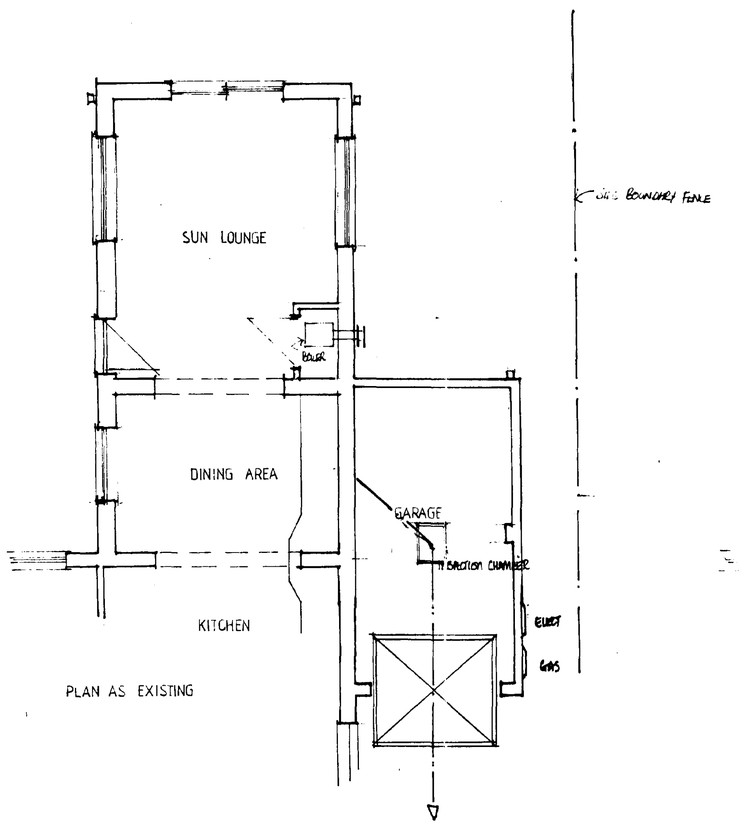

PLAN AS EXISTING

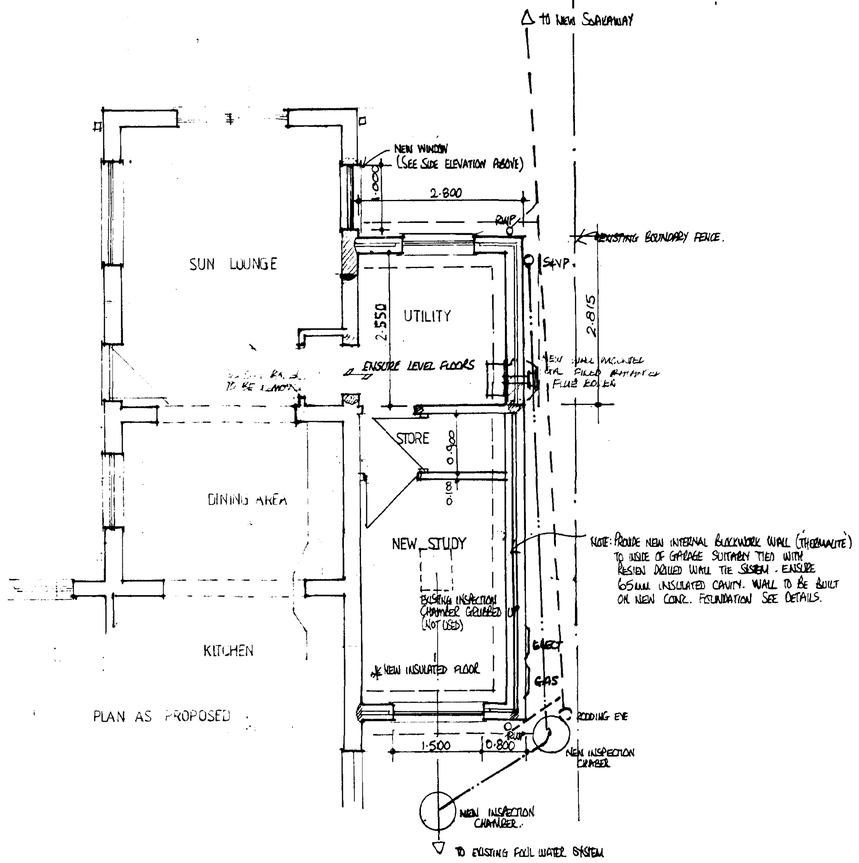

PLAN AS PROPOSED

PROJECT: PROPOSED EXTENSION TO REAR OF BUNGALOW.

SITE: 6, LITTLE LONDON, LONG SUTTON, SPALDING, LINCS.

CLIENT: Mr & Mrs BIRD.

SCALE: 1:50. DATE: OCT, 02.

(A) PLANNING AMENDMENTS LAYOUT MARCH 2003.

SHDC
Planning & Development
20
0642/03

DETERMINED PLAN