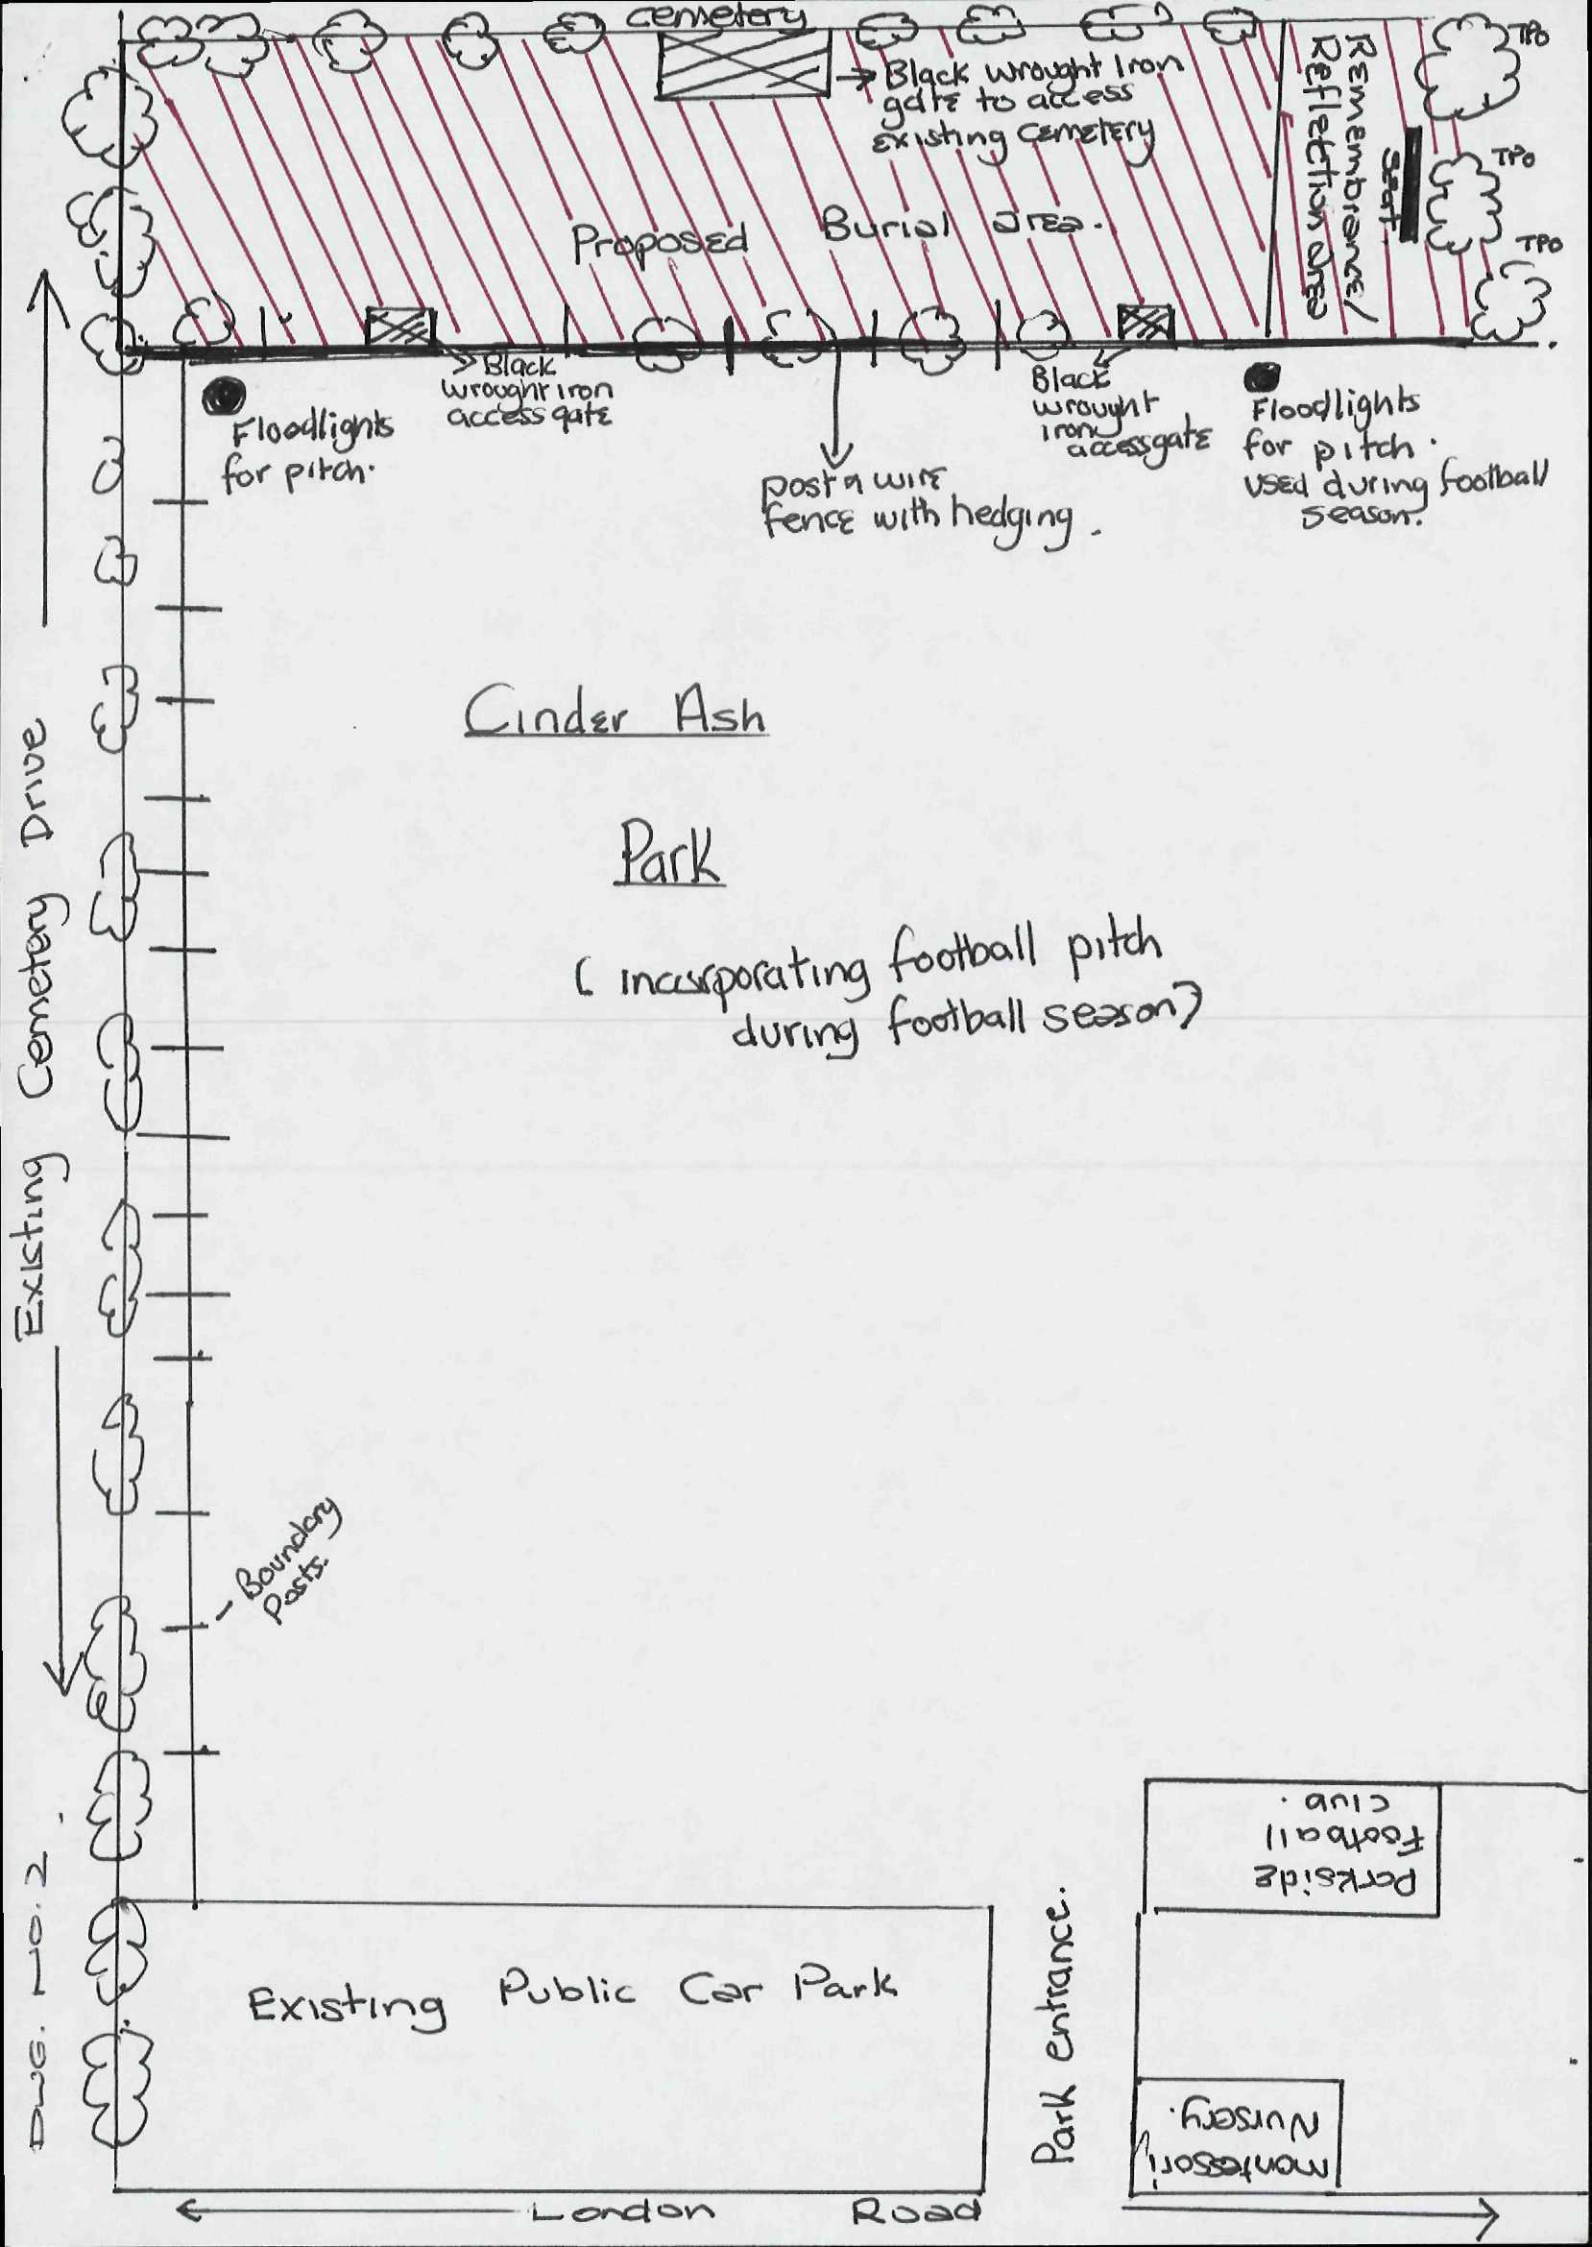
cemetery
Black wrought iron gate to access existing cemetery
Proposed Burial Area.
Remembrance/ Reflection area
Seat
TPO
TPO
TPO
Floodlights for pitch.
Black wrought iron access gate
Post & wire fence with hedging.
Black wrought iron access gate
Floodlights for pitch. Used during football season.
Cinder Ash
Park
(incorporating football pitch during football season)
Existing Cemetery Drive
Boundary Posts
Dwg. No. 2.
Existing Public Car Park
London Road
Park entrance.
Parkside Football club.
Montessori Nursery.