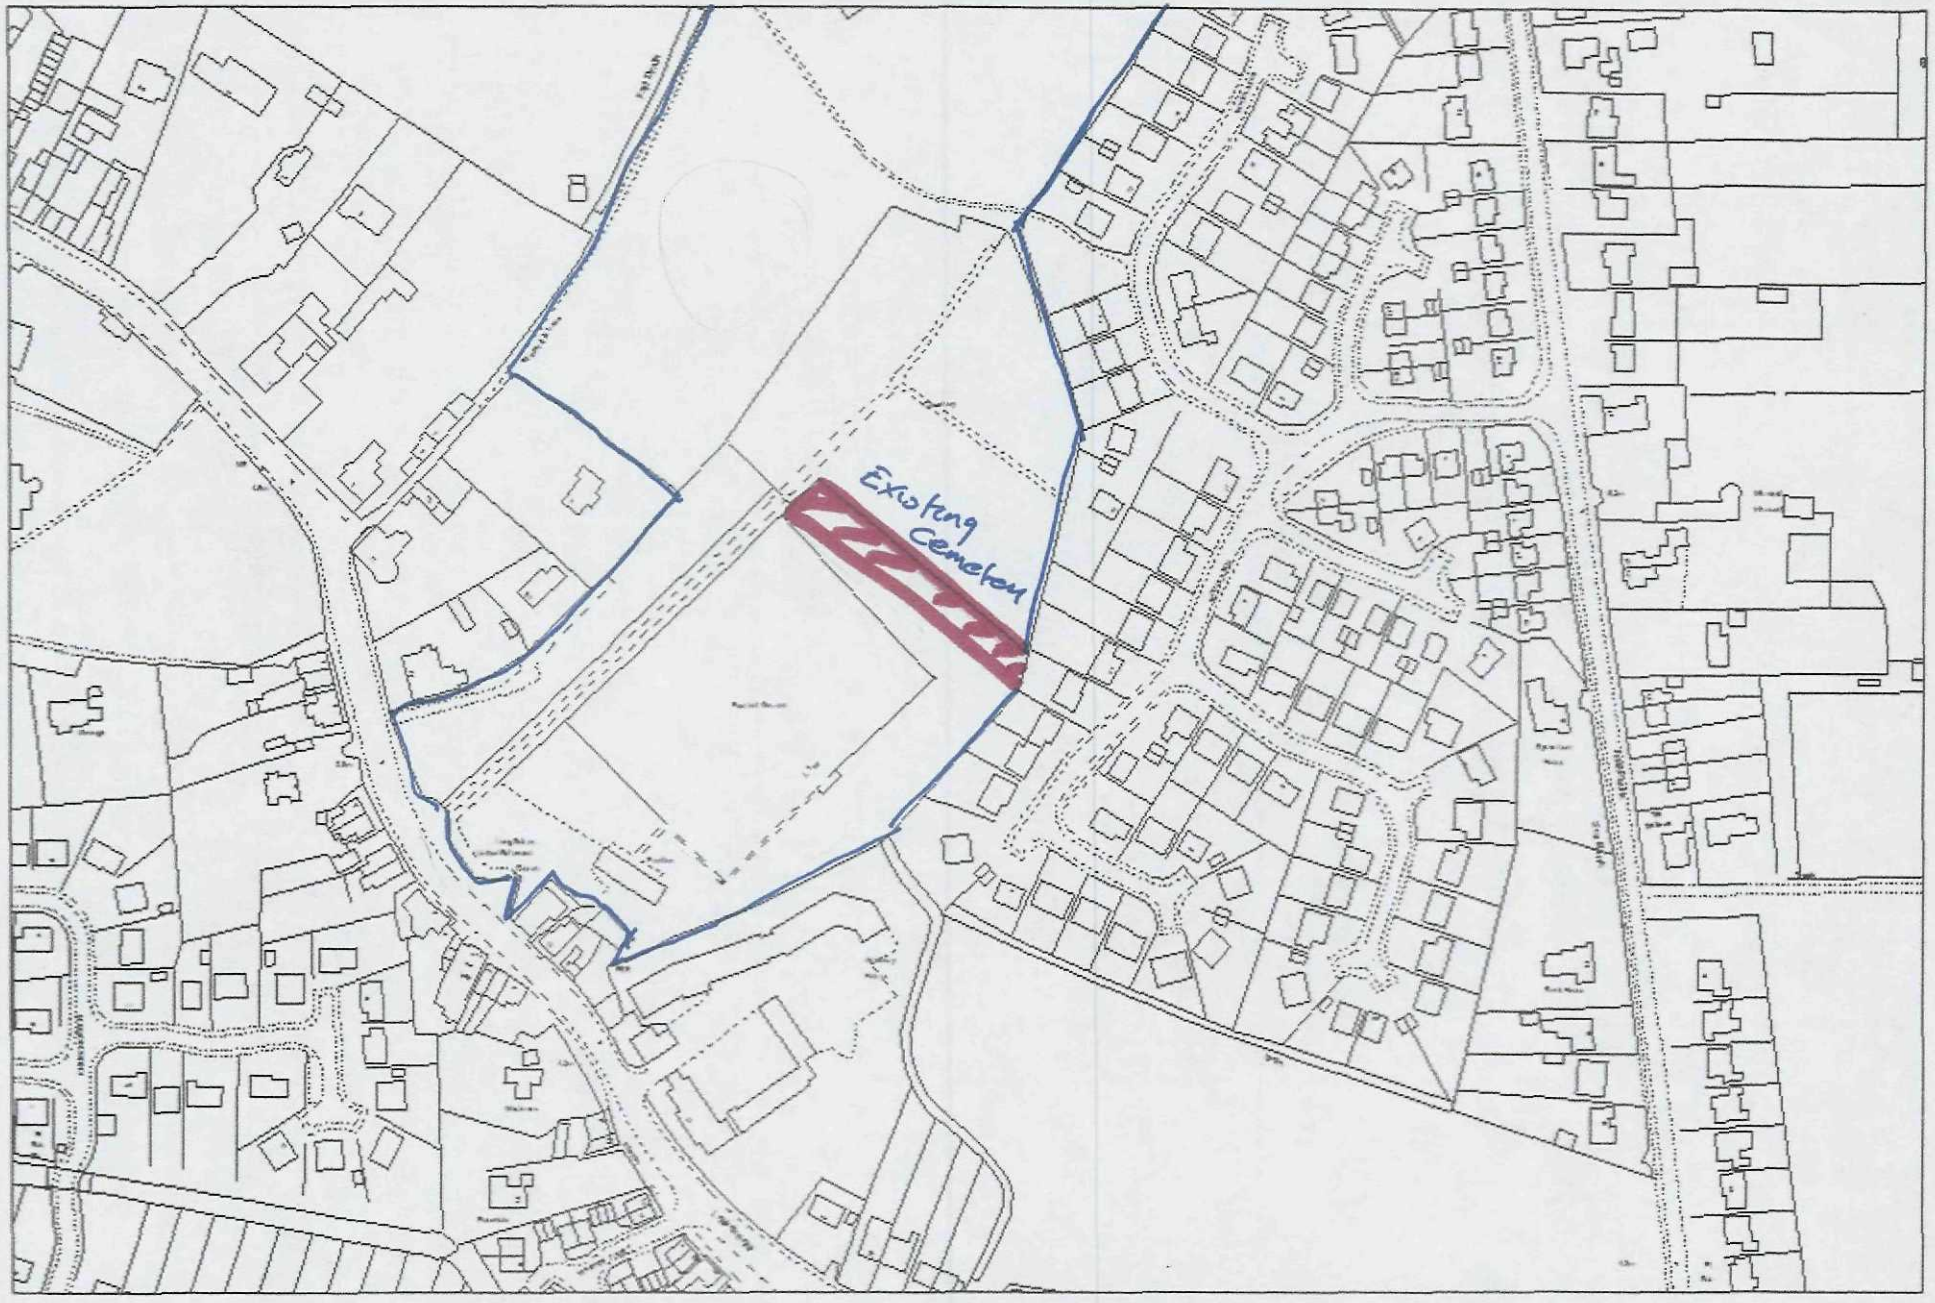

SITE LOCATION PLAN
Plan No: 001

Long Sutton Parish Council

Change of use from playing field to cemetery

SCALE 1:2500

N