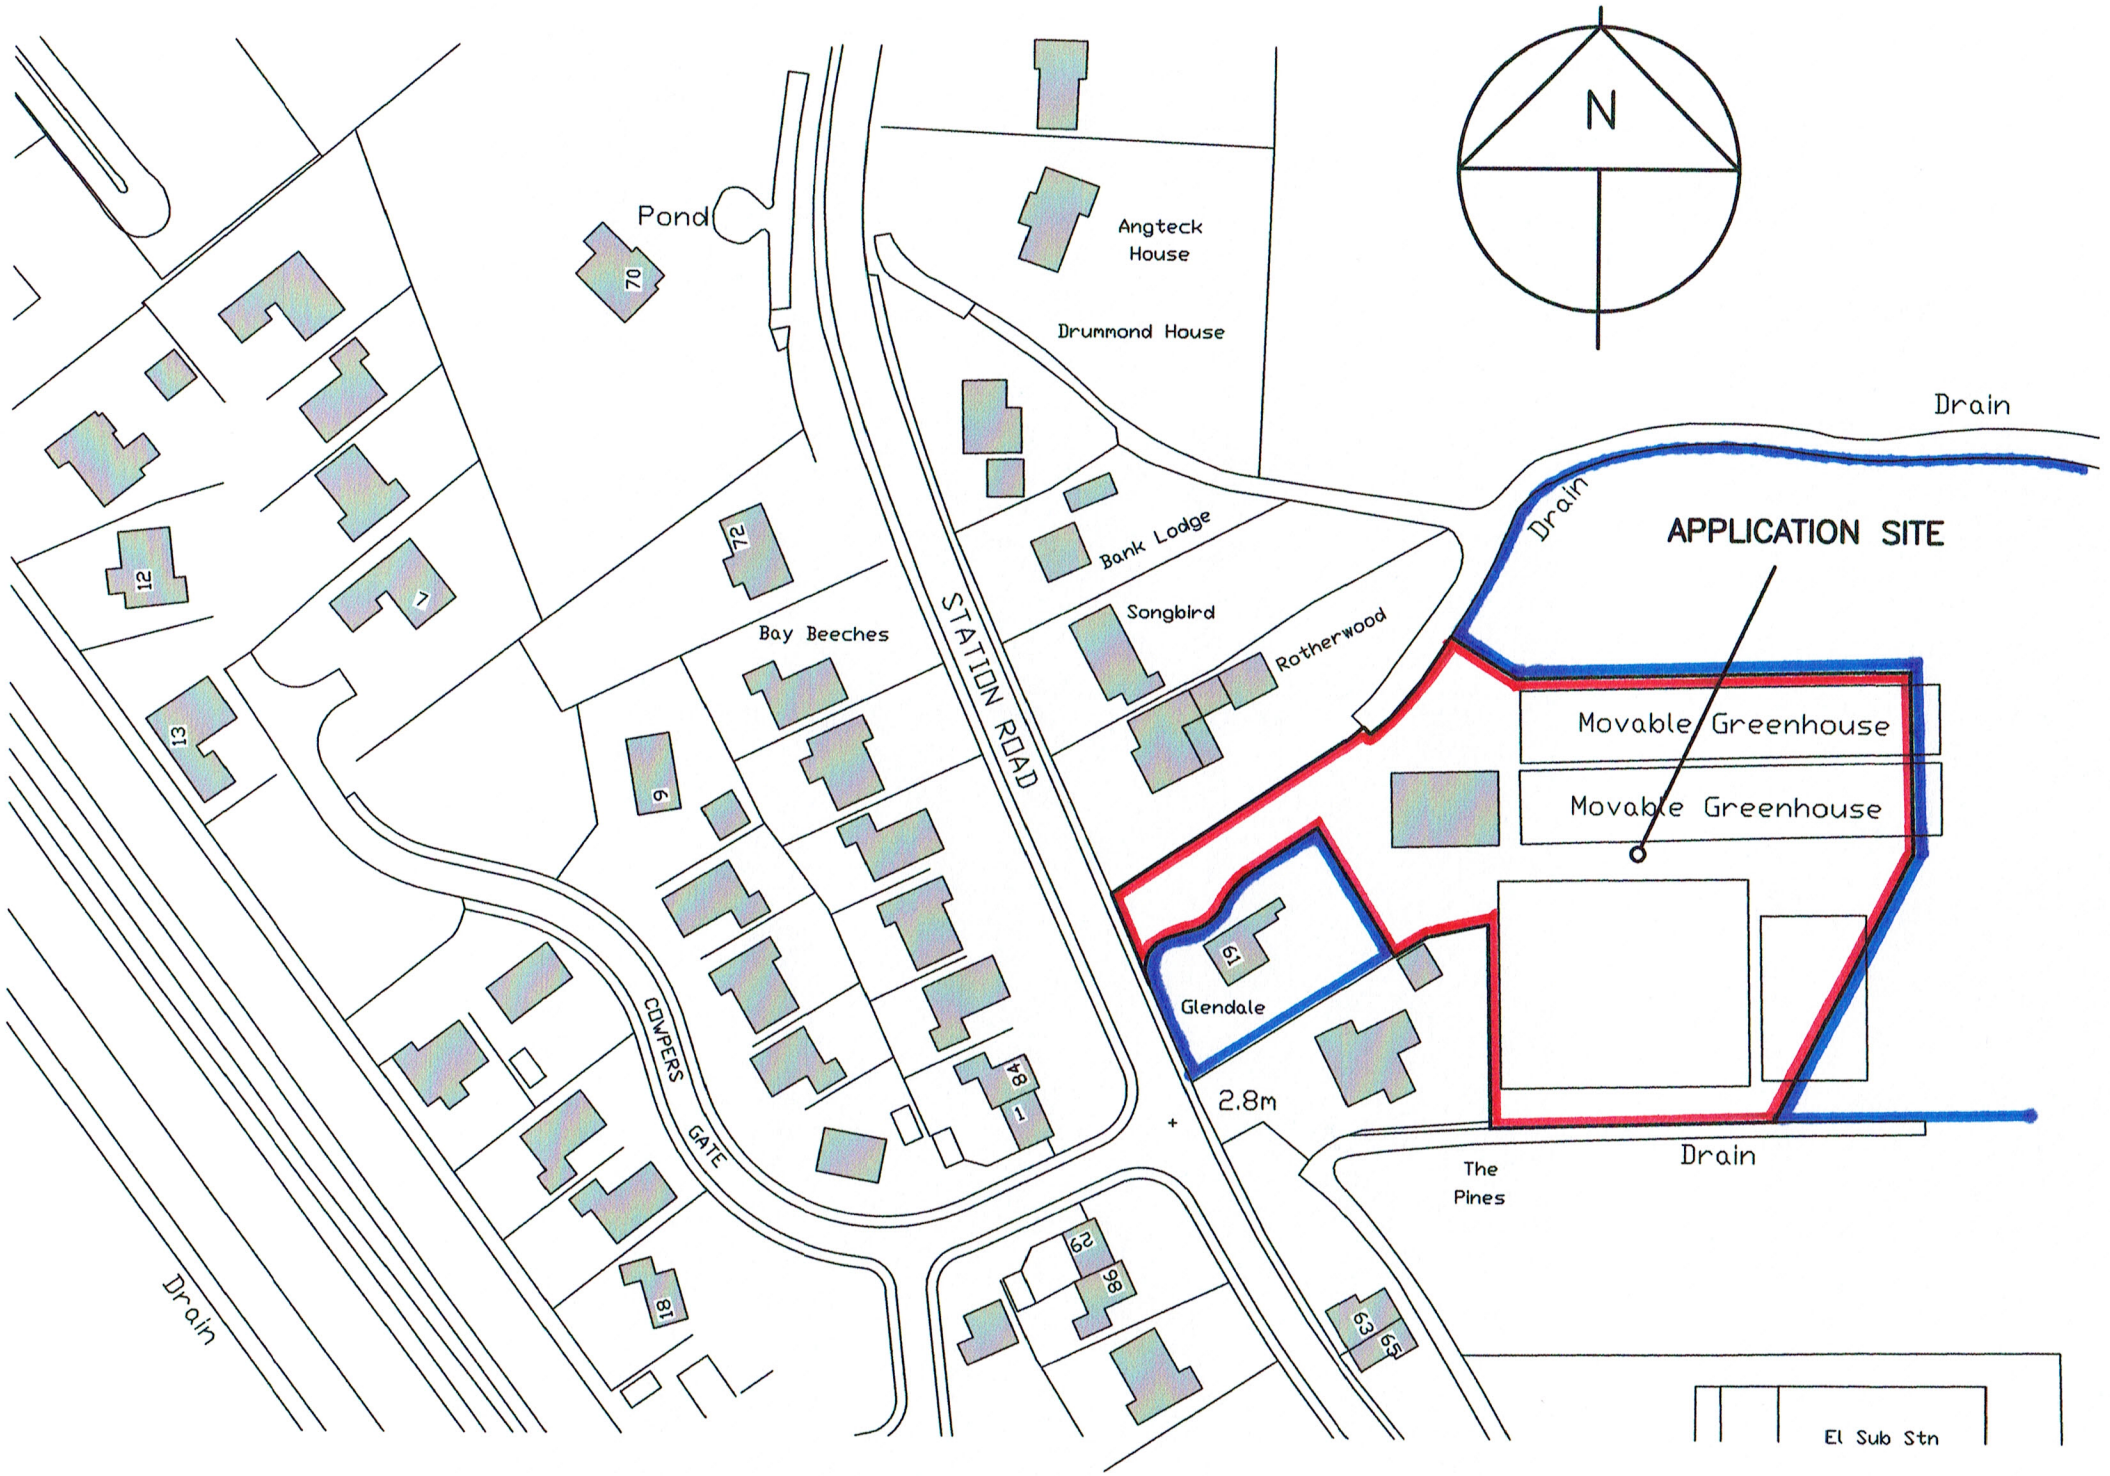


PROPOSED RESIDENTIAL DEVELOPMENT
LAND TO REAR OF GLENDALE
STATION ROAD LONG SUTTON PE12 9BS

LOCATION PLAN
1:1250 scale June 2017 drg 06002/01