DETERMINATION PLAN

3-4323
AND ADMIN CO

EAST ELLOE R D

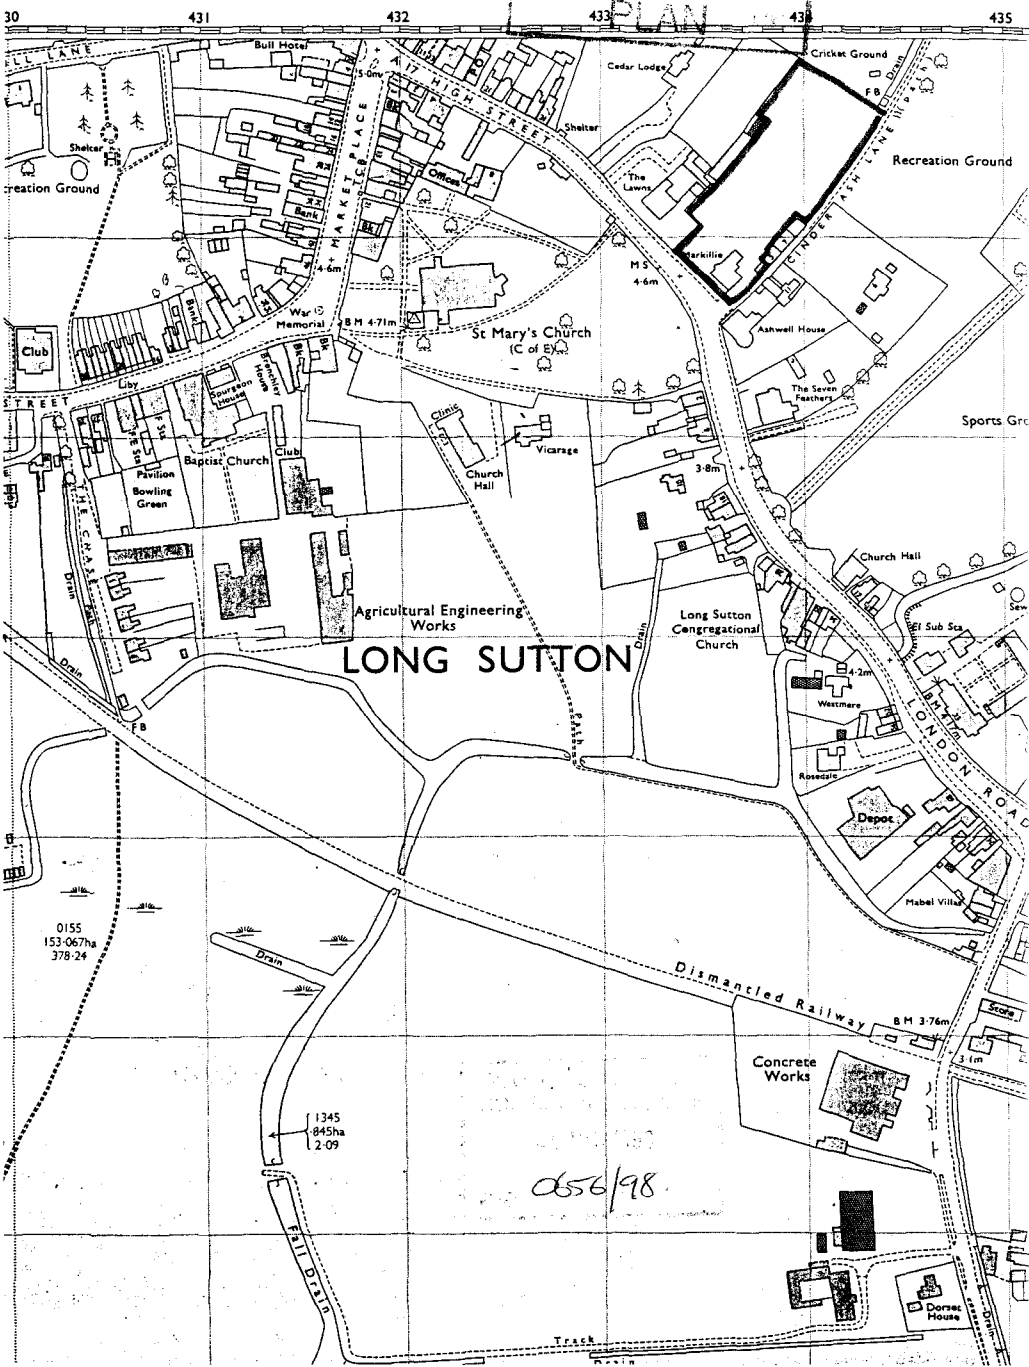

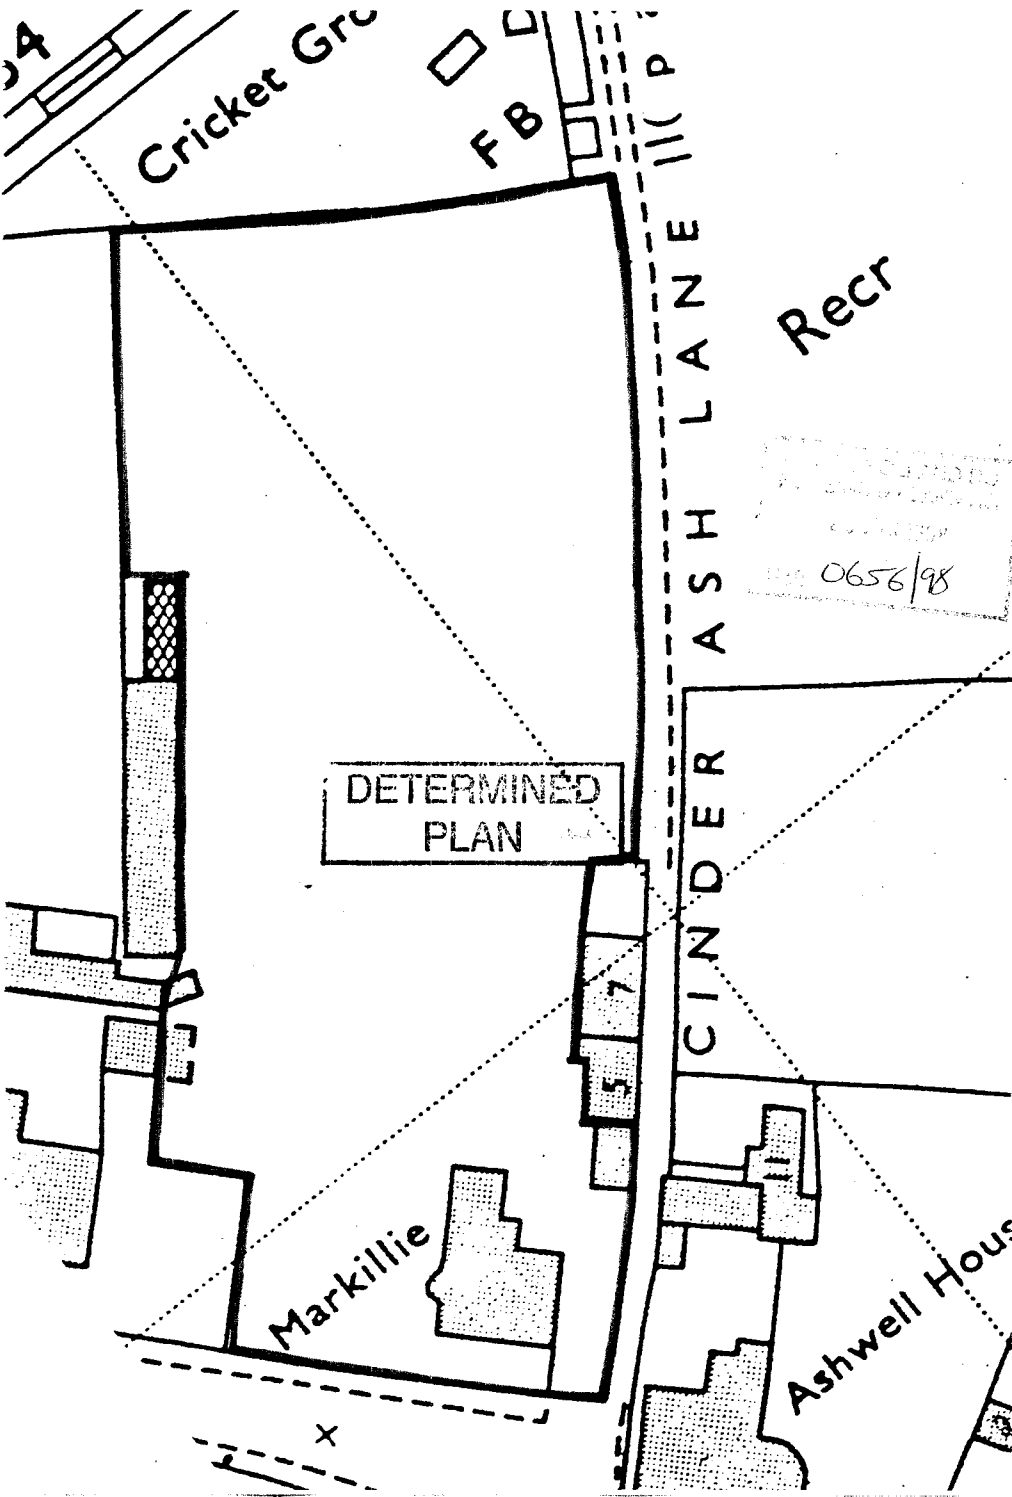
Cricket Gro
FB
ASH LANE
Recr
0656/98
DETERMINED
PLAN
CINDER
7
5
Markillie
Ashwell Hous
X