


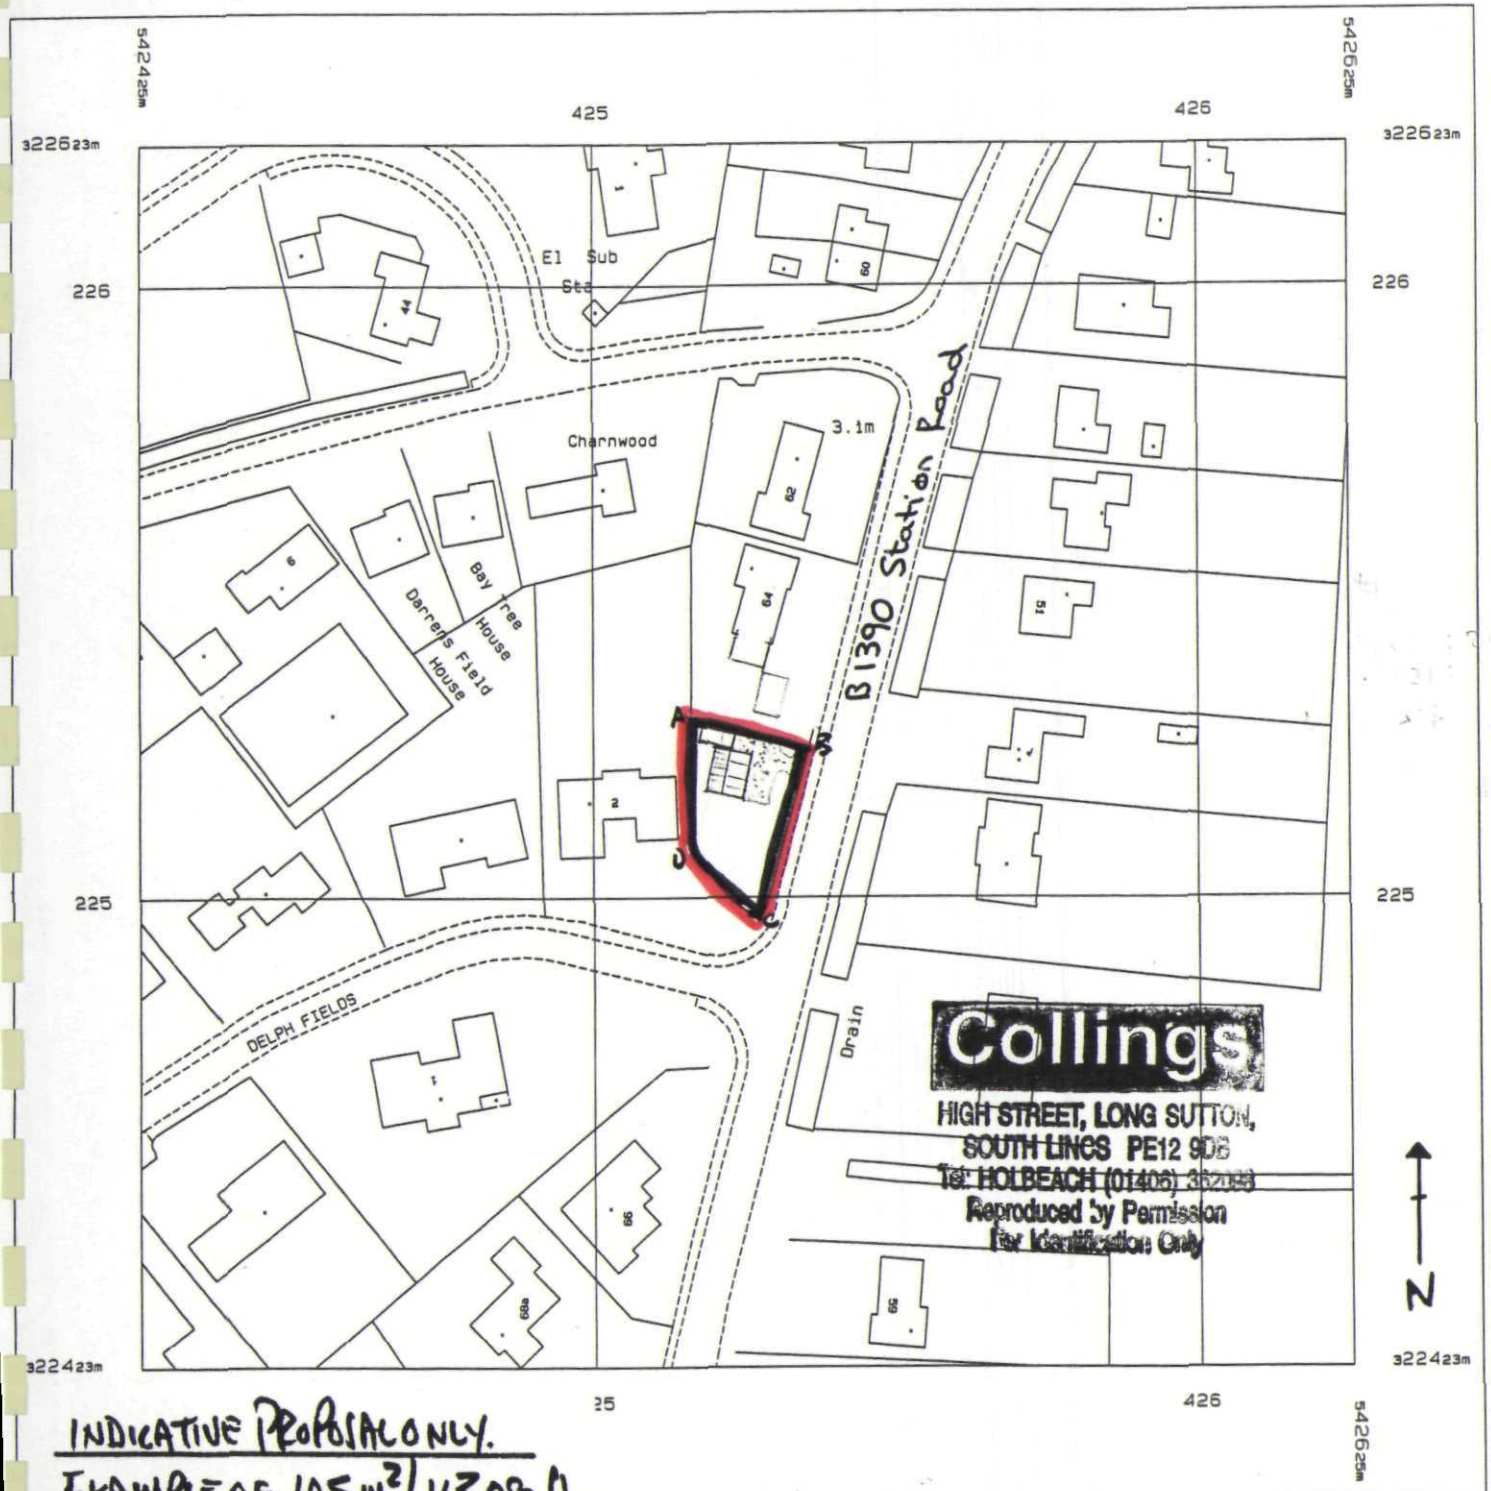

INDICATIVE PROPOSAL ONLY.

EXAMPLE OF 105m²/1130sq ft.

DETACHED HOUSE AND GARAGE,
WITH TURNING FACILITY.

STAKED AT A & B. CONCRETE
POSTS AT C & D. AB: 18.67m.

BC: 29.26m. CD: 14.32m.

DA: 22.40m. All measurements
should be checked on site.

Suggest roof lights only to
first floor level elevation.

Scale 1: 1250

Part or all of this Superplan is enlarged
from mapping produced at one or more of the
following scales: 1: 1250, 1: 2500 & 1: 10000

National Grid sheet reference at centre
of this Superplan: TF4222

The representation of a road, track or
path is no evidence of a right of way.