

© 2005 Waldeck Associates Ltd

NOTES

1. DO NOT SCALE THIS DRAWING.
2. ALL DIMENSIONS ARE IN MILLIMETRES UNLESS STATED OTHERWISE.
3. THIS DRAWING IS TO BE READ IN CONJUNCTION WITH ALL OTHER RELEVANT DRAWINGS.
4. ALL PROPRIETARY ITEMS TO BE INSTALLED IN STRICT COMPLIANCE WITH THE MANUFACTURERS INSTRUCTIONS AND RECOMMENDATIONS.
5. PIPES UPTO 225mm DIA TO BE CLAY IN ACCORDANCE WITH BS EN 295 AND BS 65
   PIPES 300mm DIA AND ABOVE TO BE CONCRETE IN ACCORDANCE WITH BS 5911 : PART 100
   RISING MAINS SHALL BE BLACK MDPE SDR11 AS WI 4-32-03 AND JOINTS AND FITTINGS TO BE IN ACCORDANCE WITH WI 4-32-04 OTHER APPROVED PIPE MATERIALS TO BE IN ACCORDANCE WITH THEIR RELEVANT BS.

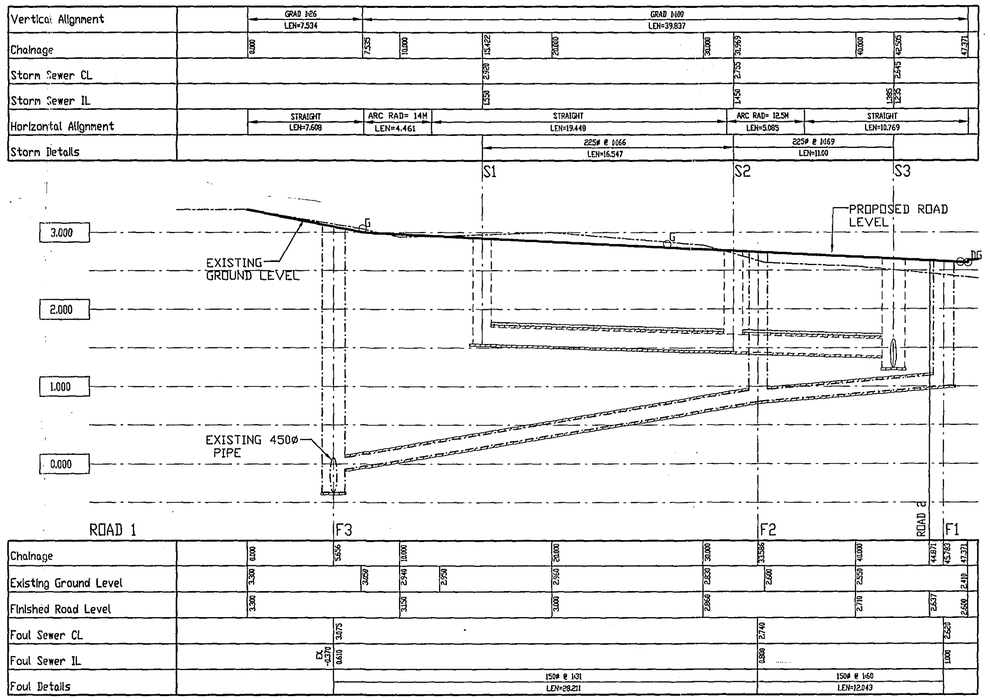

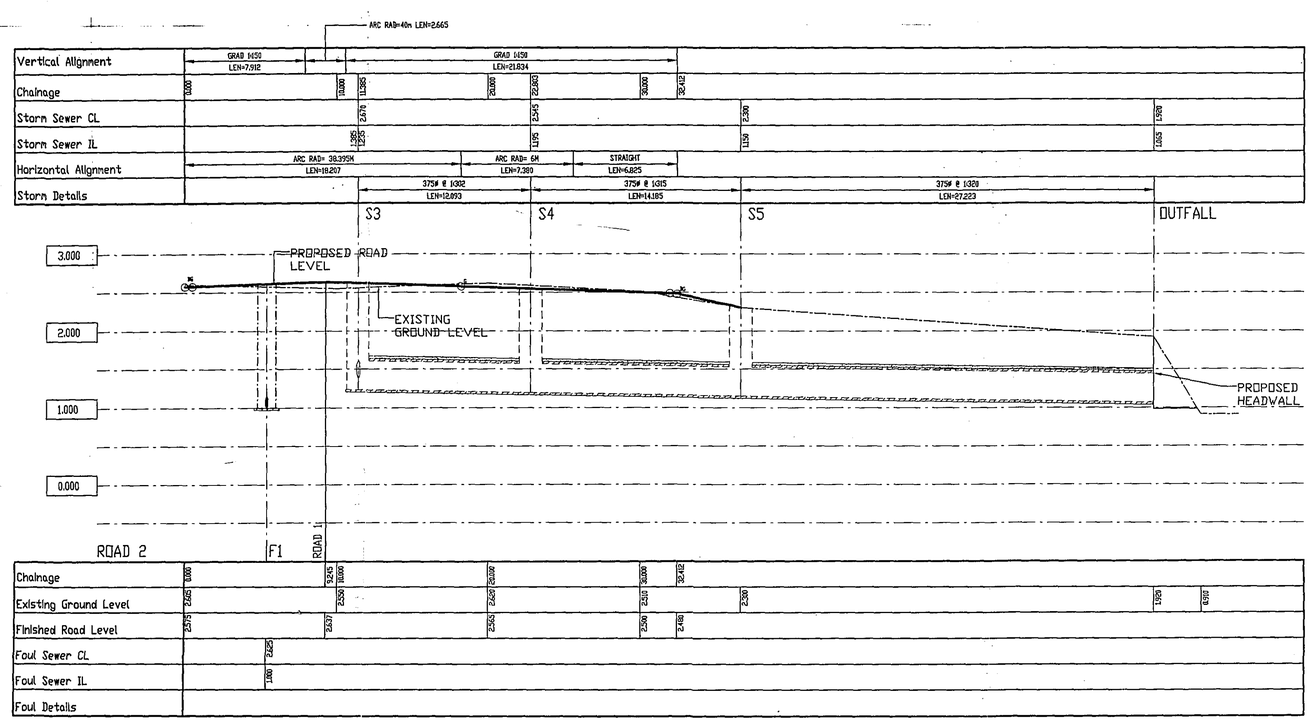

ALL EXISTING DRAINAGE LEVELS TO BE CONFIRMED ON-SITE PRIOR TO COMMENCEMENT OF WORKS

SHDC PLANNING & DEVELOPMENT 11 MAY 2006 Ref. 0659/06

DETERMINED PLAN

Rev.	Amendments	Revd By	Date
B	MINOR AMENDMENTS	TL	JAN 06
A	MINOR AMENDMENTS	AD	NOV 05

Client: CASTLE BUILDING LTD

Project: RESIDENTIAL DEVELOPMENT LONDON ROAD LONG SUTTON

Title: PROPOSED LONG SECTIONS

Job No: 33907

Drawing No: 33907/A1/05B

Status: PRELIMINARY

Scale: 1:200 HORIZONTAL 1:40 VERTICAL

Date: SEP 05

Project Engineer: PW

Drawn By: ML

Checked By: PW

Waldeck Associates
Consulting Civil & Structural Engineers
Kesteven Business Centre
2 Kesteven Street
Sleaford,
Lincs.
NG34 7DT
Tel. 01529 415909
Fax. 01529 414844
E-mail. eng@waldeck.freeserve.co.uk