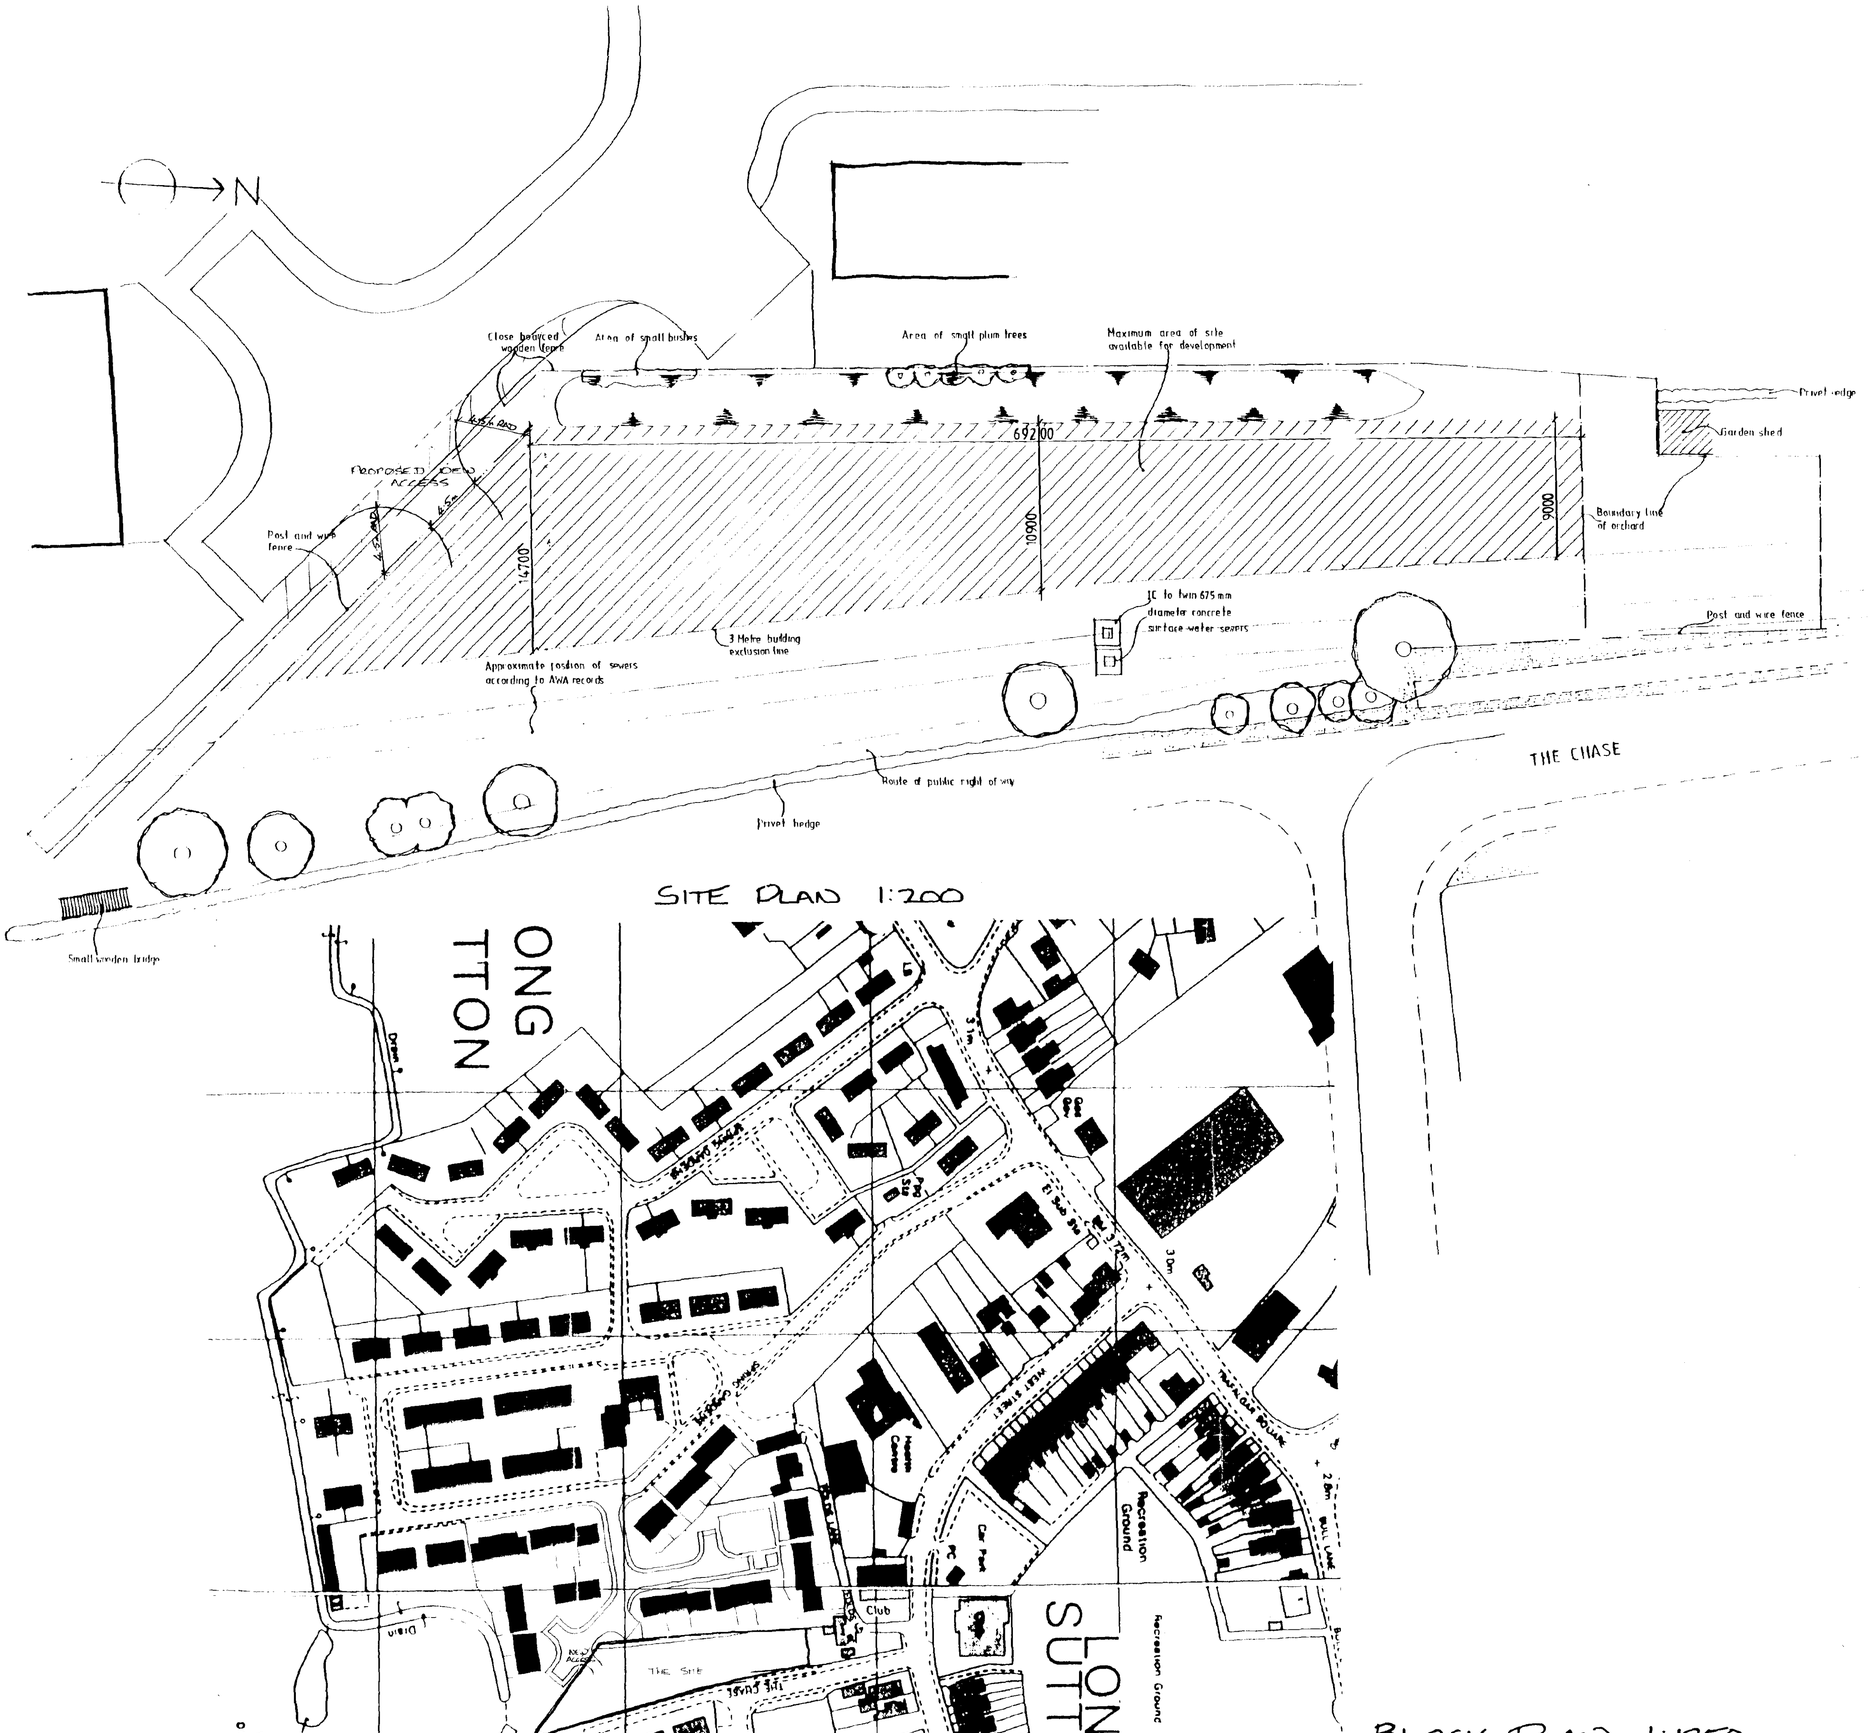


notes

Do not scale from this drawing

This drawing is copyright and may not be altered, transmitted, photographed or used for any purpose other than that for which it is issued without written permission from the John D Lynch Partnership

The General Contractor is to check all dimensions on site and report discrepancies to the architect

All details shown on this drawing including foundations are based upon typical site conditions related to the area. No responsibility can be accepted for abnormal conditions which may be discovered during construction unless reported to the Architects so that design amendments may be considered. Site soil surveys are recommended in respect of foundations to establish specific site conditions before foundation work is undertaken

revision | date

JOHN D LYNCH
partnership
CHARTERED ARCHITECTS

project drawing
Proposed New Development
for Mr & Mrs Whitelam

scale	date	drawn
1:200	11-96	NRH
project no		drawing no
1285		AK/3
revisions		