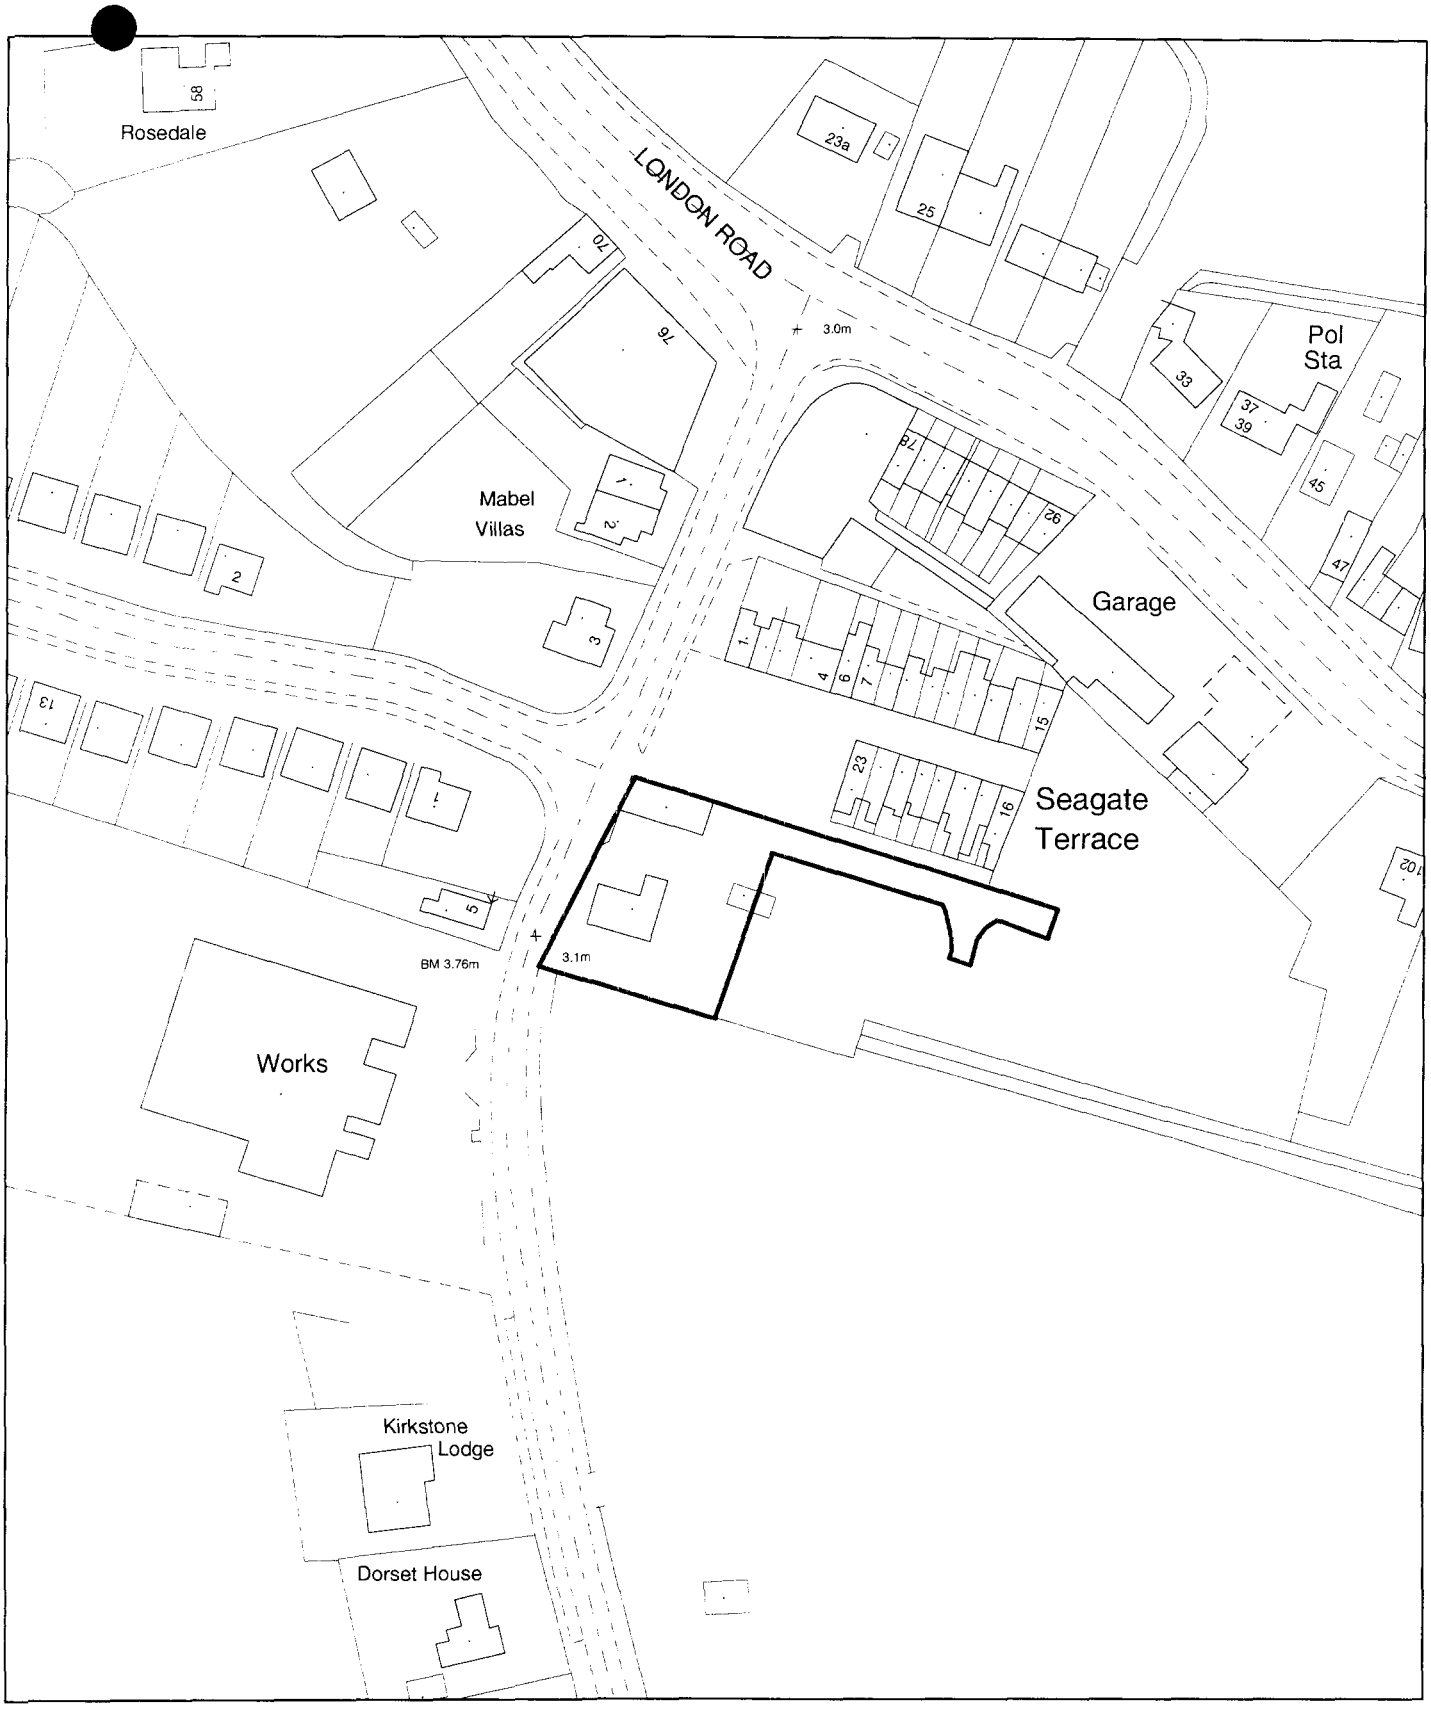


Planning Application Location Plan
Ward Member Notification


H11/0664/01

Scale: 1:1250

Housing and Planning Services Department

Council Offices, Priory Road, Spalding, Lincolnshire

PLEASE DO NOT COPY THIS PLAN
This map is reproduced from Ordnance Survey material with permission of Ordnance Survey on behalf of Her Majesty's Stationery Office (c) Crown copyright. Unauthorised reproduction infringes Crown copyright and may lead to prosecution or civil

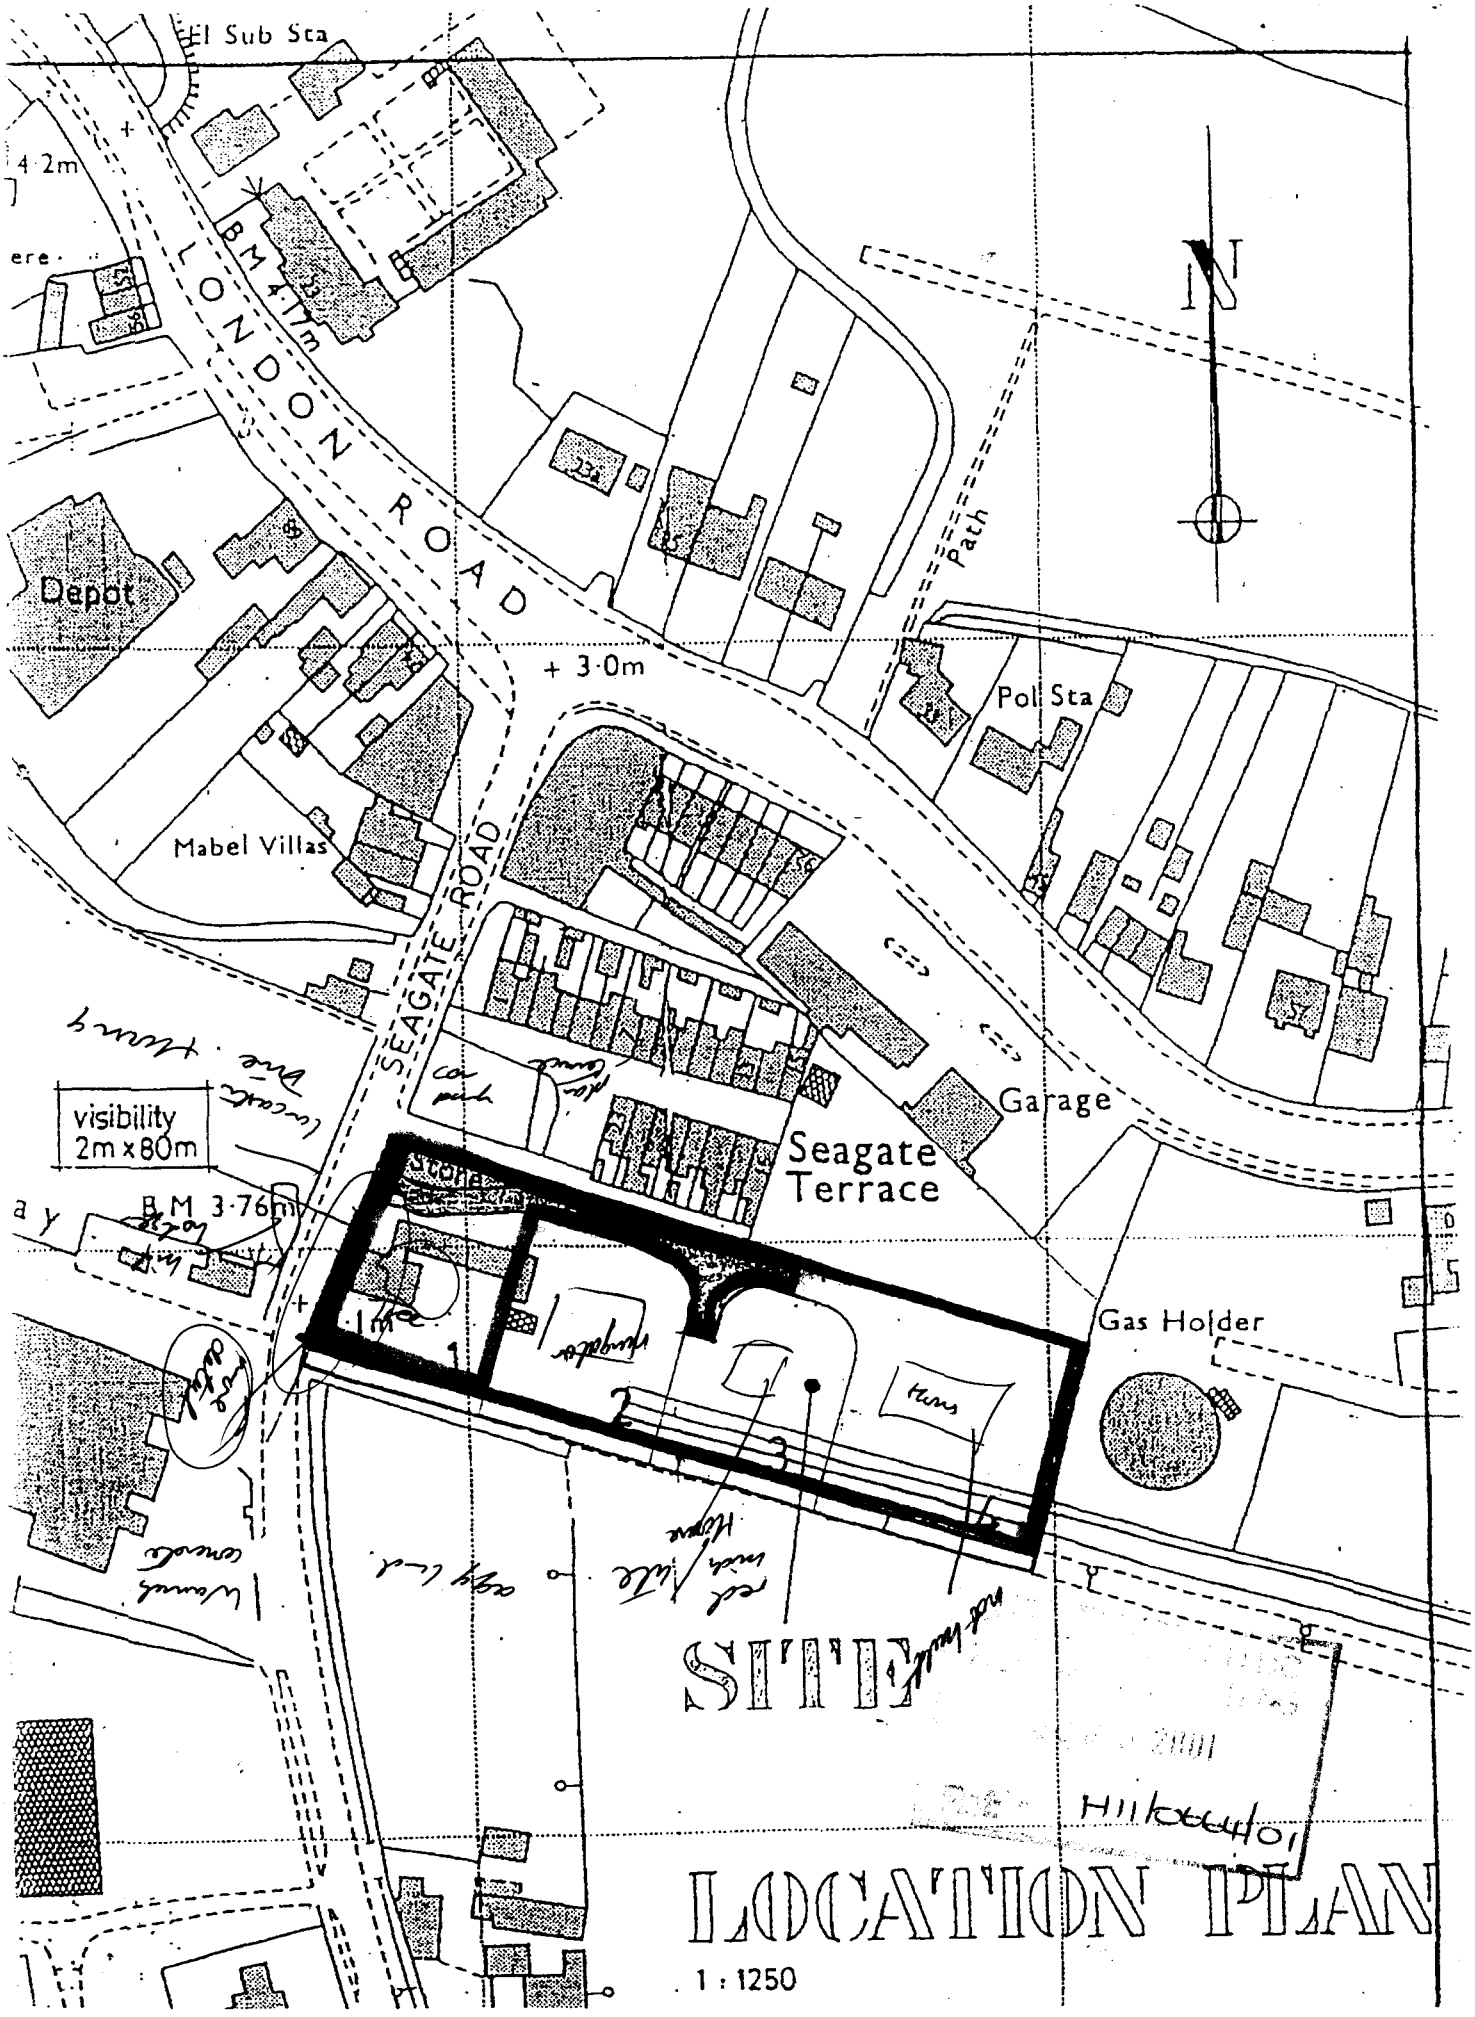
El Sub Sta
4·2m
BM 4·57m
LONDON ROAD
Depot
+ 3·0m
Path
Pol Sta
Mabel Villas
SEAGATE ROAD
visibility
2m x 80m
BM 3·76m
Seagate
Terrace
Garage
Gas Holder
SITE
N
LOCATION PLAN
1 : 1250