
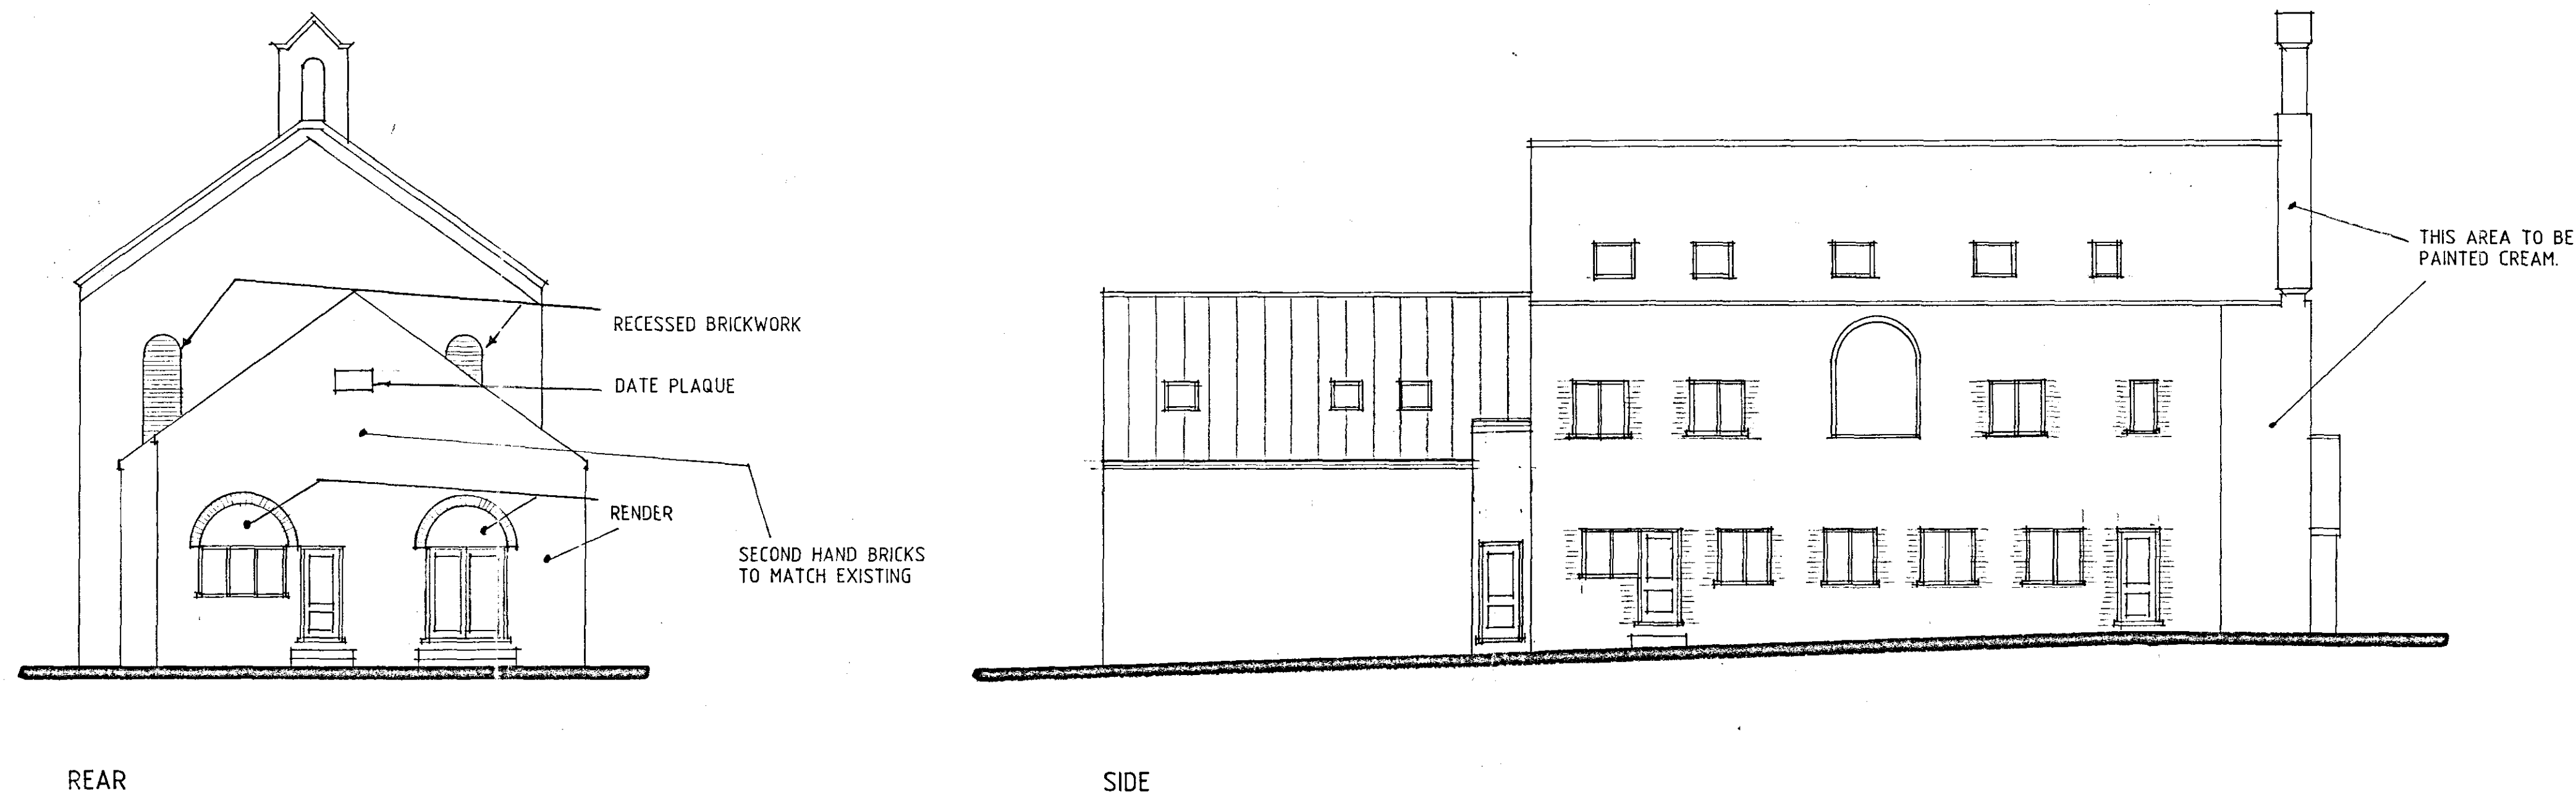


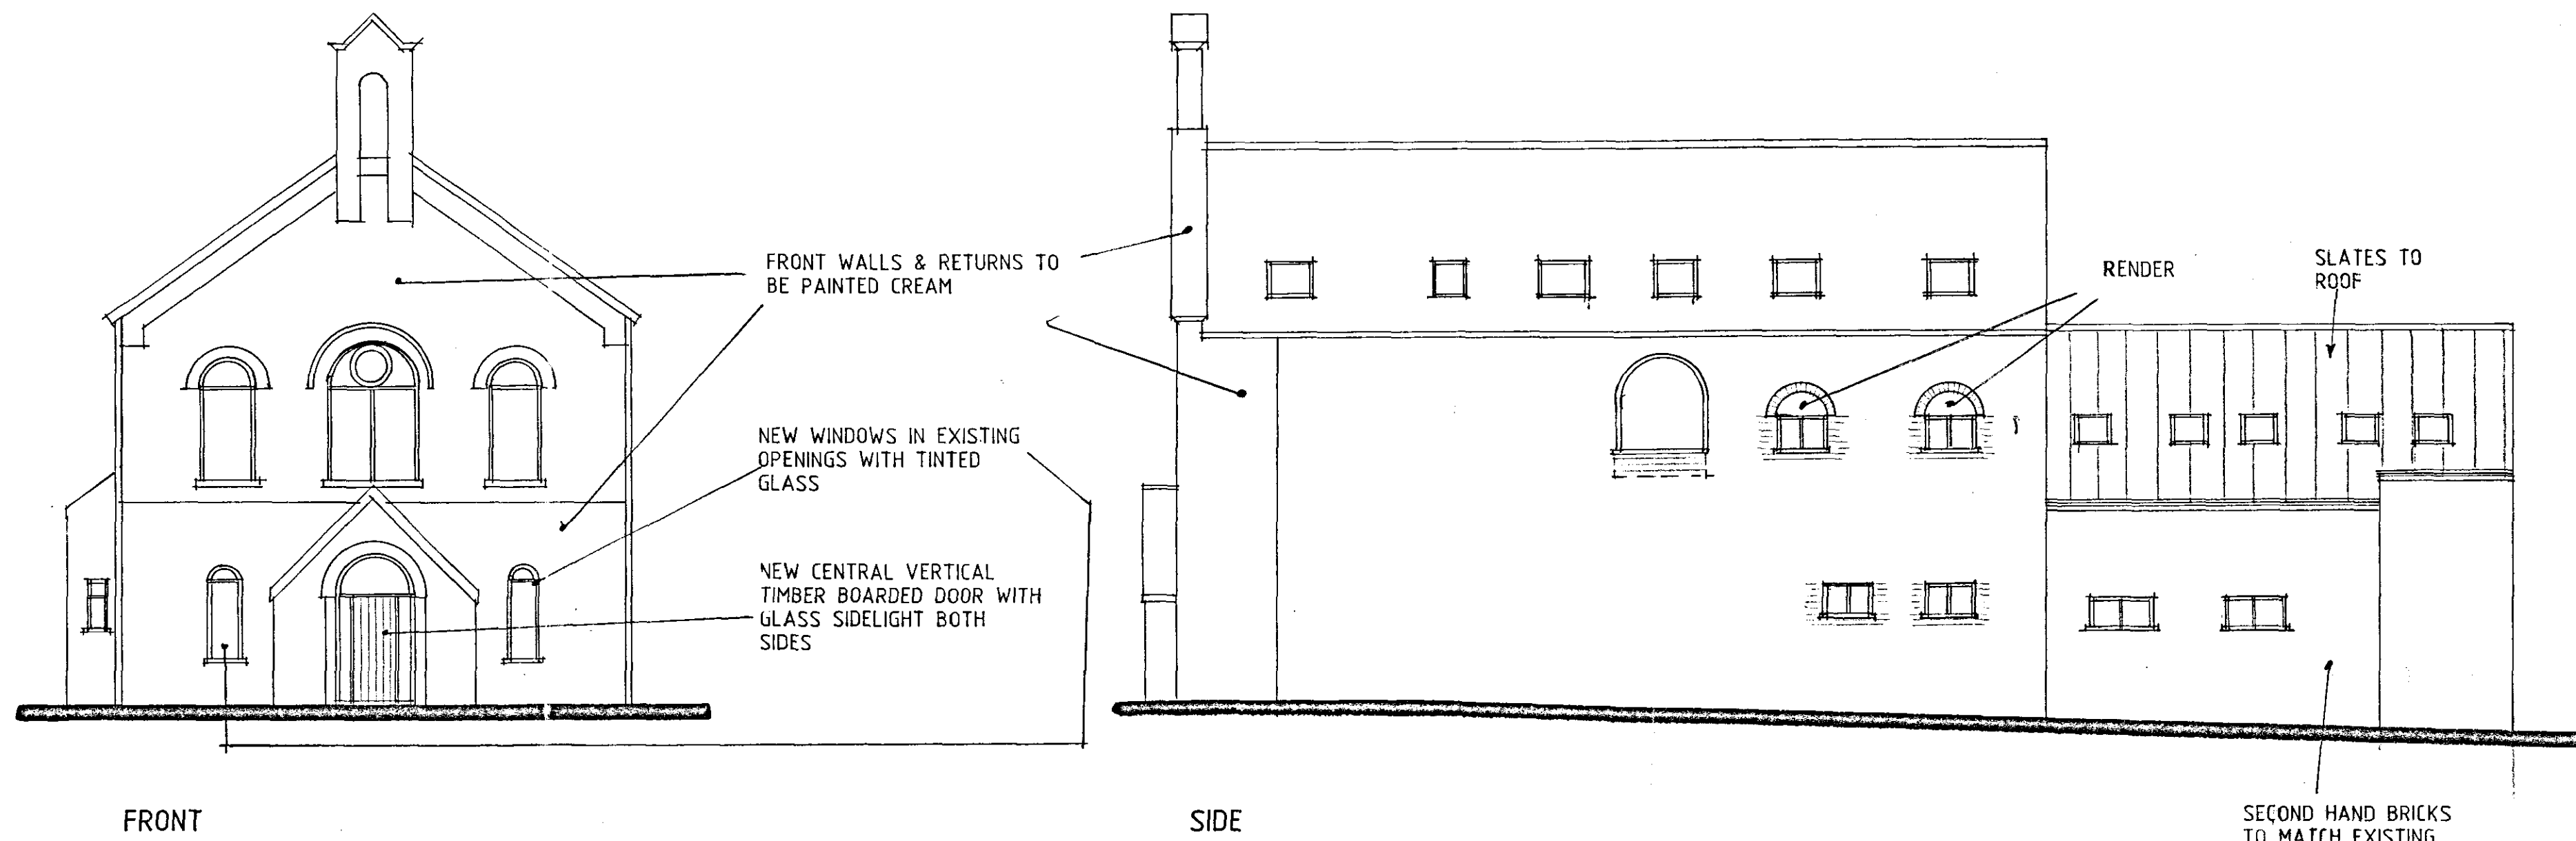

0665/07

B - ALTS - 16.5.07
A - ALTS - 4.4.07

Status
CONSULTANTS IN ARCHITECTURE & PLANNING

**DETERMINED
PLAN**

PROPOSED CONVERSION OF
ANTIQUE CENTRE TO FLATS
AT THE CHAPEL EMPORIUM,
LONDON ROAD, LONG SUTTON
FOR

MR. J. FARROW.

ELEVATIONS AS PROPOSED

1:100 SD07-005/3
MARCH-07 B.GILHAM.

2 Edinburgh Walk, Holbeach,
Spalding, Lincs. PE12 7AP
Tel: 01406 424343 Fax: 01406 490702