



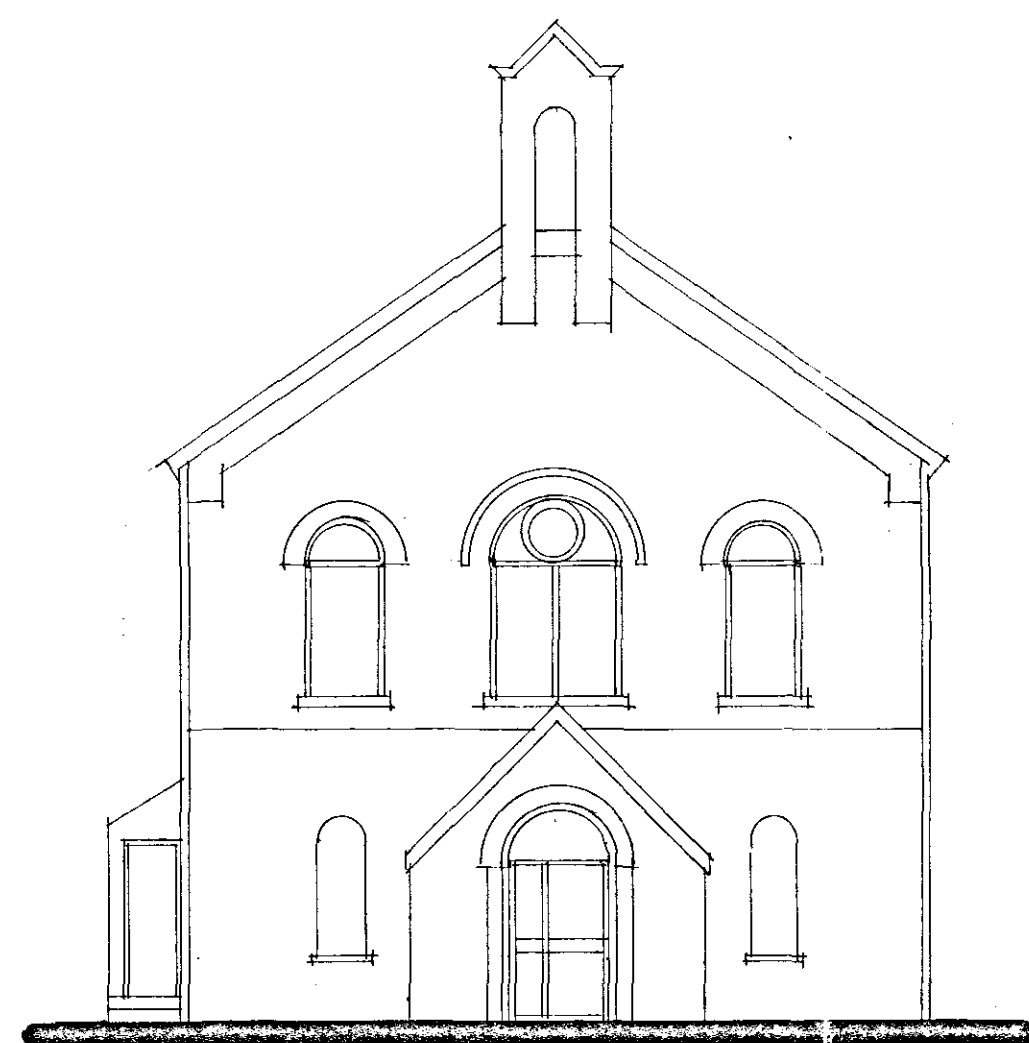


FRONT

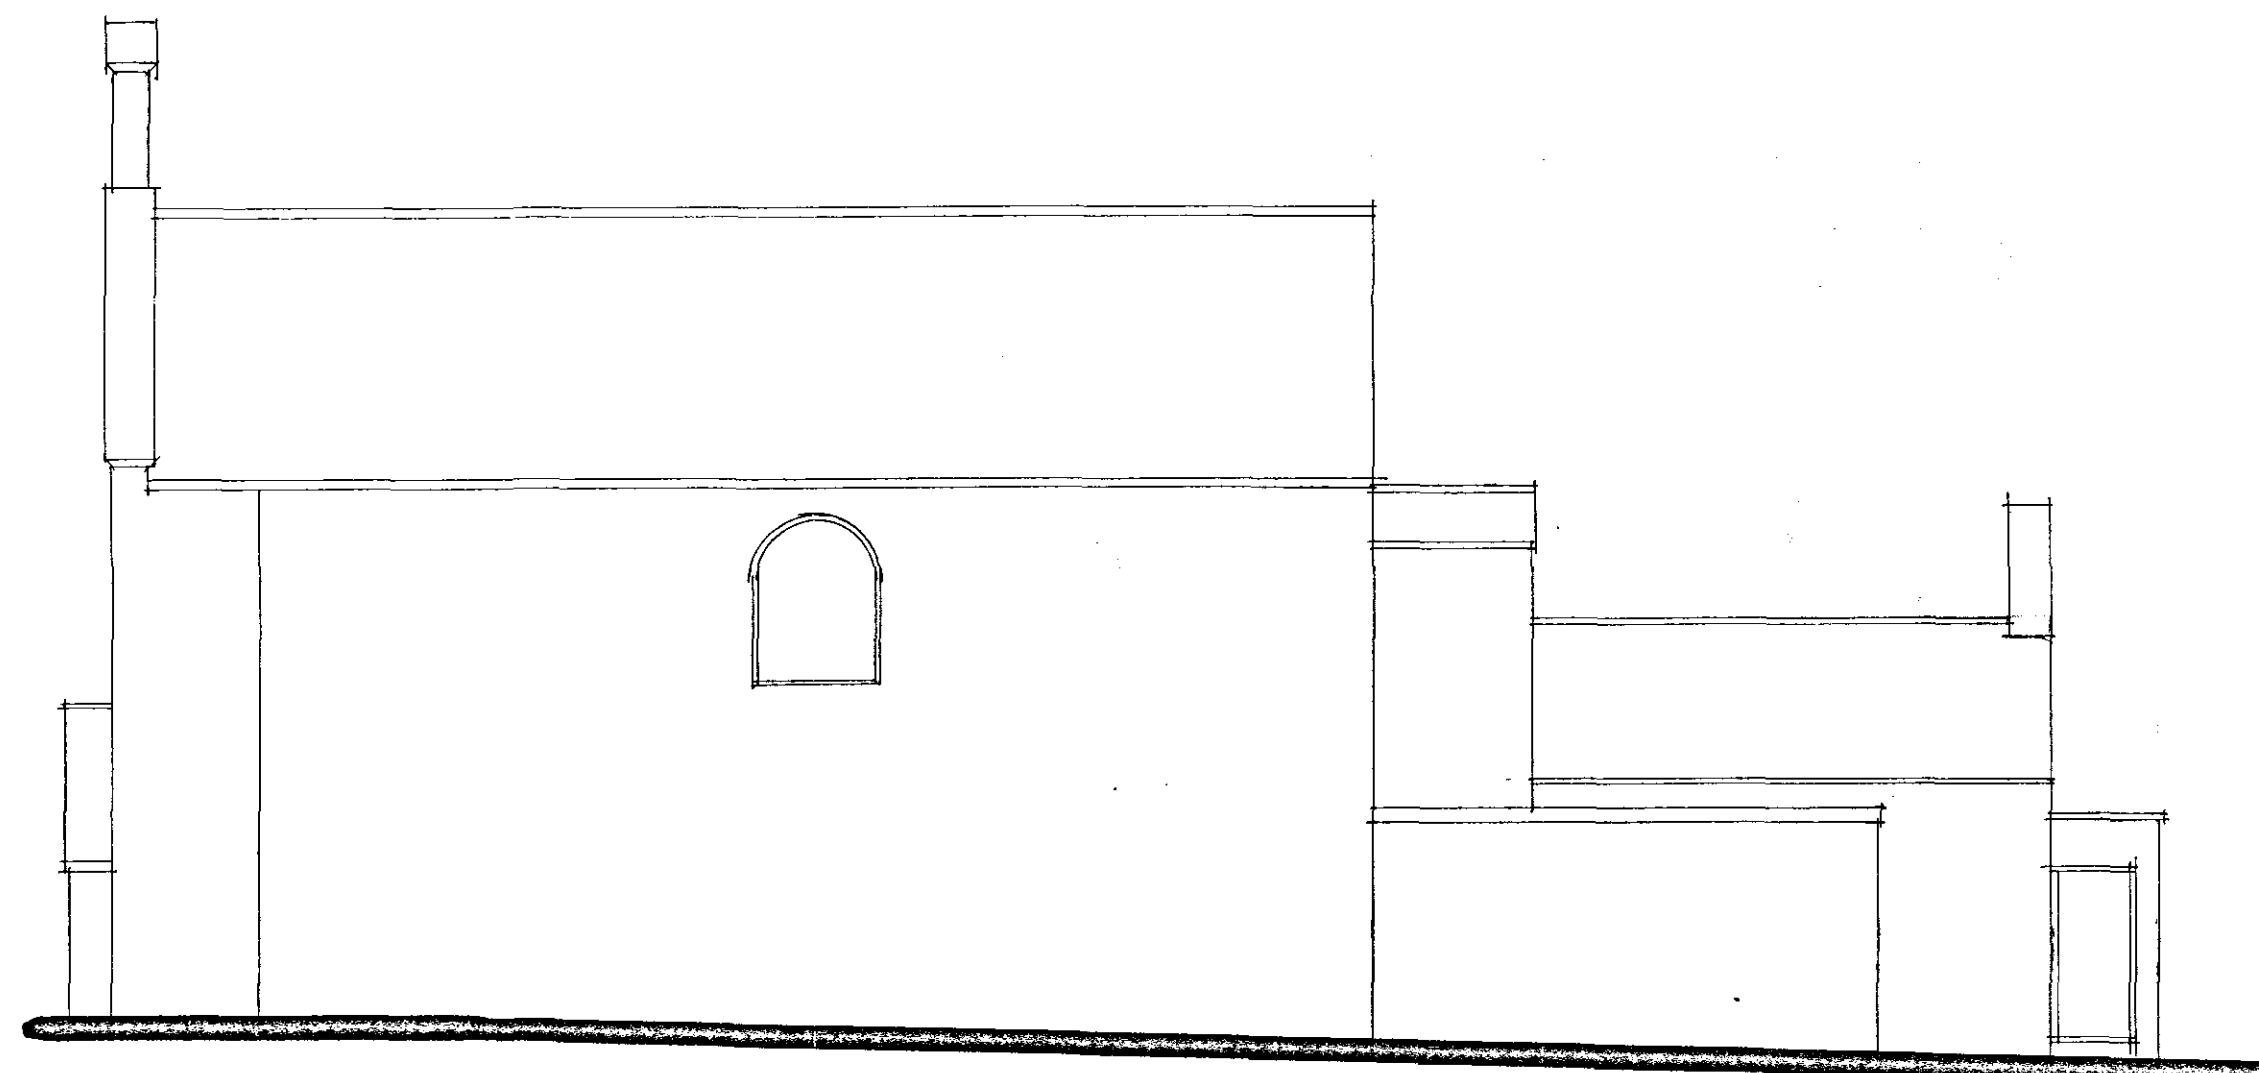

SIDE



REAR

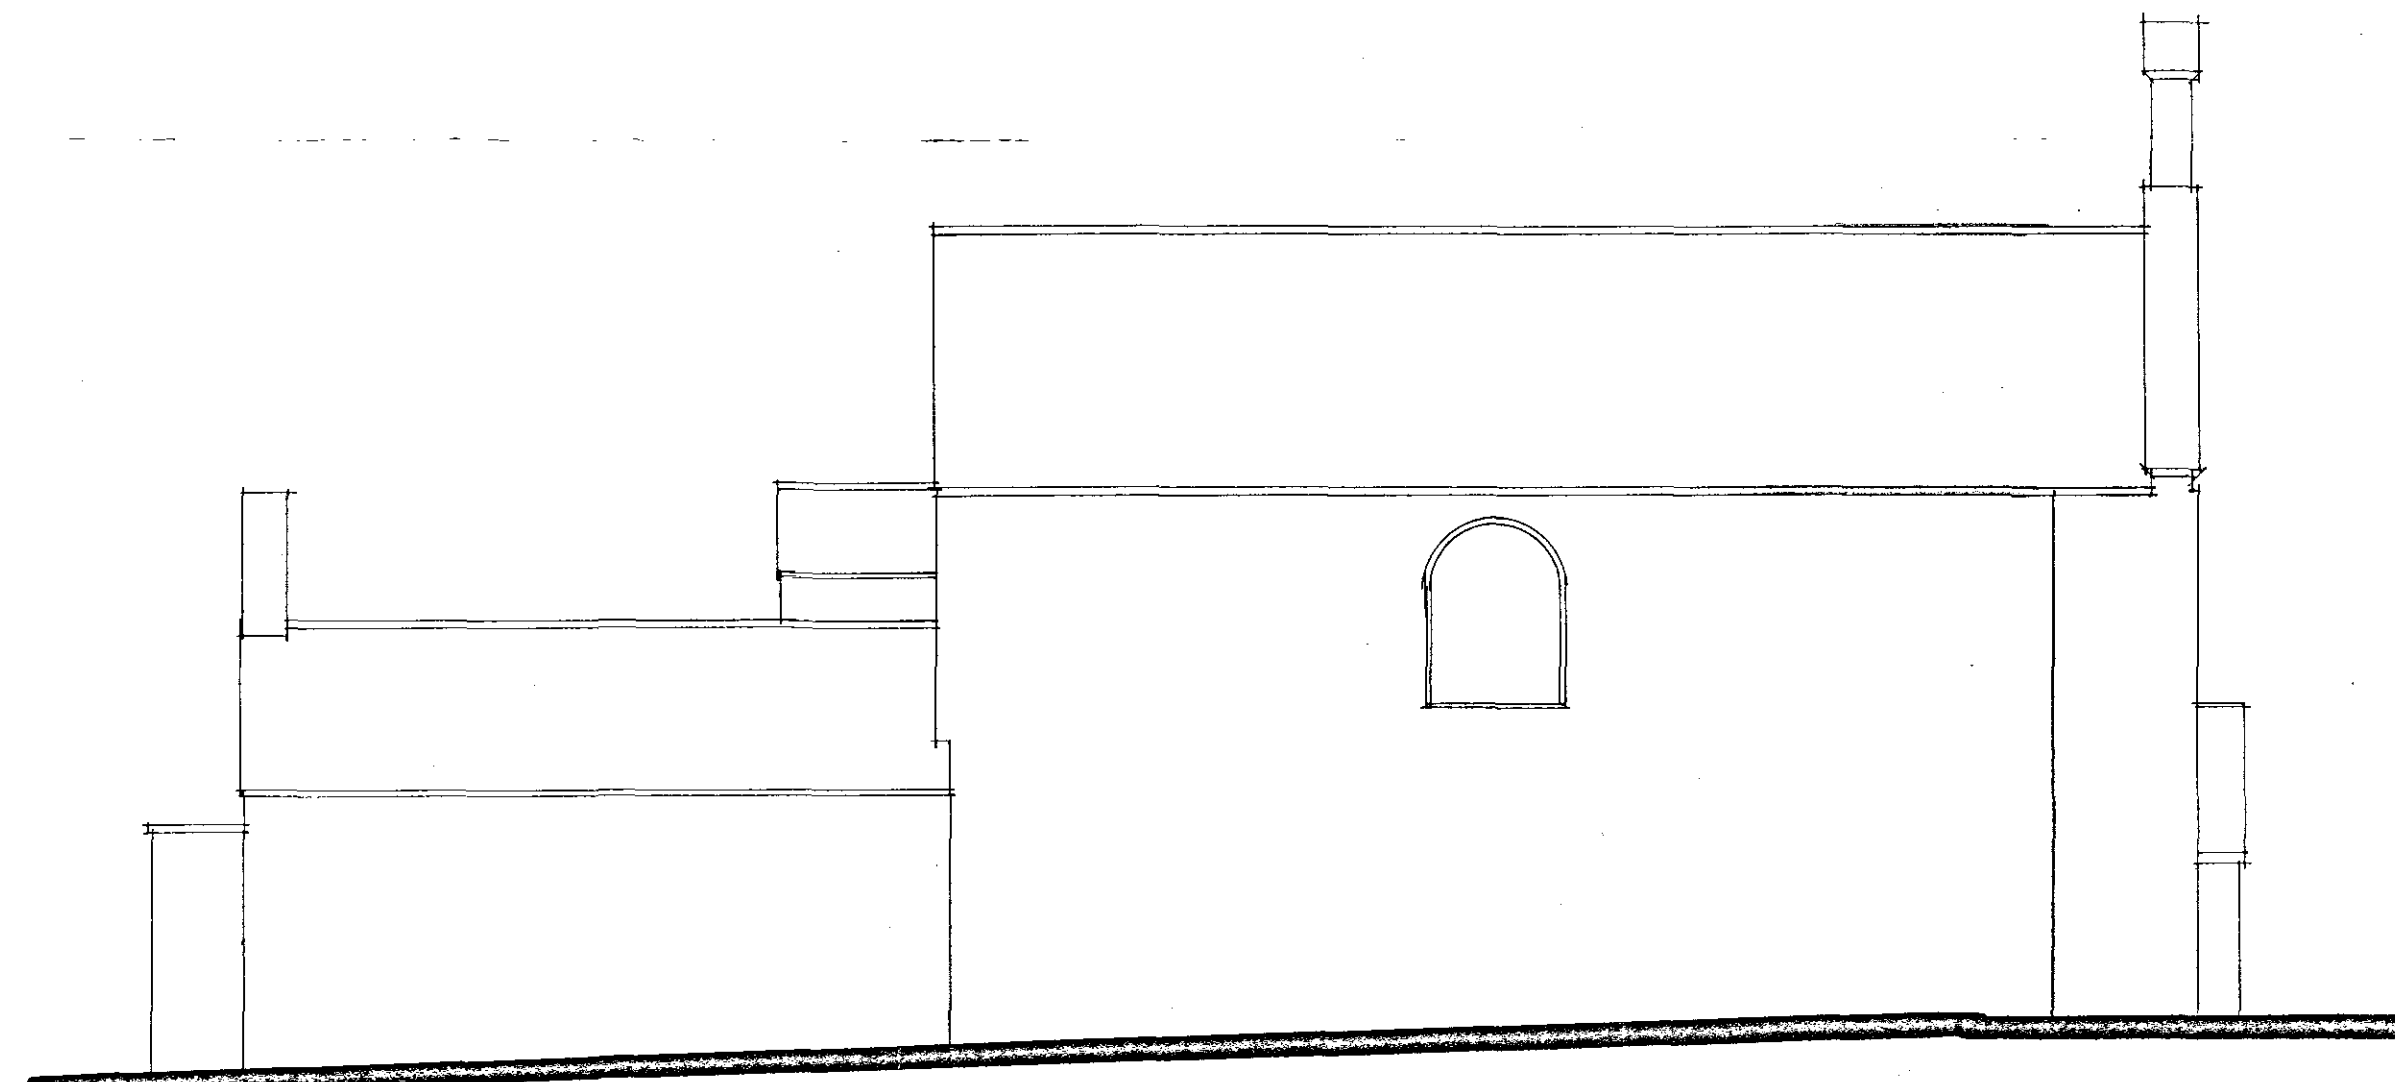

SIDE

0665/07

Status

**DETERMINED
PLAN**

CONSULTANTS IN ARCHITECTURE & PLANNING

PROPOSED CONVERSION OF
ANTIQUE CENTRE TO FLATS
AT THE CHAPEL EMPORIUM,
LONDON ROAD, LONG SUTTON
FOR

MR. J. FARROW

ELEVATIONS AS EXISTING

1:100

SD07-005/5

MARCH-05

B.GILHAM.

2 Edinburgh Walk, Holbeach,
Spalding, Lincs. PE12 7AP
Tel: 01406 424363 Fax: 01406 490702

