

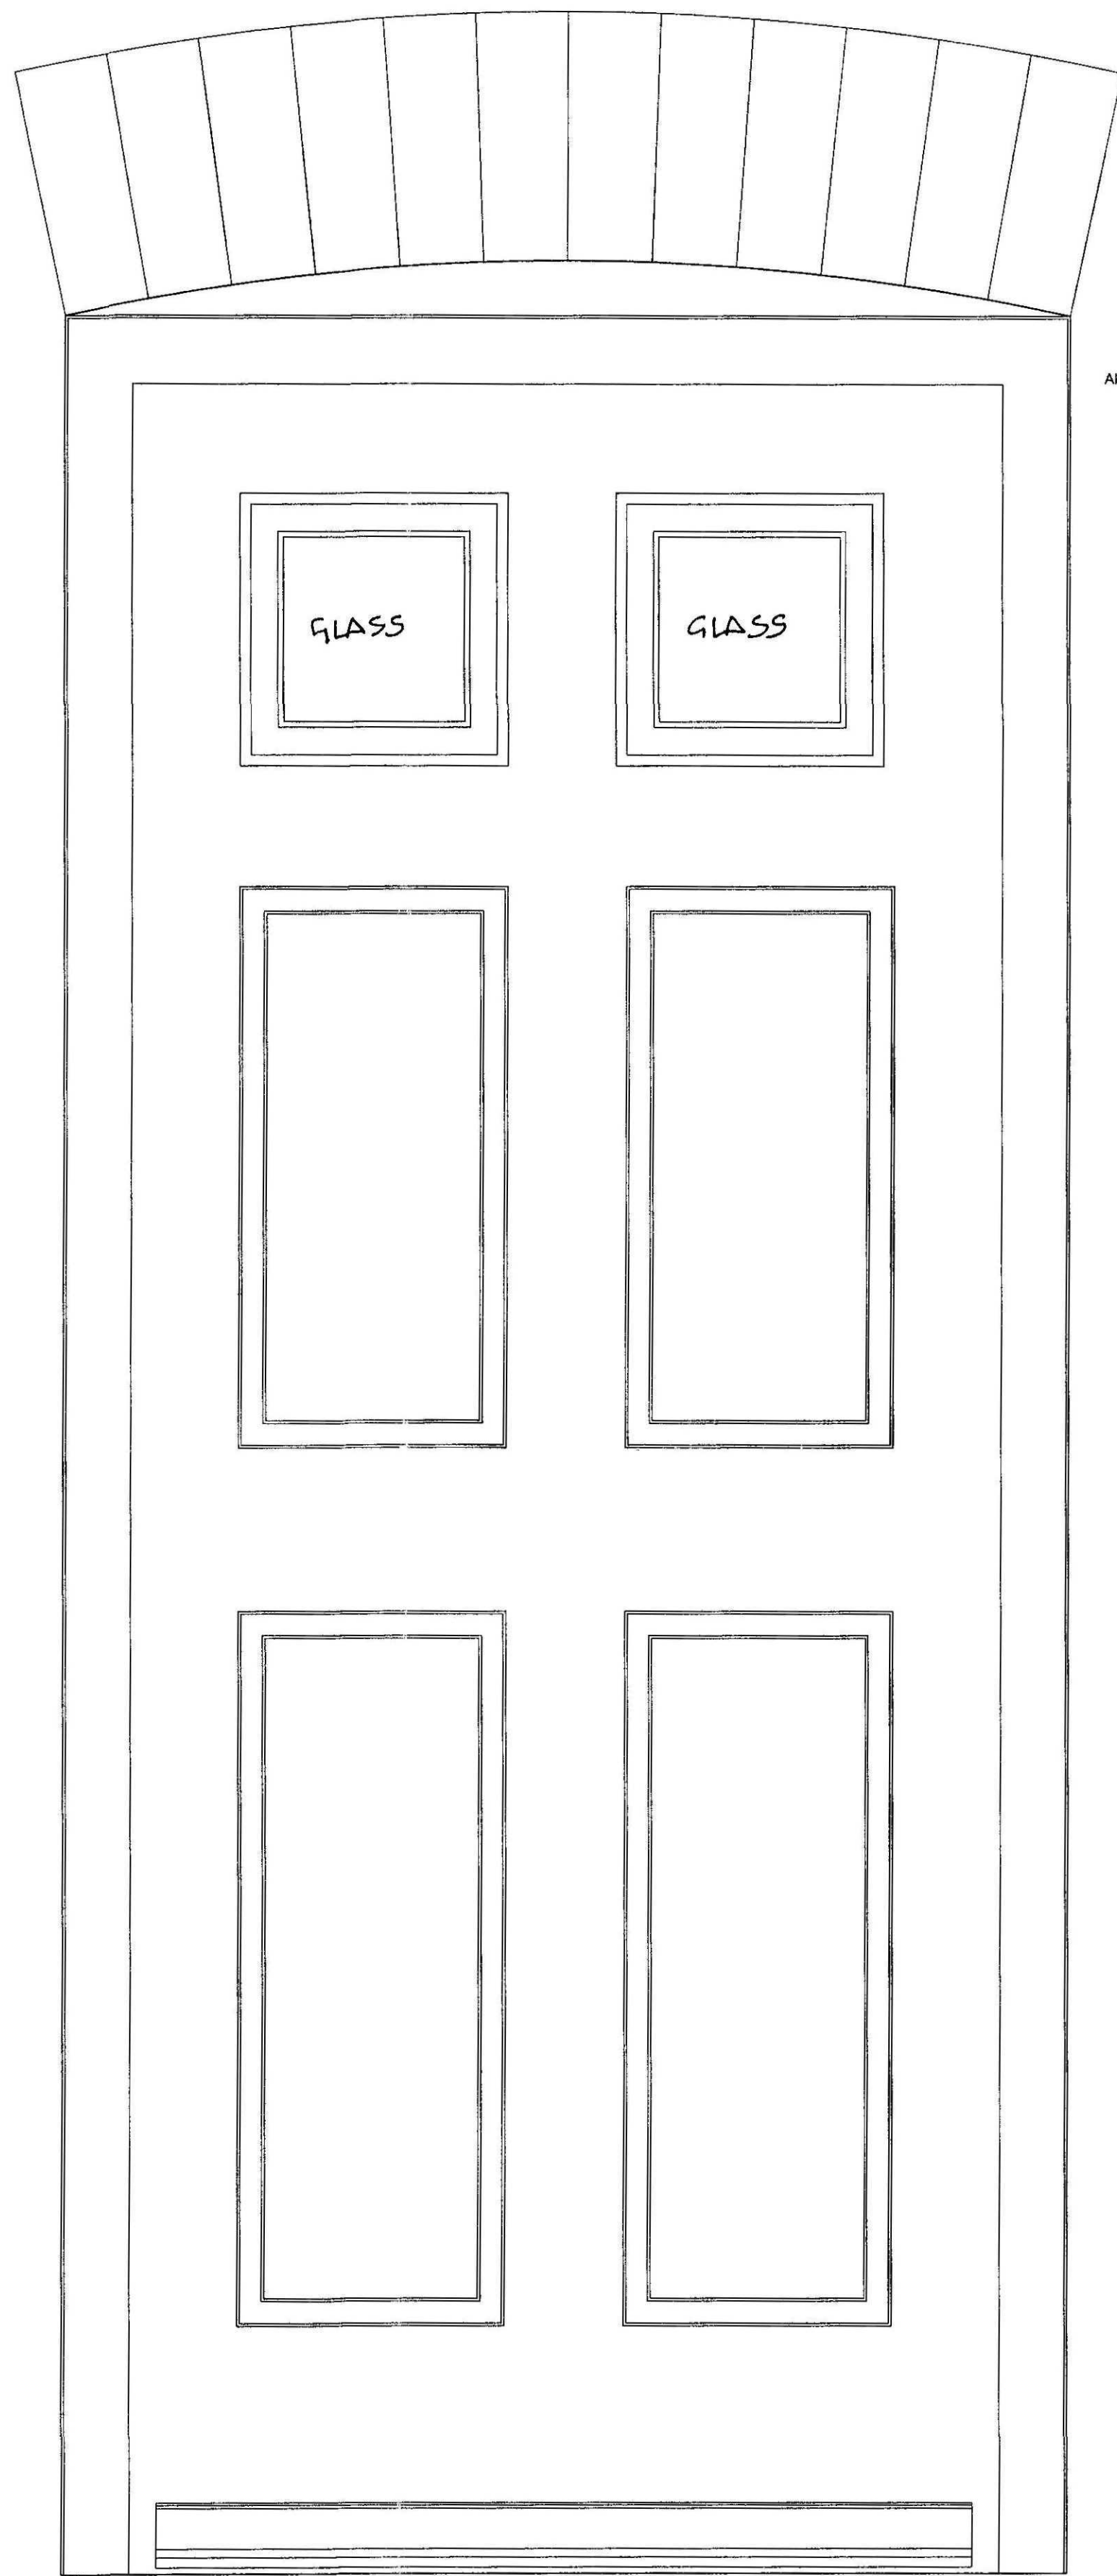
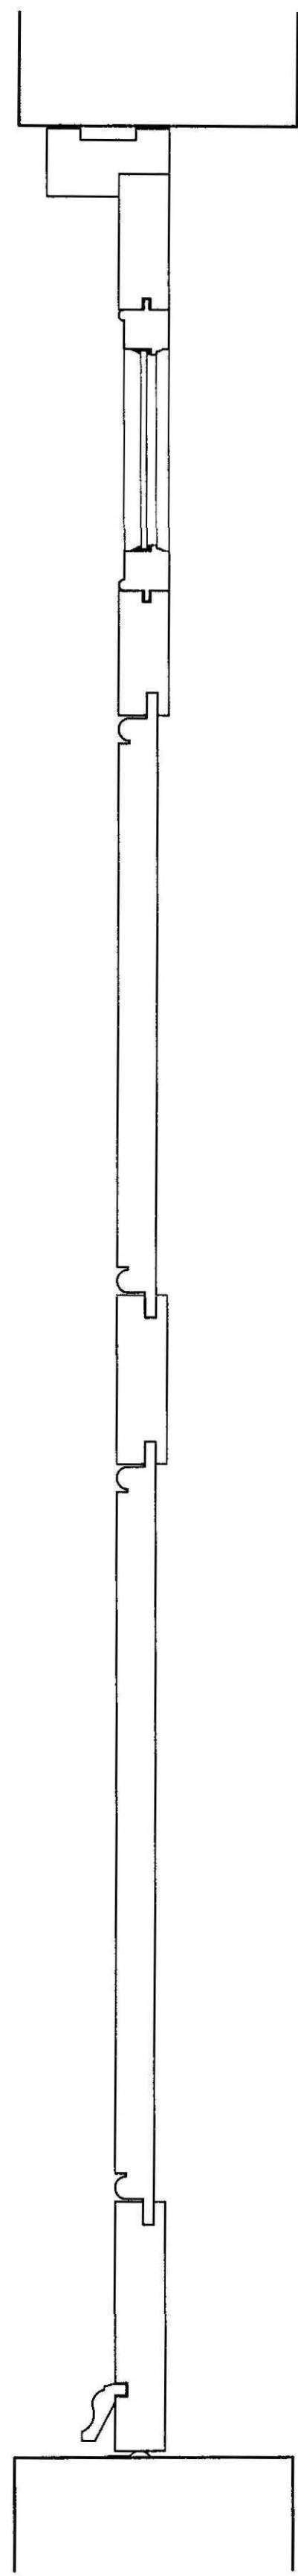
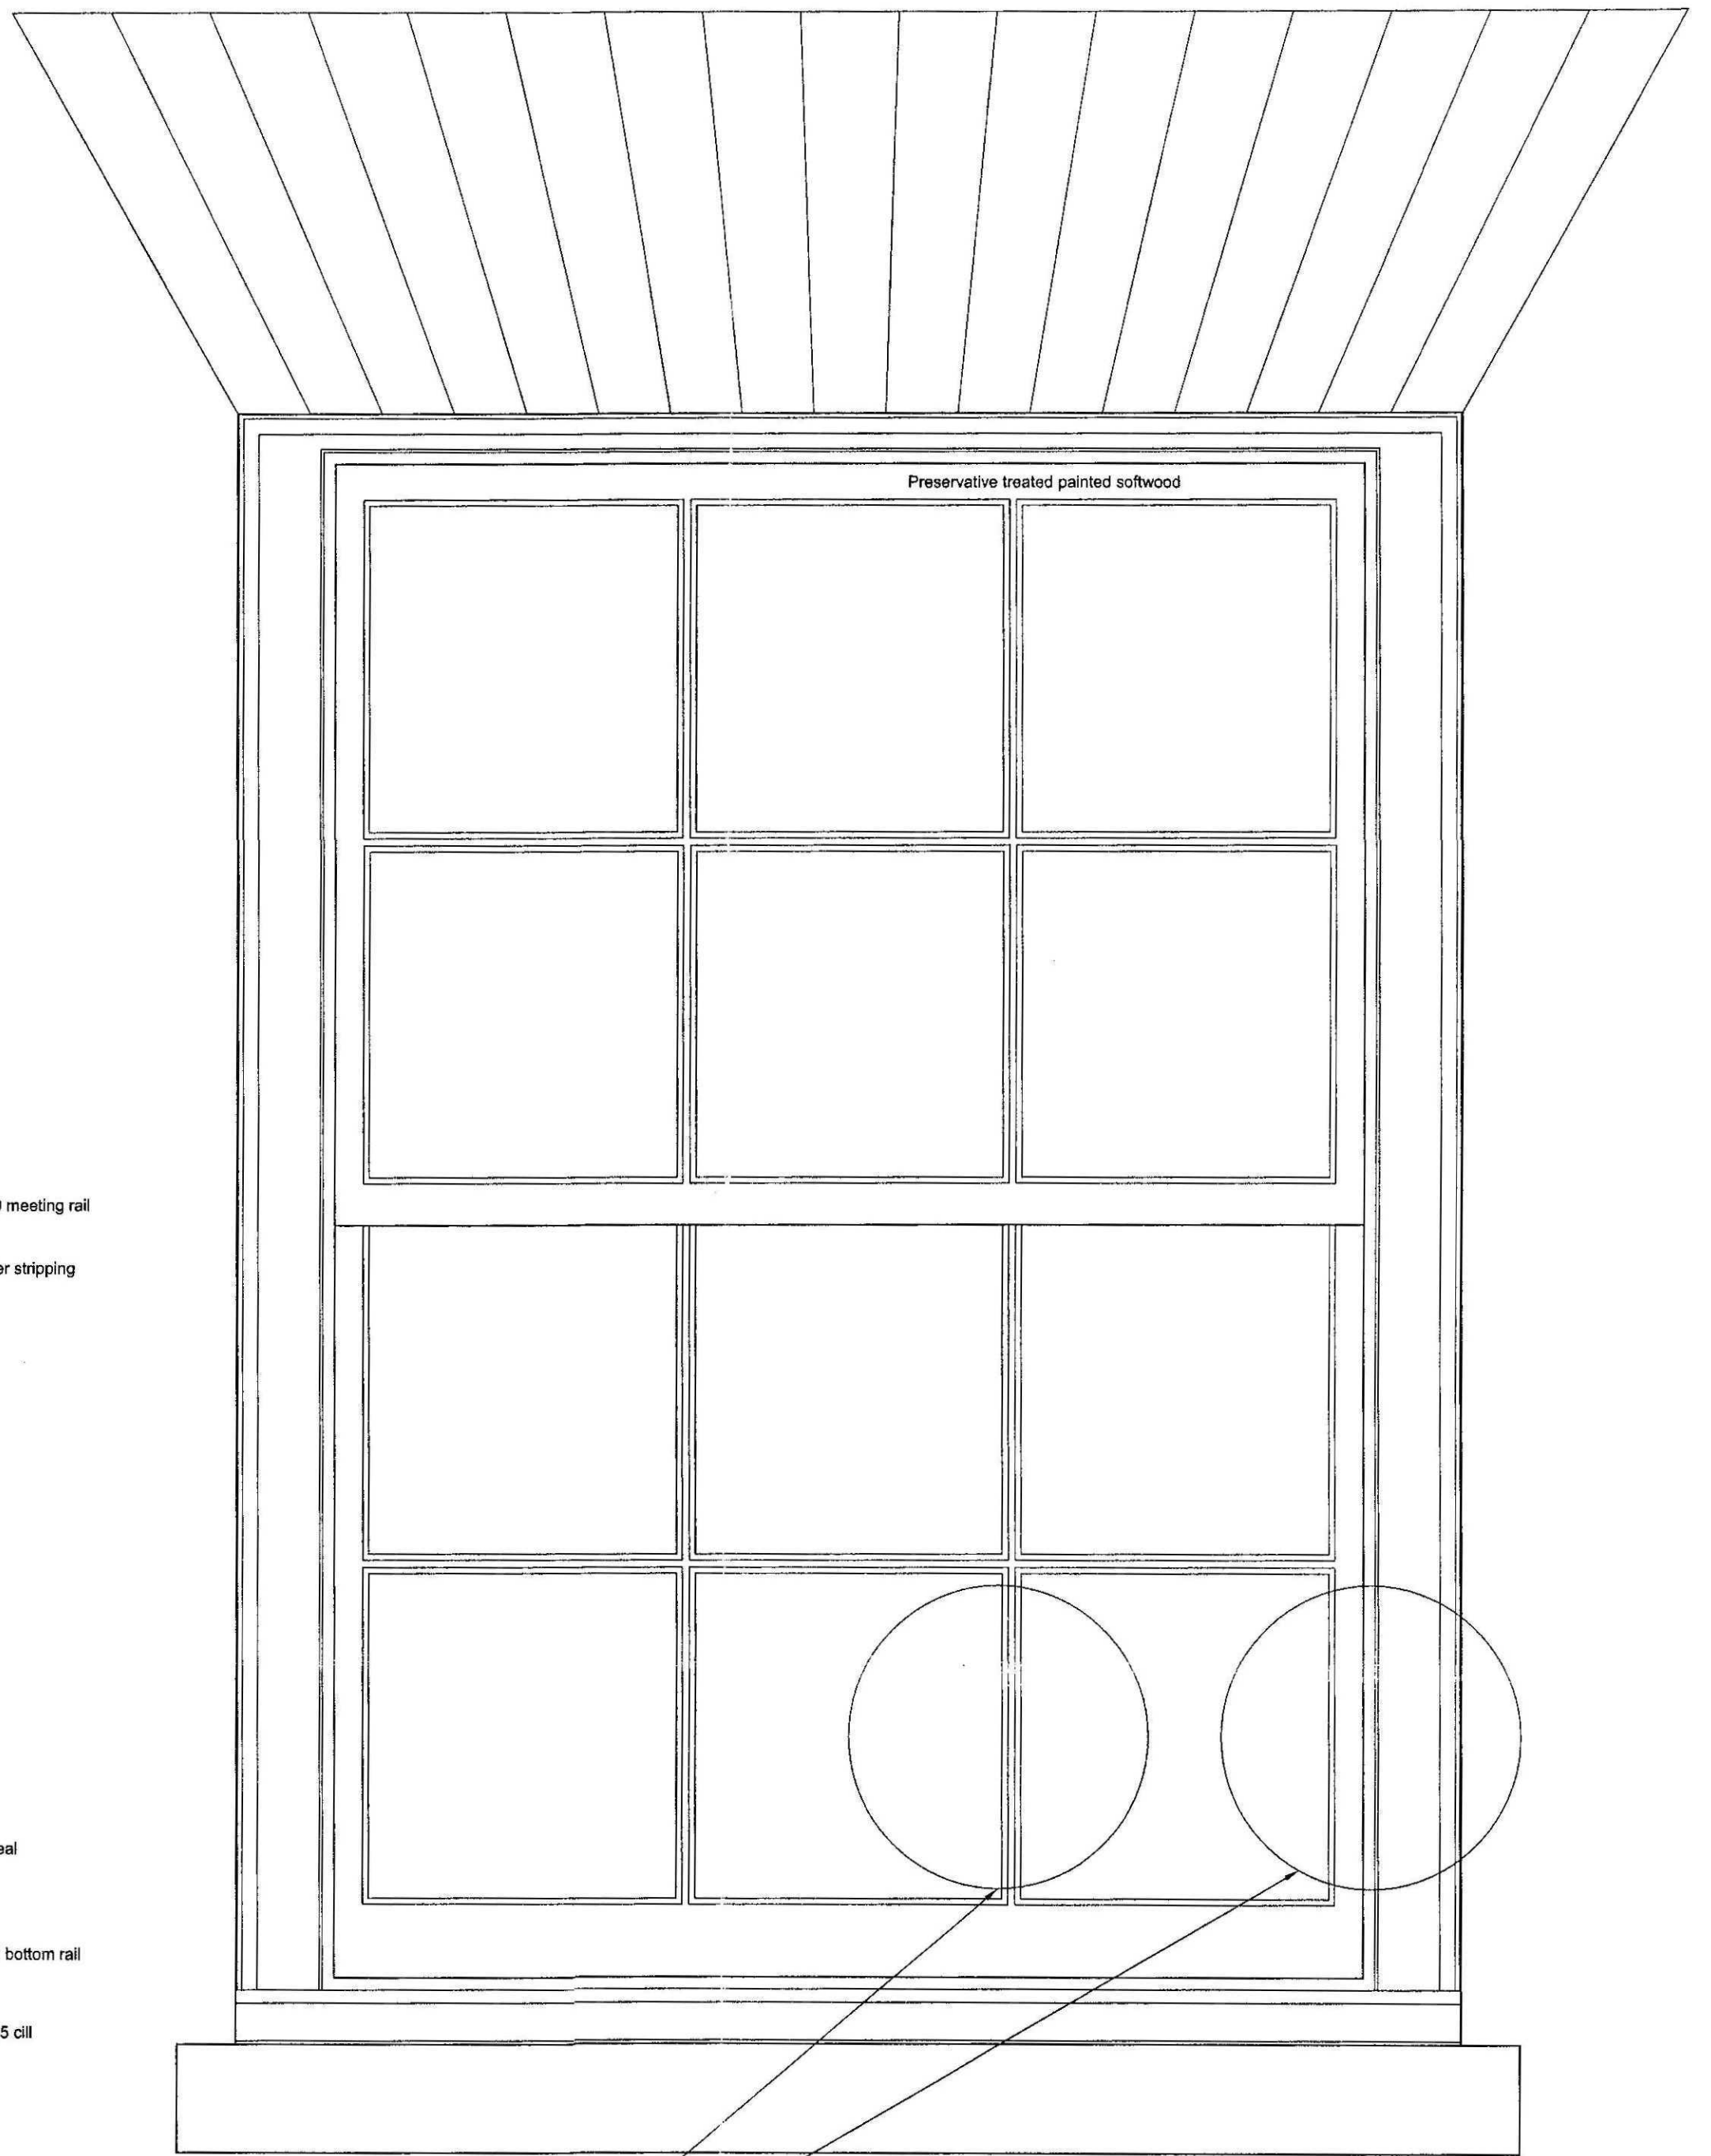
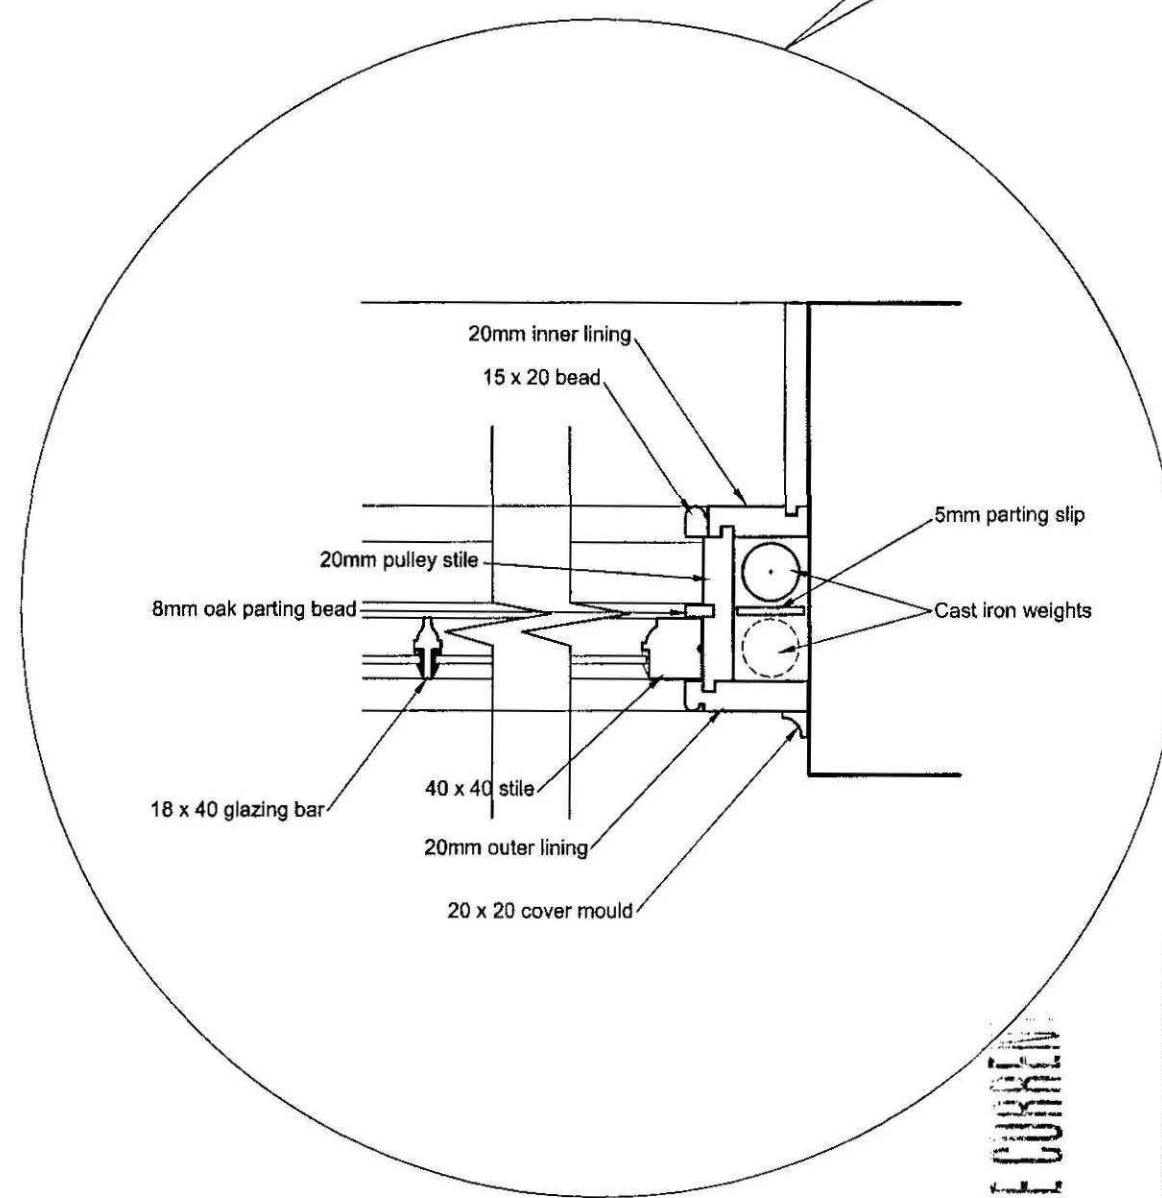


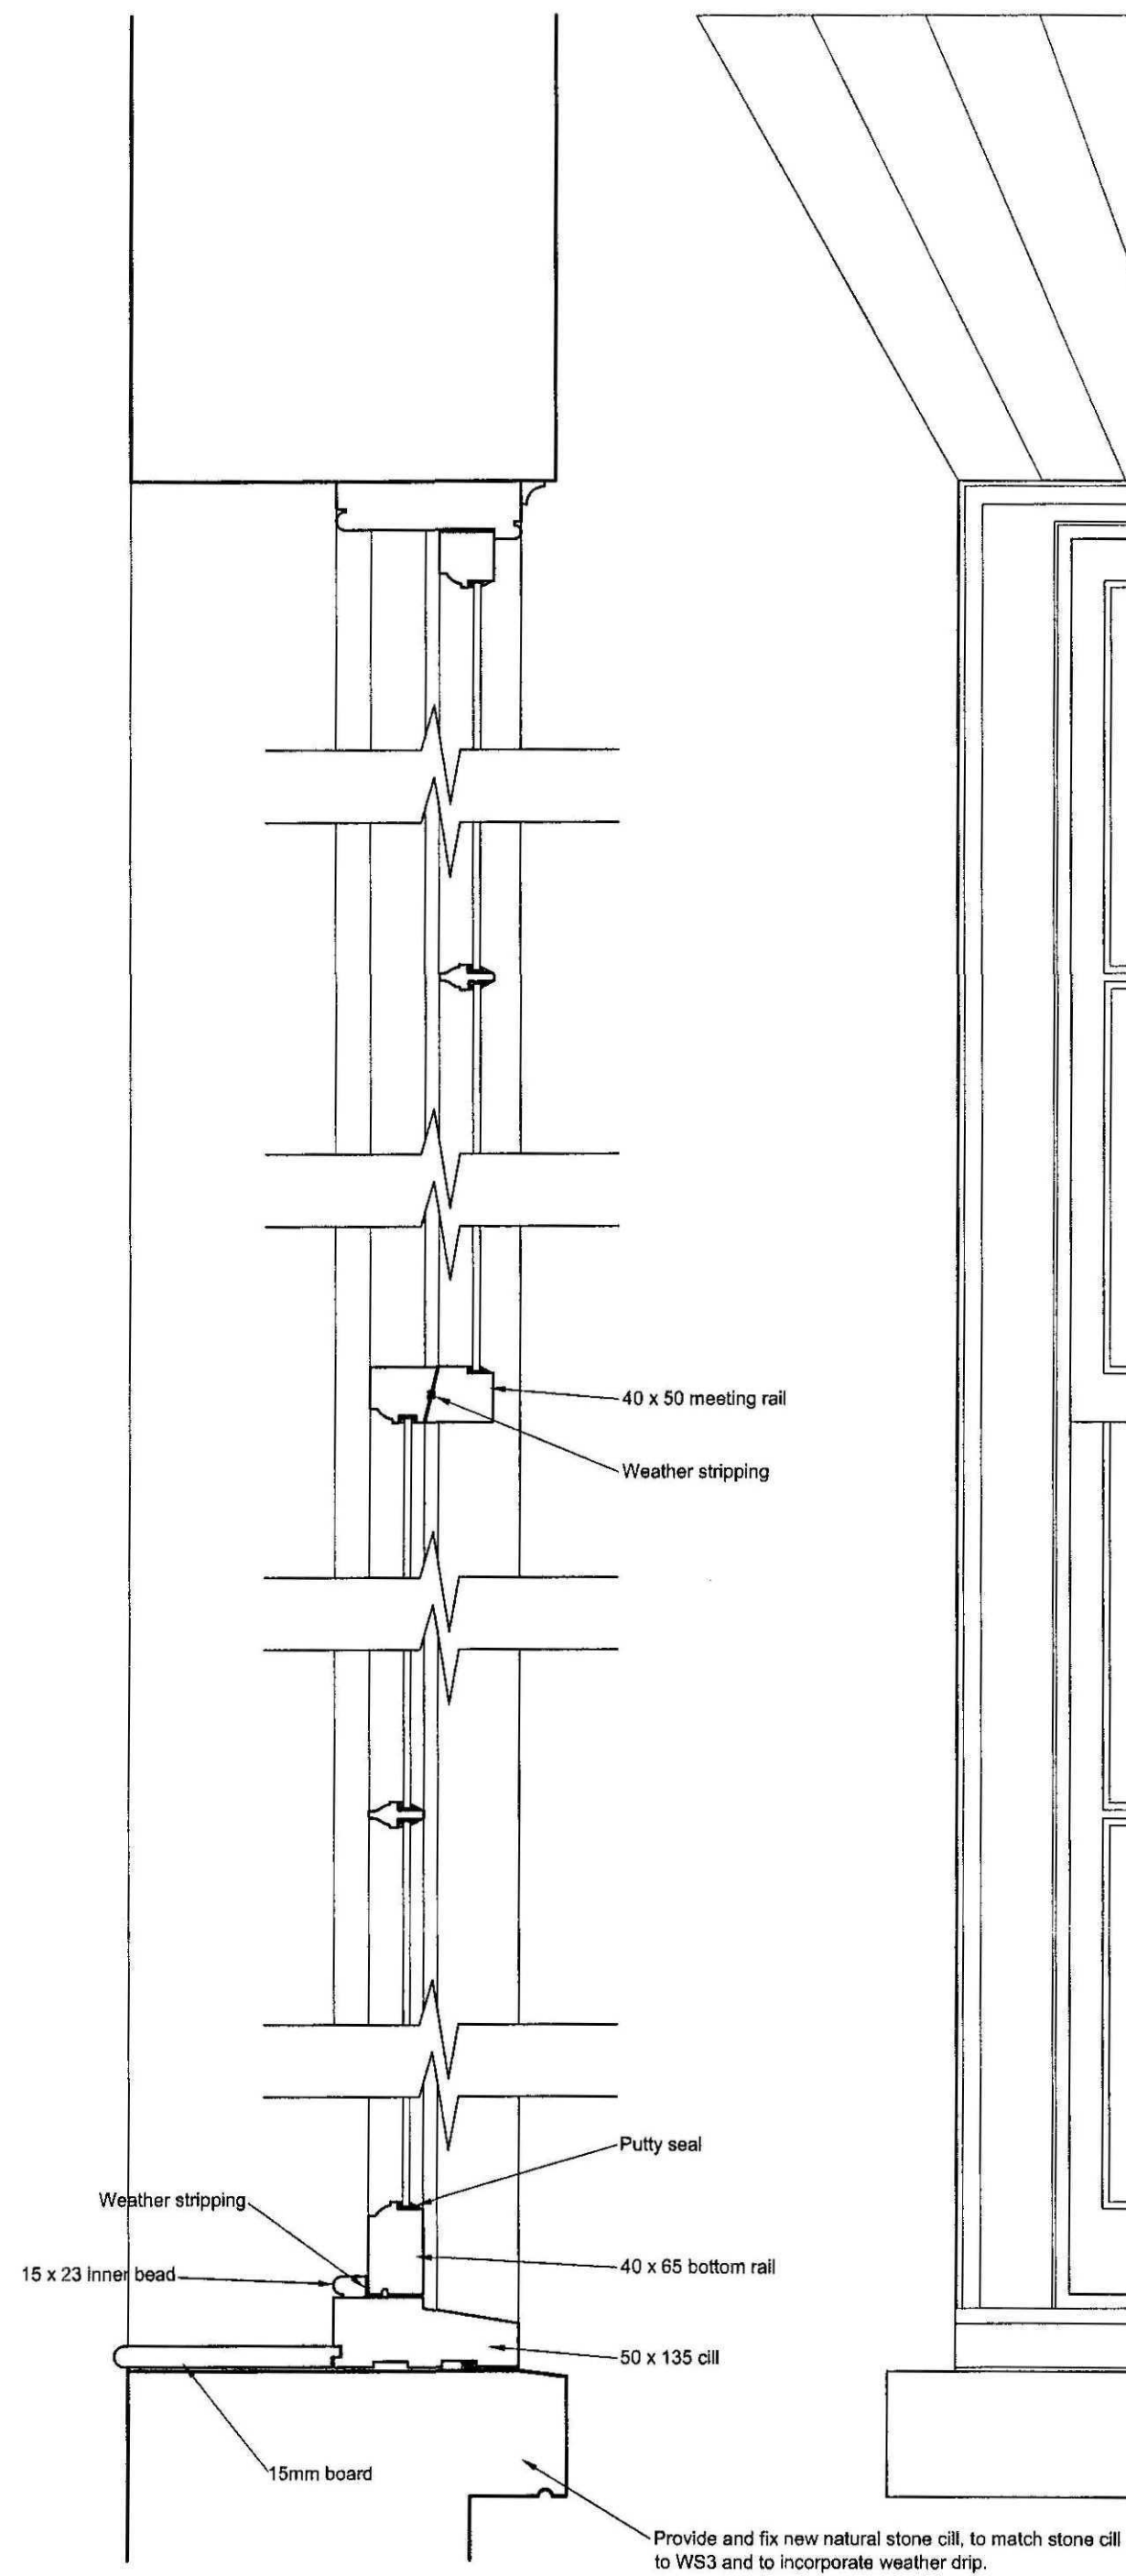

All softwood to be painted, colour to be agreed

Carefully remove existing door DG3 and frame (complete) and dispose of off site. Provide and fix new 6-panel traditional softwood preservative-treated external quality door and frame, set into existing structural opening.

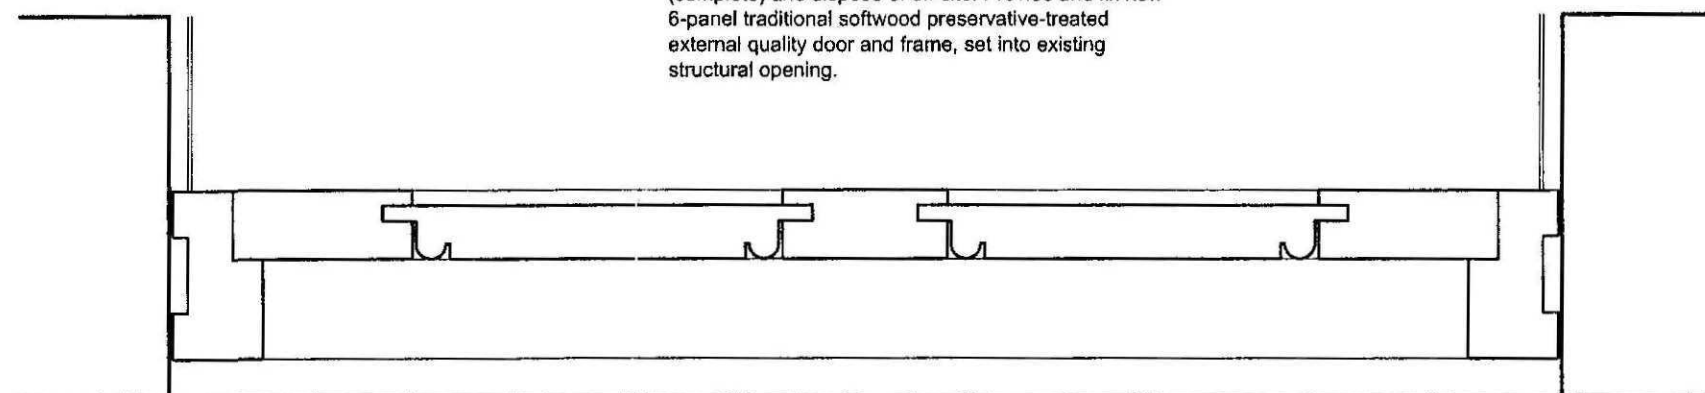

Carefully remove existing windows WG2 (complete) and WF3 (complete) and dispose of off site. Carefully break out infill brickwork to form structural openings for new windows. Provide and fix new vertical sliding sash windows and frames, to match corresponding ground and first floor windows on adjoining property in all respects. Cart away all debris. Provide and fix internal softwood preservative-treated window boards.

14 SEP 2010
Ref: 06.05-10

AMENDED PLAN
Ref. A1

JOB TITLE: 6 MARKET STREET, LONG SUTTON		REV: A DATE: 06.09.10	
DRAWING TITLE: PROPOSED SLIDING SASH DETAIL PROPOSED EXTERNAL 6 PANEL TIMBER DOOR & FRAME		SCORER & HAWKINS LTD.	
SCALE: 1:5	DATE: 03.08.10	DRAWING No: 2133/05	REV: A
© Copyright Reserved		Drawing not to be scaled	
		Dimensions to be checked on site	