





PROPOSED FRONT ELEVATION

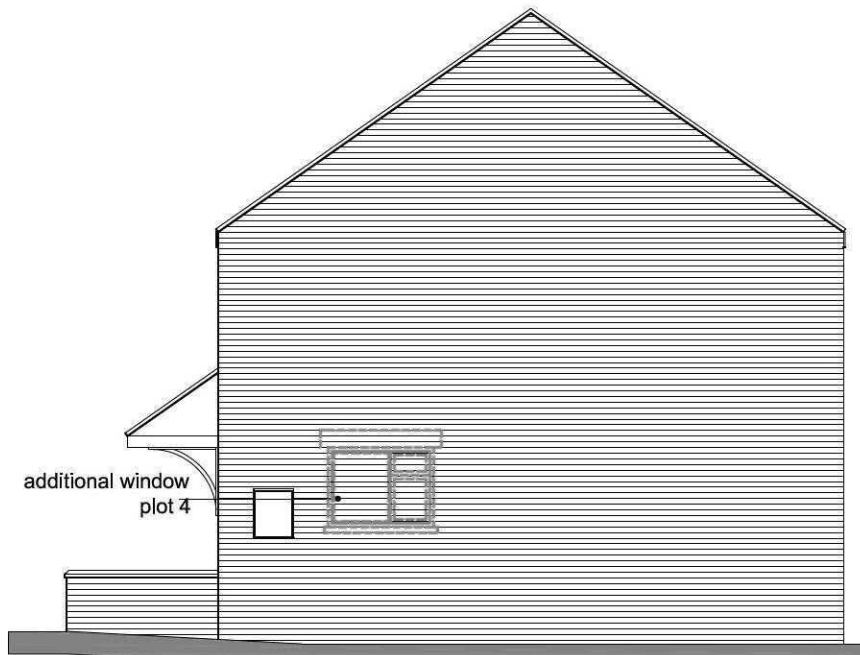


PROPOSED SIDE ELEVATION (west)

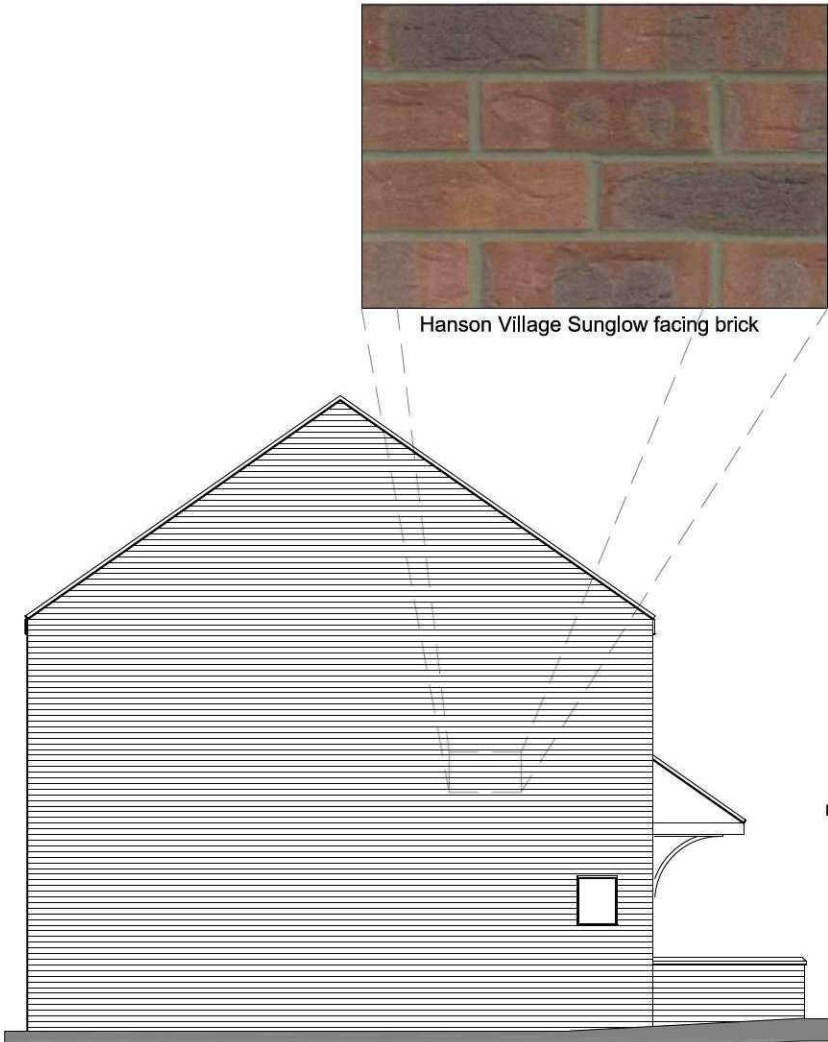


PROPOSED SIDE ELEVATION (east)




PROPOSED REAR ELEVATION

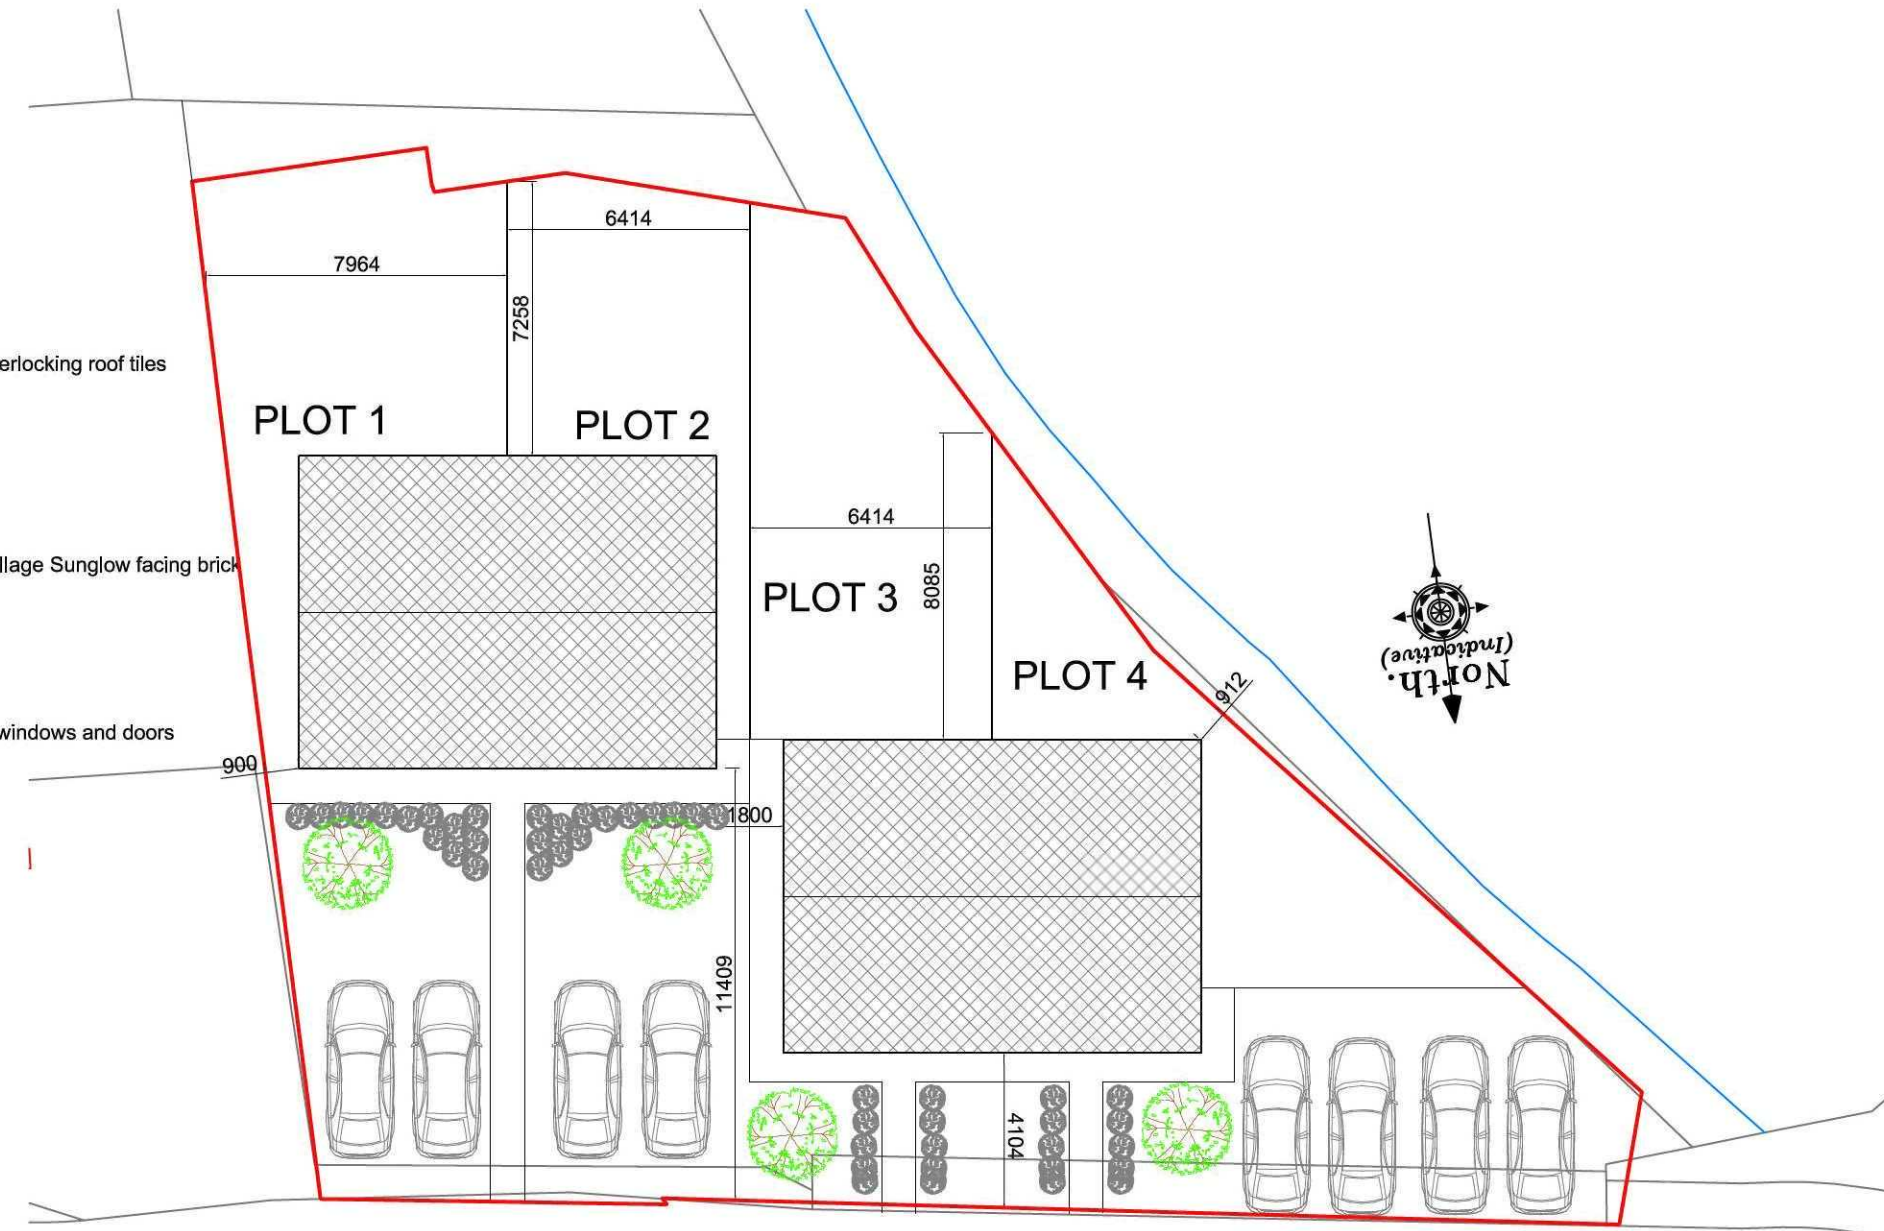


PROPOSED BLOCK PLAN

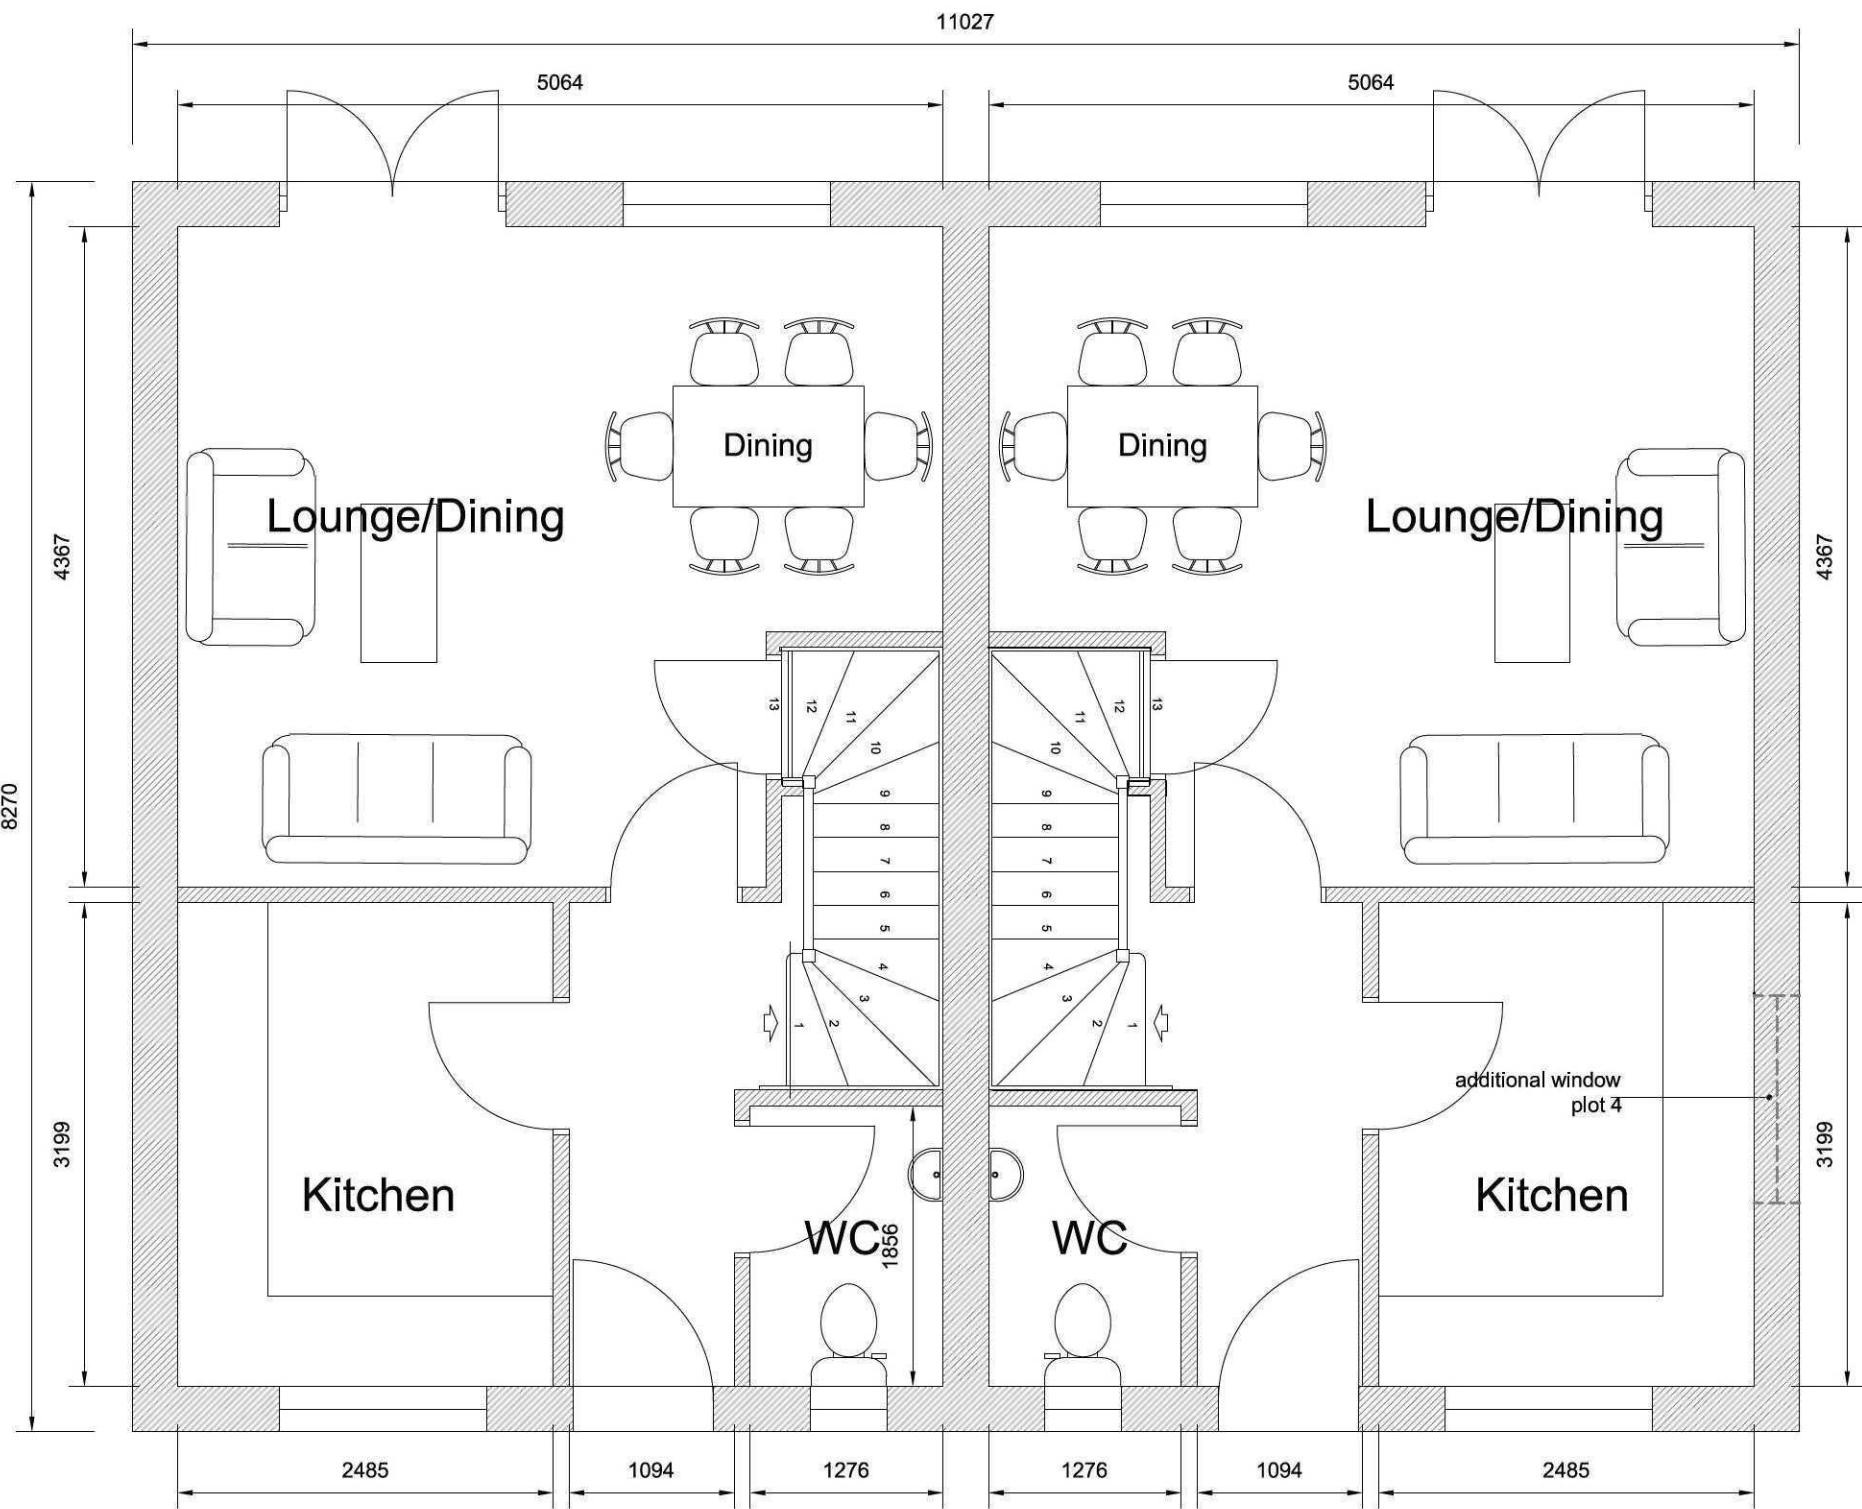

PROPOSED GROUND FLOOR PLAN

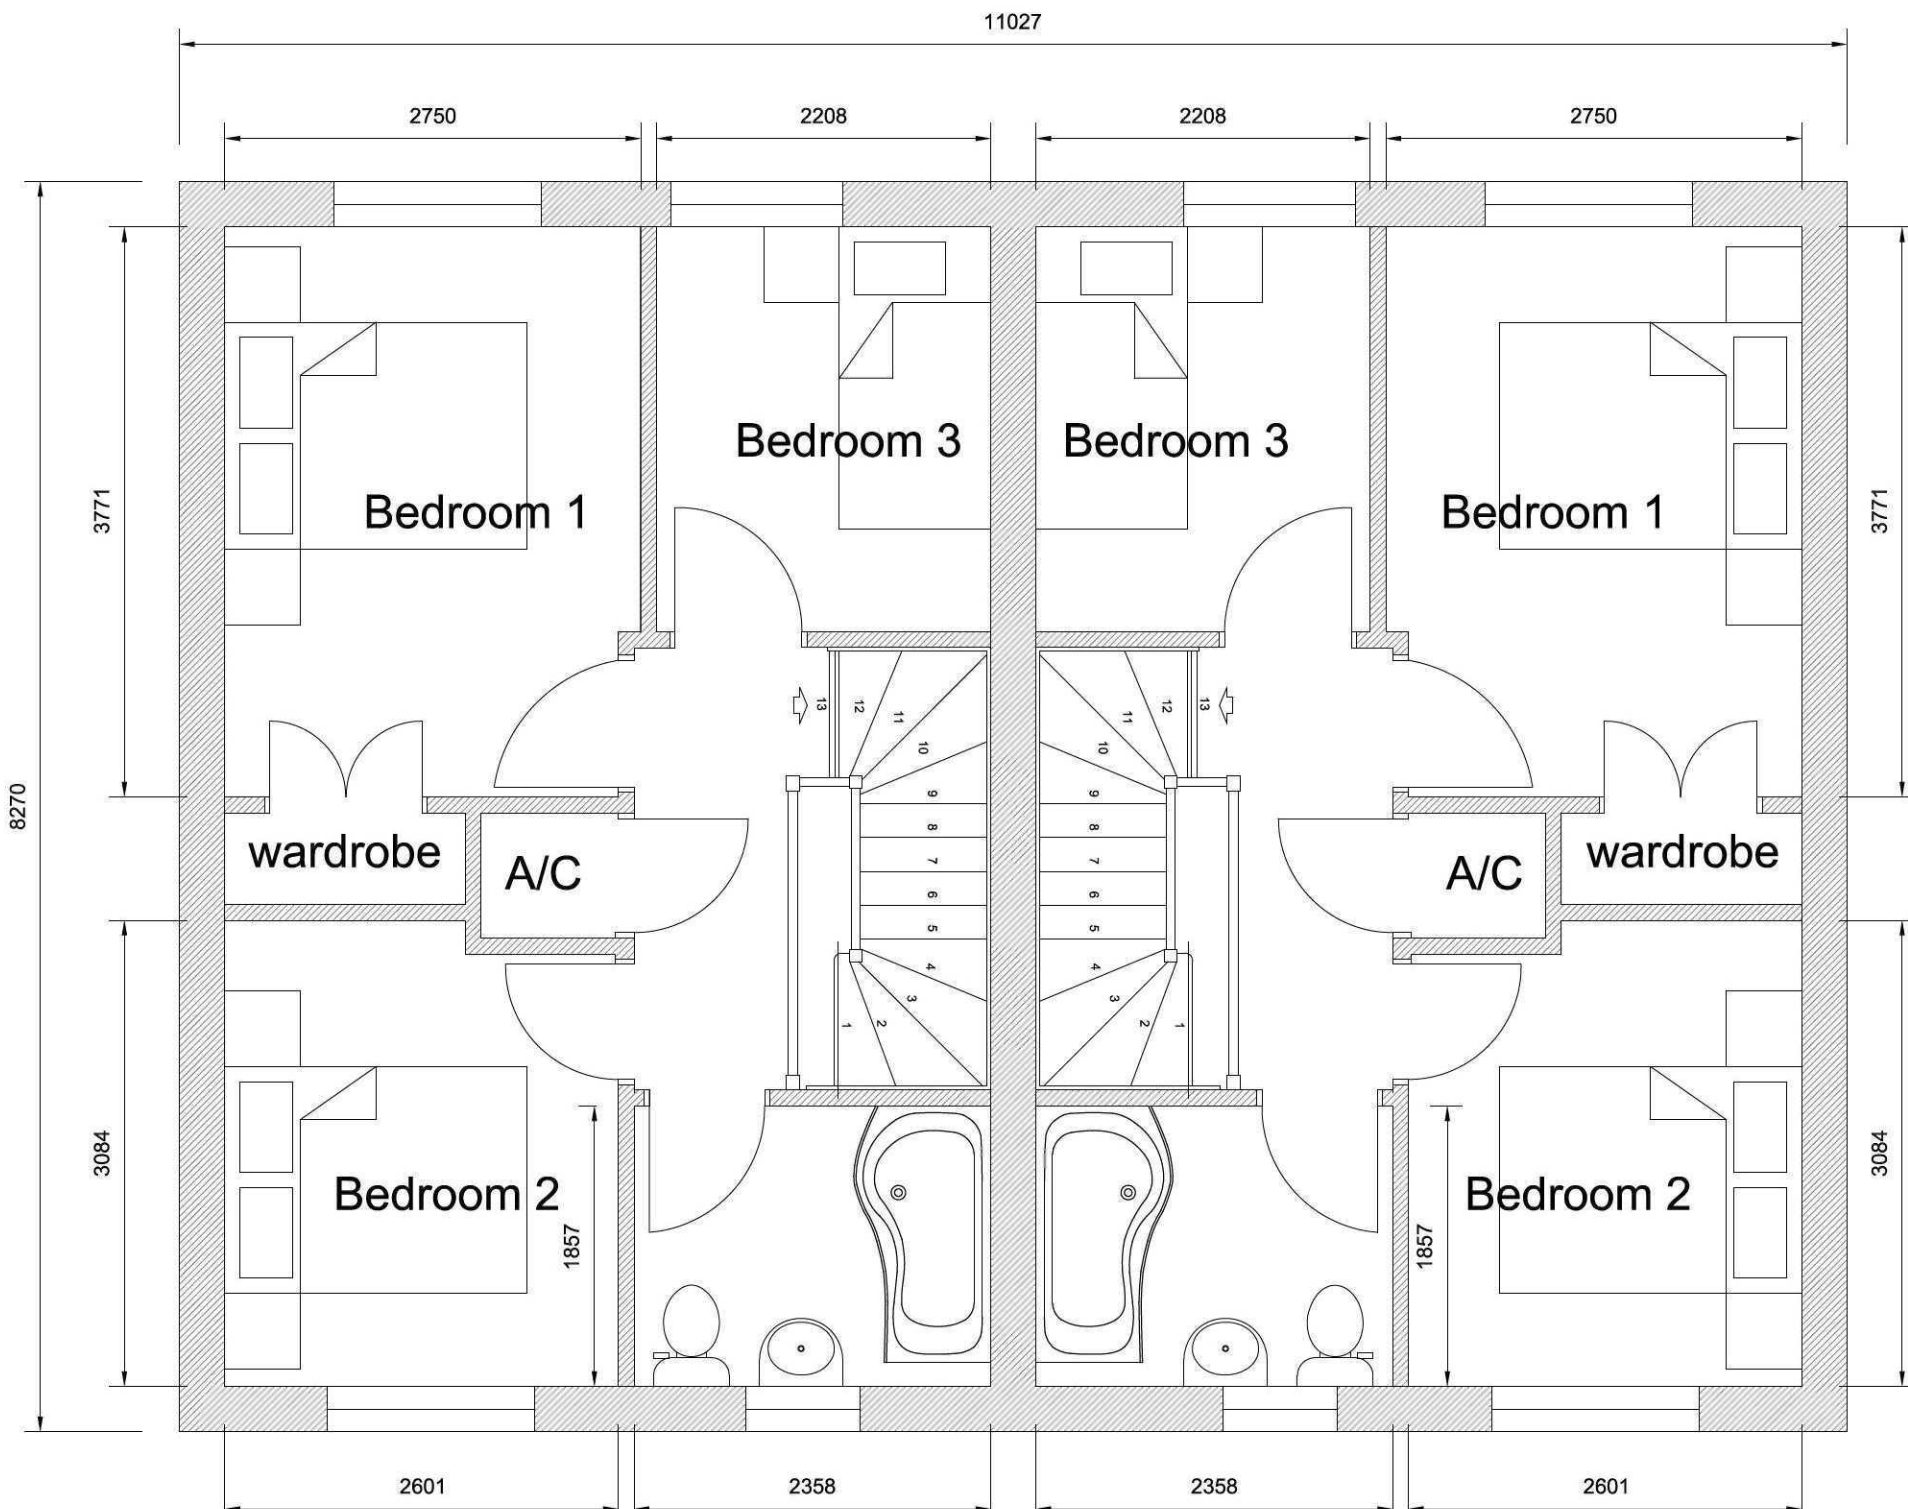

PROPOSED FIRST FLOOR PLAN

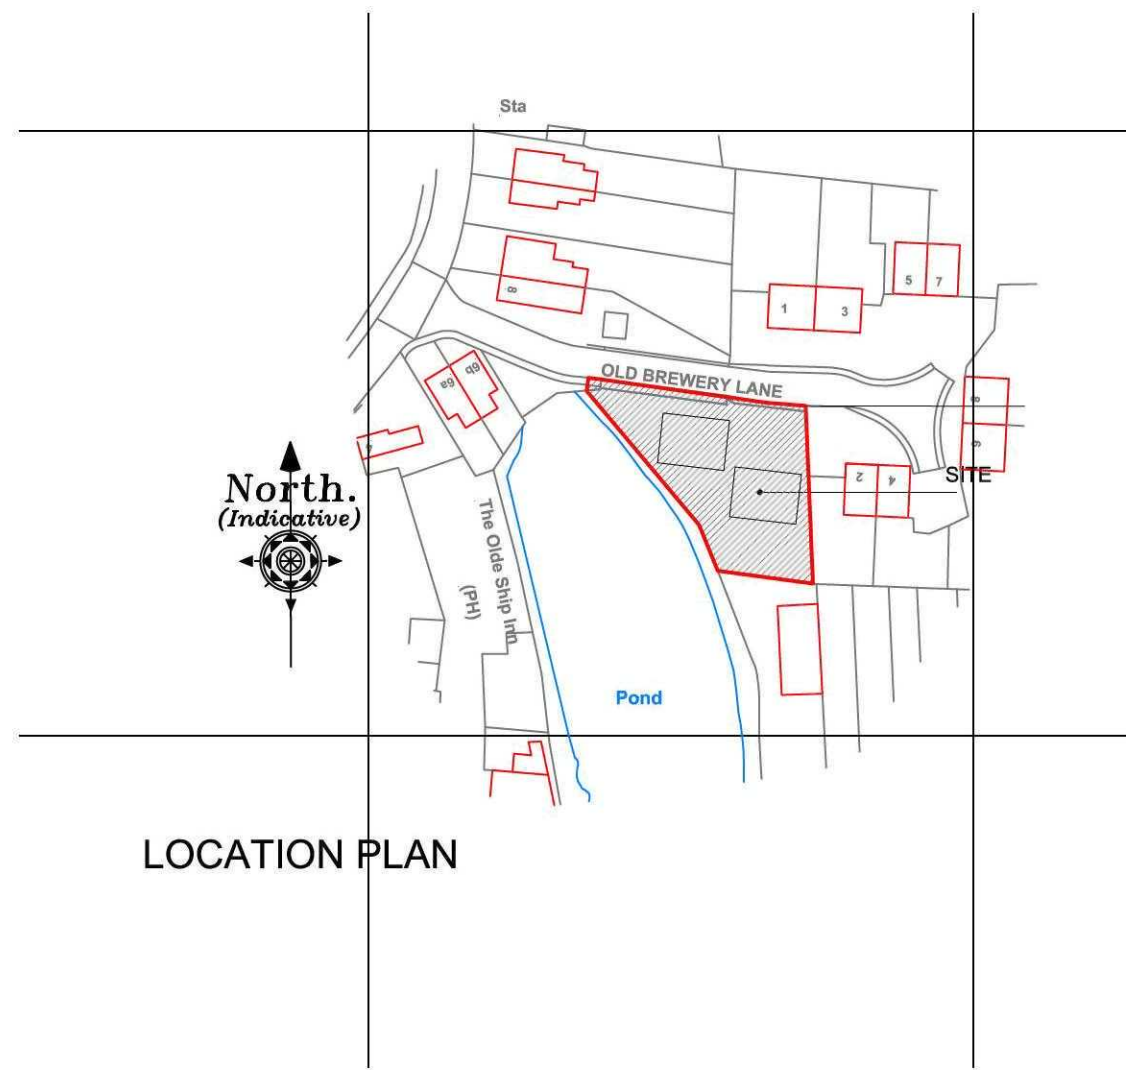

LOCATION PLAN