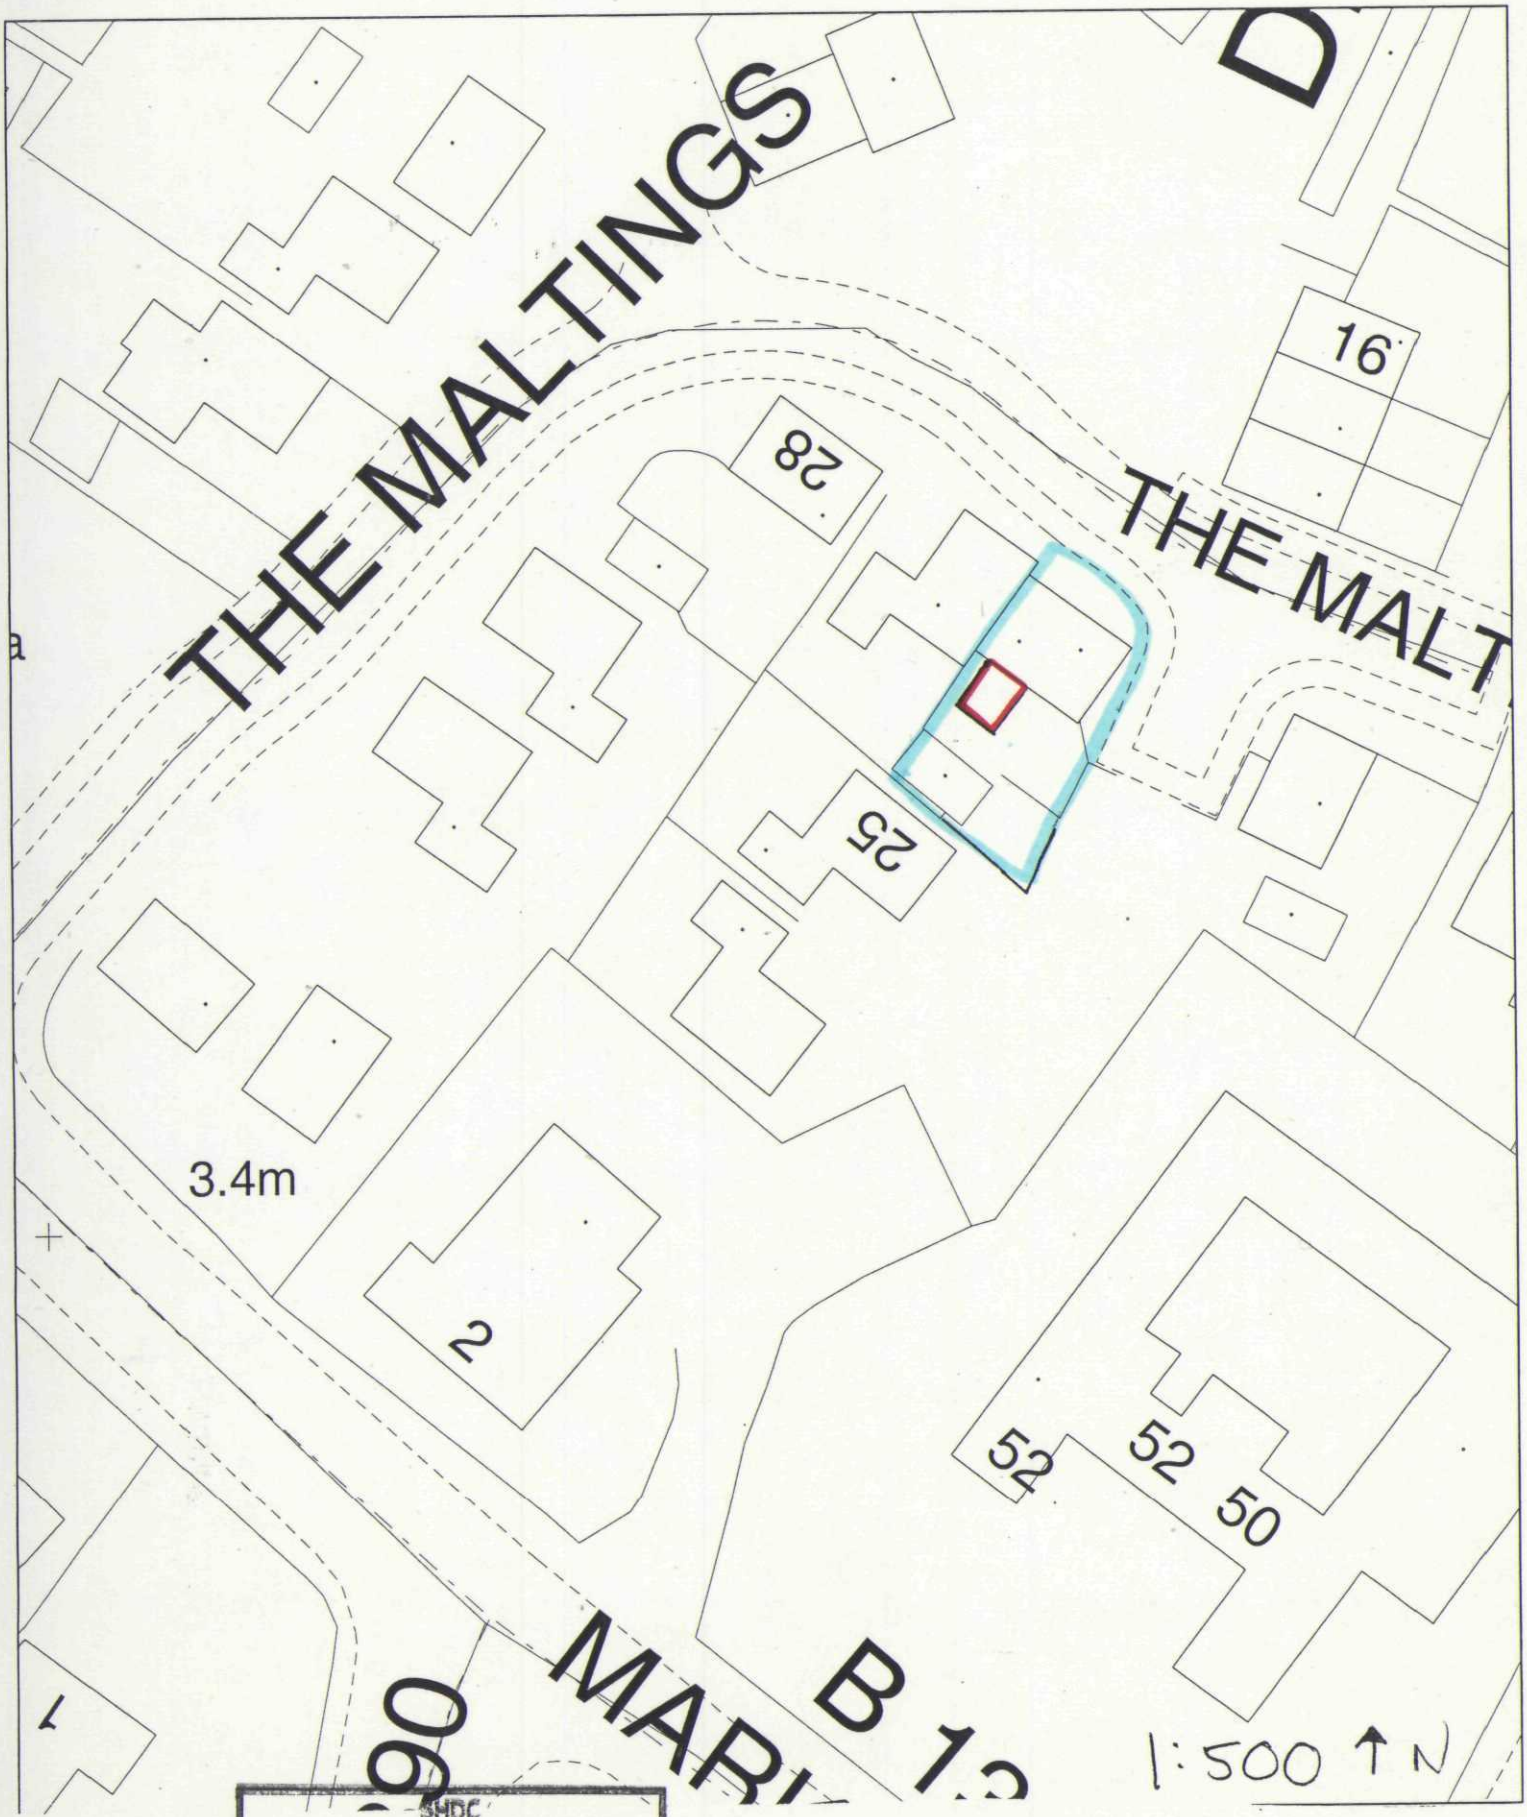



SHDC
Planning & Development
21 MAY 2004
Ref: 0668/04