
STATUTORY STATUS	
LISTED	YES (LOCALLY)
CONSERVATION	YES

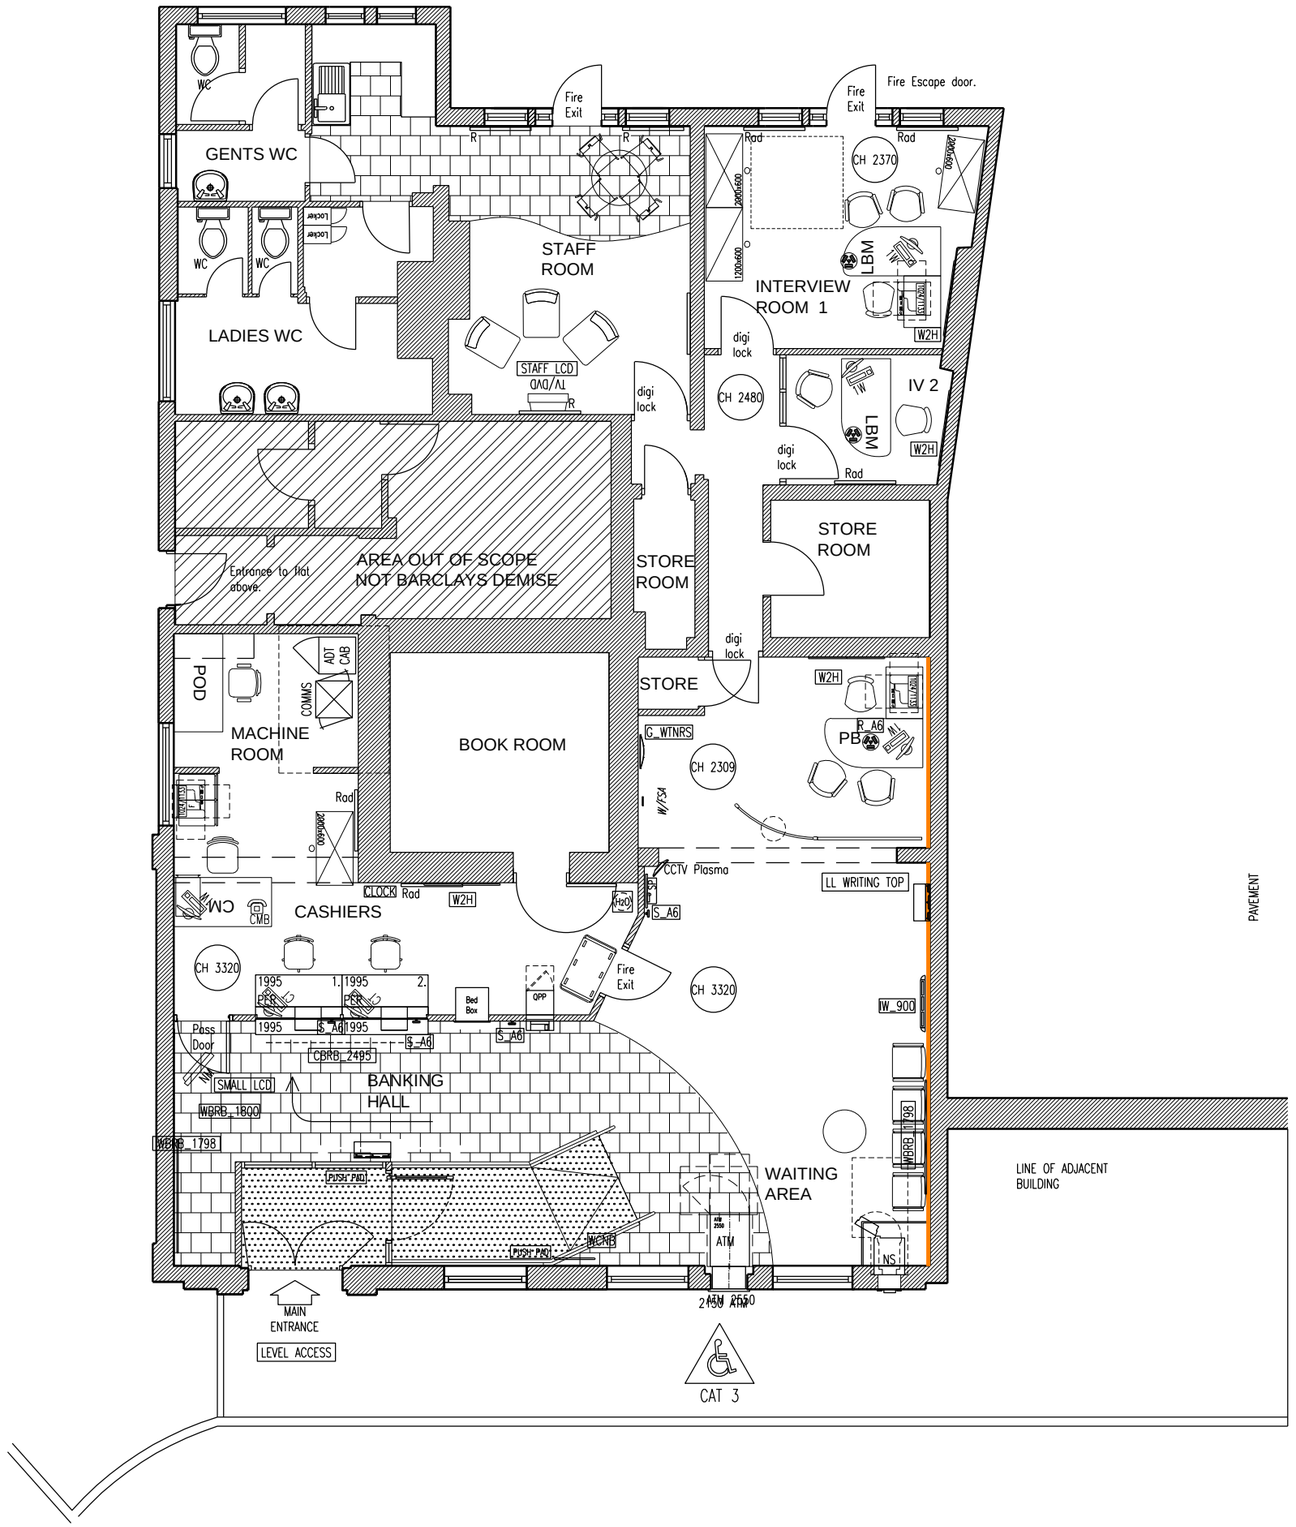

SCALE
0 1m 5m 10m

NOTE
This drawing has been prepared from historical information that cannot be guaranteed accurate.
Responsibility is not accepted for errors made by others in scaling from this drawing. All construction information should be taken from figured dimensions only. All dimensions should be checked on site prior to the manufacture of any components.

HATCHING

- New Secure Partition wall
- New Partition wall
- Book Room Secure wall
- Existing Partition wall
- Structural wall
- Domus Industrial DFDL 04 (600X600mm) ASD Floor Area
- Amitco Spacia SS5S3566 (457X457mm) ASD Floor Area
- Barrier matting
- 2008 Hard Flooring 1200x600
- 2008 Hard Flooring 600x300
- Area not in scope
- Domus Industrial DFDL 06 (600X600mm)
- Amtico Spacia SS5S2594 (457X457mm) Banking Hall

DATE :	REV	DRAWN	CHECKED	NOTES.

Spaceinvader
99 Charterhouse Street, London, EC1M 6HR
t: +44 (0)20 7014 0400 - www.spaceinvaderdesign.co.uk

Project
LONG SUTTON
37 MARKET PLACE
LONG SUTTON
PE12 9JD
PIM No. 12761

BARCLAYS

Drawing Title
GROUND FLOOR LAYOUT
AS EXISTING
CLOSURE 2018

Branch Sort Code	Branch ID	Supplier Project No	
20-80-78	05	D1039-023	
Scale	Drawn	Checked	Date
1:100@A3	ICT	JN	02/07/2018
Drg.No D1039-023_002			Revision
Architectural Practice: Spaceinvader			