
STATUTORY STATUS	
LISTED	NO
CONSERVATION	YES

New works:
- Remove existing ATM & infill wall to match existing brickwork.
- Remove existing Night Safe & infill wall to match existing brickwork.
- All existing Barclays signage to be removed and walls made good to match existing.
- Remove non-load bearing partitions and make good.
- Remove counters.

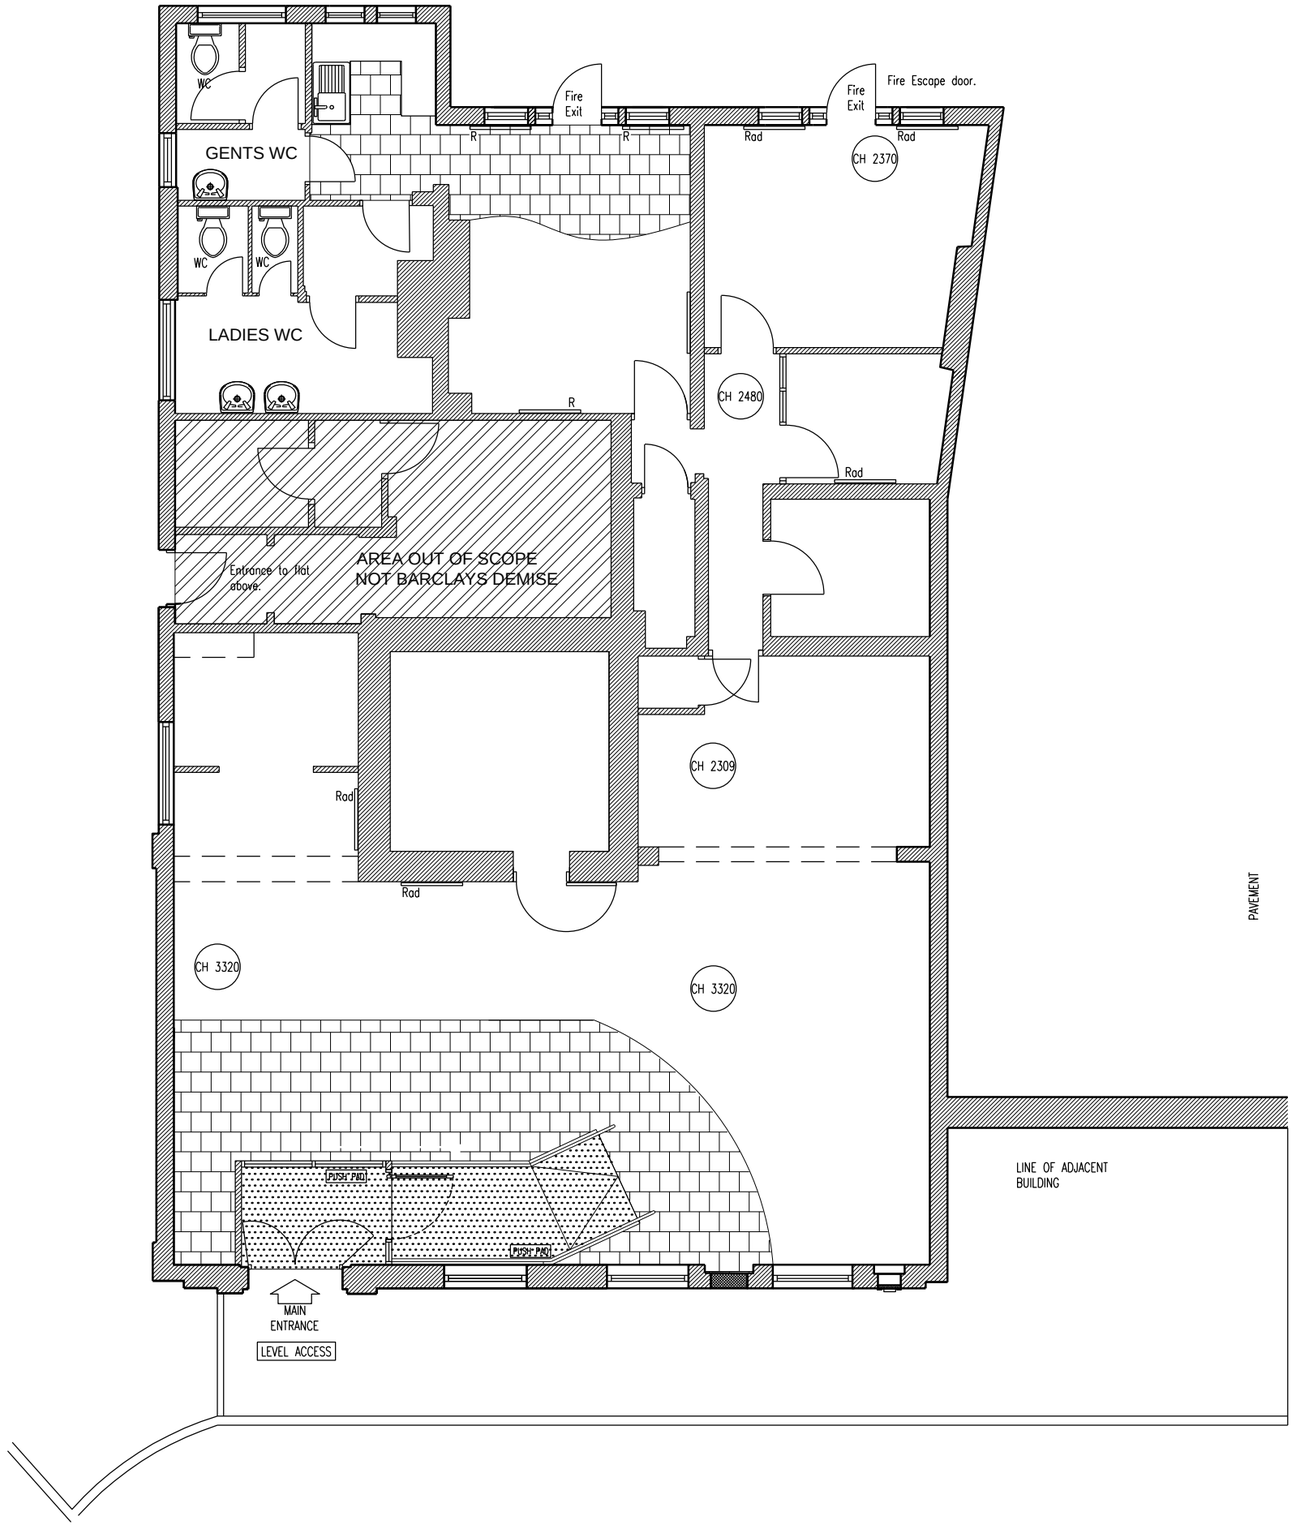

SCALE
0 1m 5m 10m

NOTE
This drawing has been prepared from historical information that cannot be guaranteed accurate.
Responsibility is not accepted for errors made by others in scaling from this drawing. All construction information should be taken from figured dimensions only. All dimensions should be checked on site prior to the manufacture of any components.

HATCHING

- New Secure Partition wall
- New Partition wall
- Book Room Secure wall
- Existing Partition wall
- Structural wall
- Domus Industrial DFDL 04 (600X600mm) ASD Floor Area
- Amitco Spacia SS5S3566 (457X457mm) ASD Floor Area
- Barrier matting
- 2008 Hard Flooring 1200x600
- 2008 Hard Flooring 600x300
- Area not in scope
- Domus Industrial DFDL 06 (600X600mm)
- Amtico Spacia SS5S2594 (457X457mm) Banking Hall

DATE :	REV	DRAWN	CHECKED	NOTES.

Spaceinvader
99 Charterhouse Street, London, EC1M 6HR
t: +44 (0)20 7014 0400 - www.spaceinvaderdesign.co.uk

Project
LONG SUTTON
37 MARKET PLACE
LONG SUTTON
PE12 9JD
PIM No. 12761

BARCLAYS

Drawing Title
GROUND FLOOR LAYOUT
AS PROPOSED
CLOSURE 2018

Branch Sort Code	Branch ID	Supplier Project No
20-80-78	05	D1039-023

Scale	Drawn	Checked	Date
1:100@A3	ICT	JN	02/07/2018

Drg.No	Revision
D1039-023_012	

Architectural Practice: Spaceinvader