





FRONT

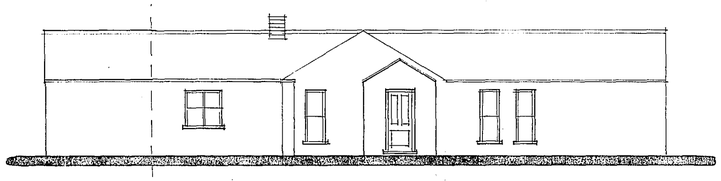


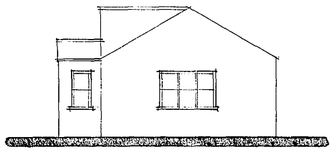

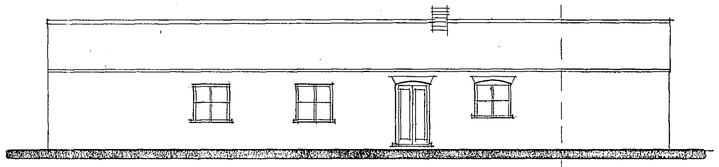


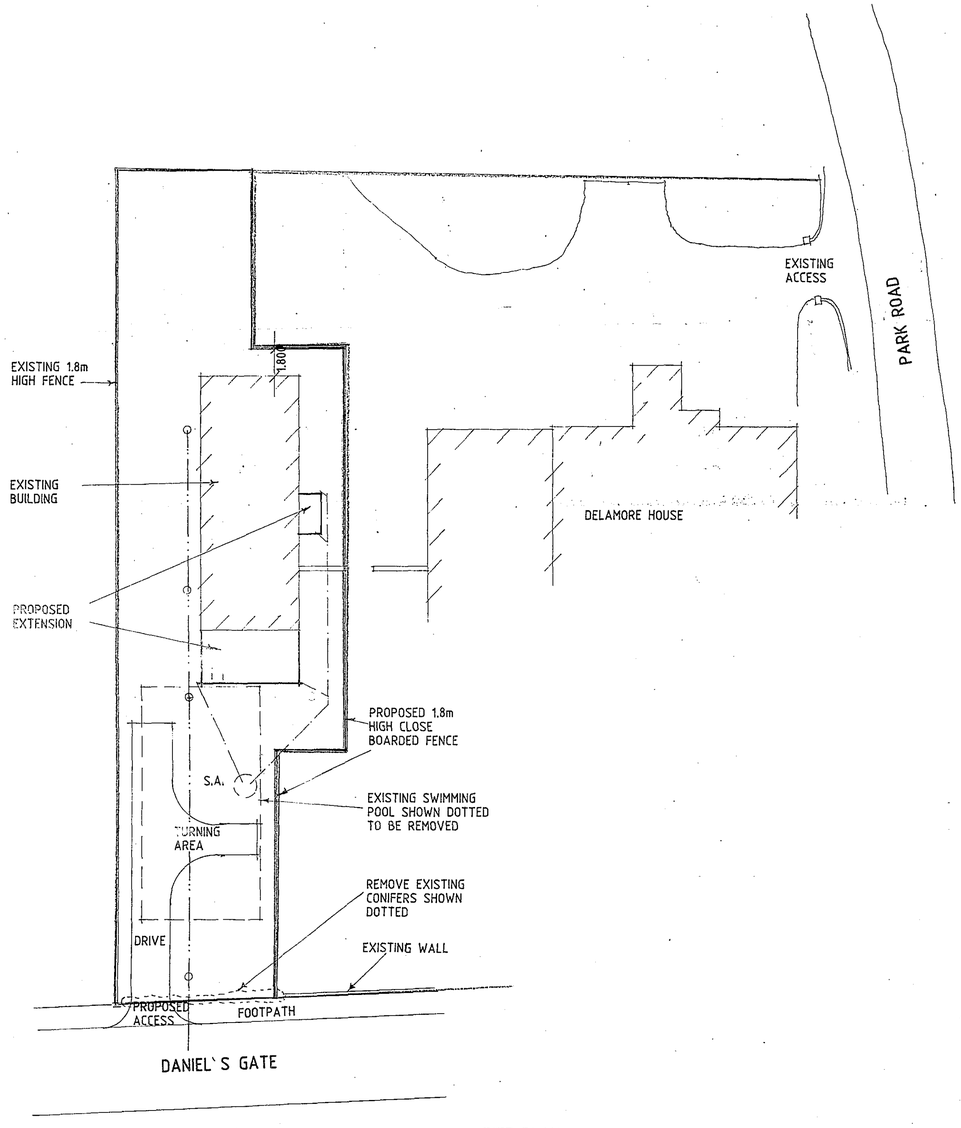

SITE PLAN

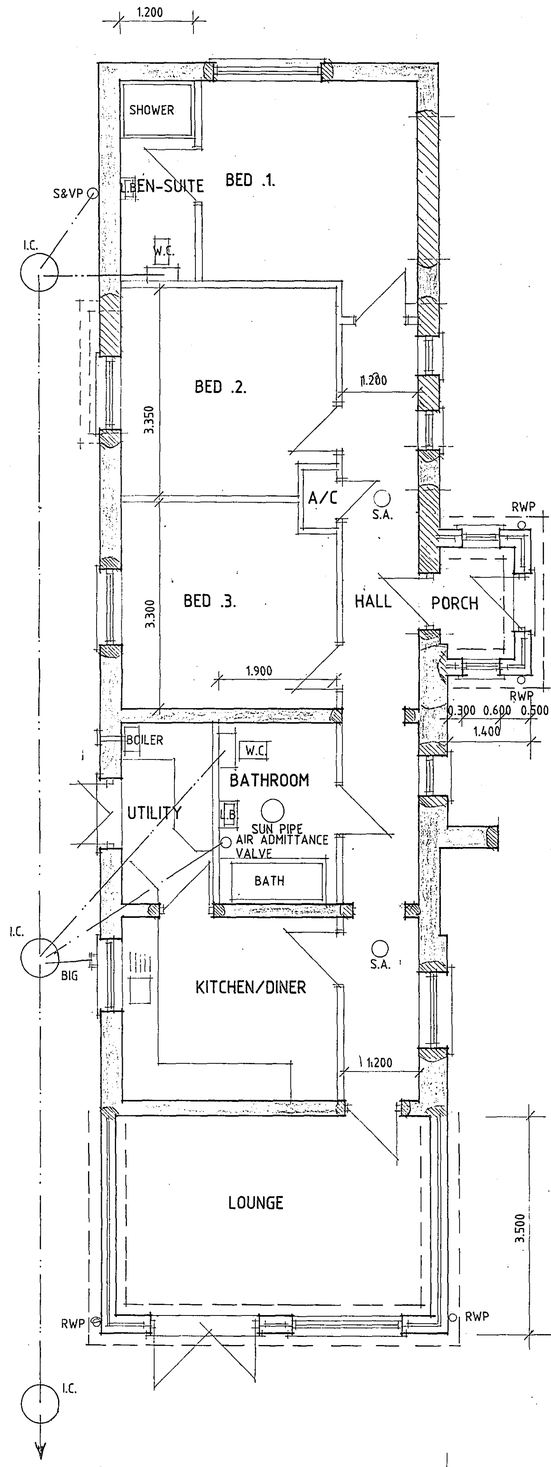

FLOOR PLAN

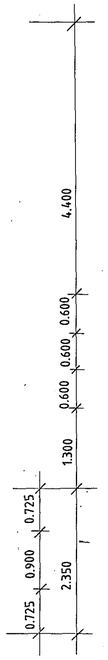

SHDC
Planning & Development
19 MAY 2005
Ref: 0673/05

C - BOUNDARY ALTS - 16.5.05
B - DETAILS ADDED - 13.5.05
A - DESIGN ALTS - 22.2.05

Status
D L S H C N
CONSULTANTS IN ARCHITECTURE & PLANNING

DETERMINED PLAN

PROPOSED CONVERSION & EXTENSION OF GARAGE BLOCK TO DWELLING AT DELAMORE HOUSE, PARK ROAD/DANIEL`S GATE, LONG SUTTON FOR

MR. & MRS. J. FOLEY.

1:50 1:100 1:200	SD04-095/1
OCT-04	BiGILHAM.

2 Edinburgh Walk, Holbeach,
Spalding, Lincs. PE12 7AP.
Tel: 01406 424343 Fax: 01406 423070