


Planning & Development
18 AUG 2010
Ref: 0686-10

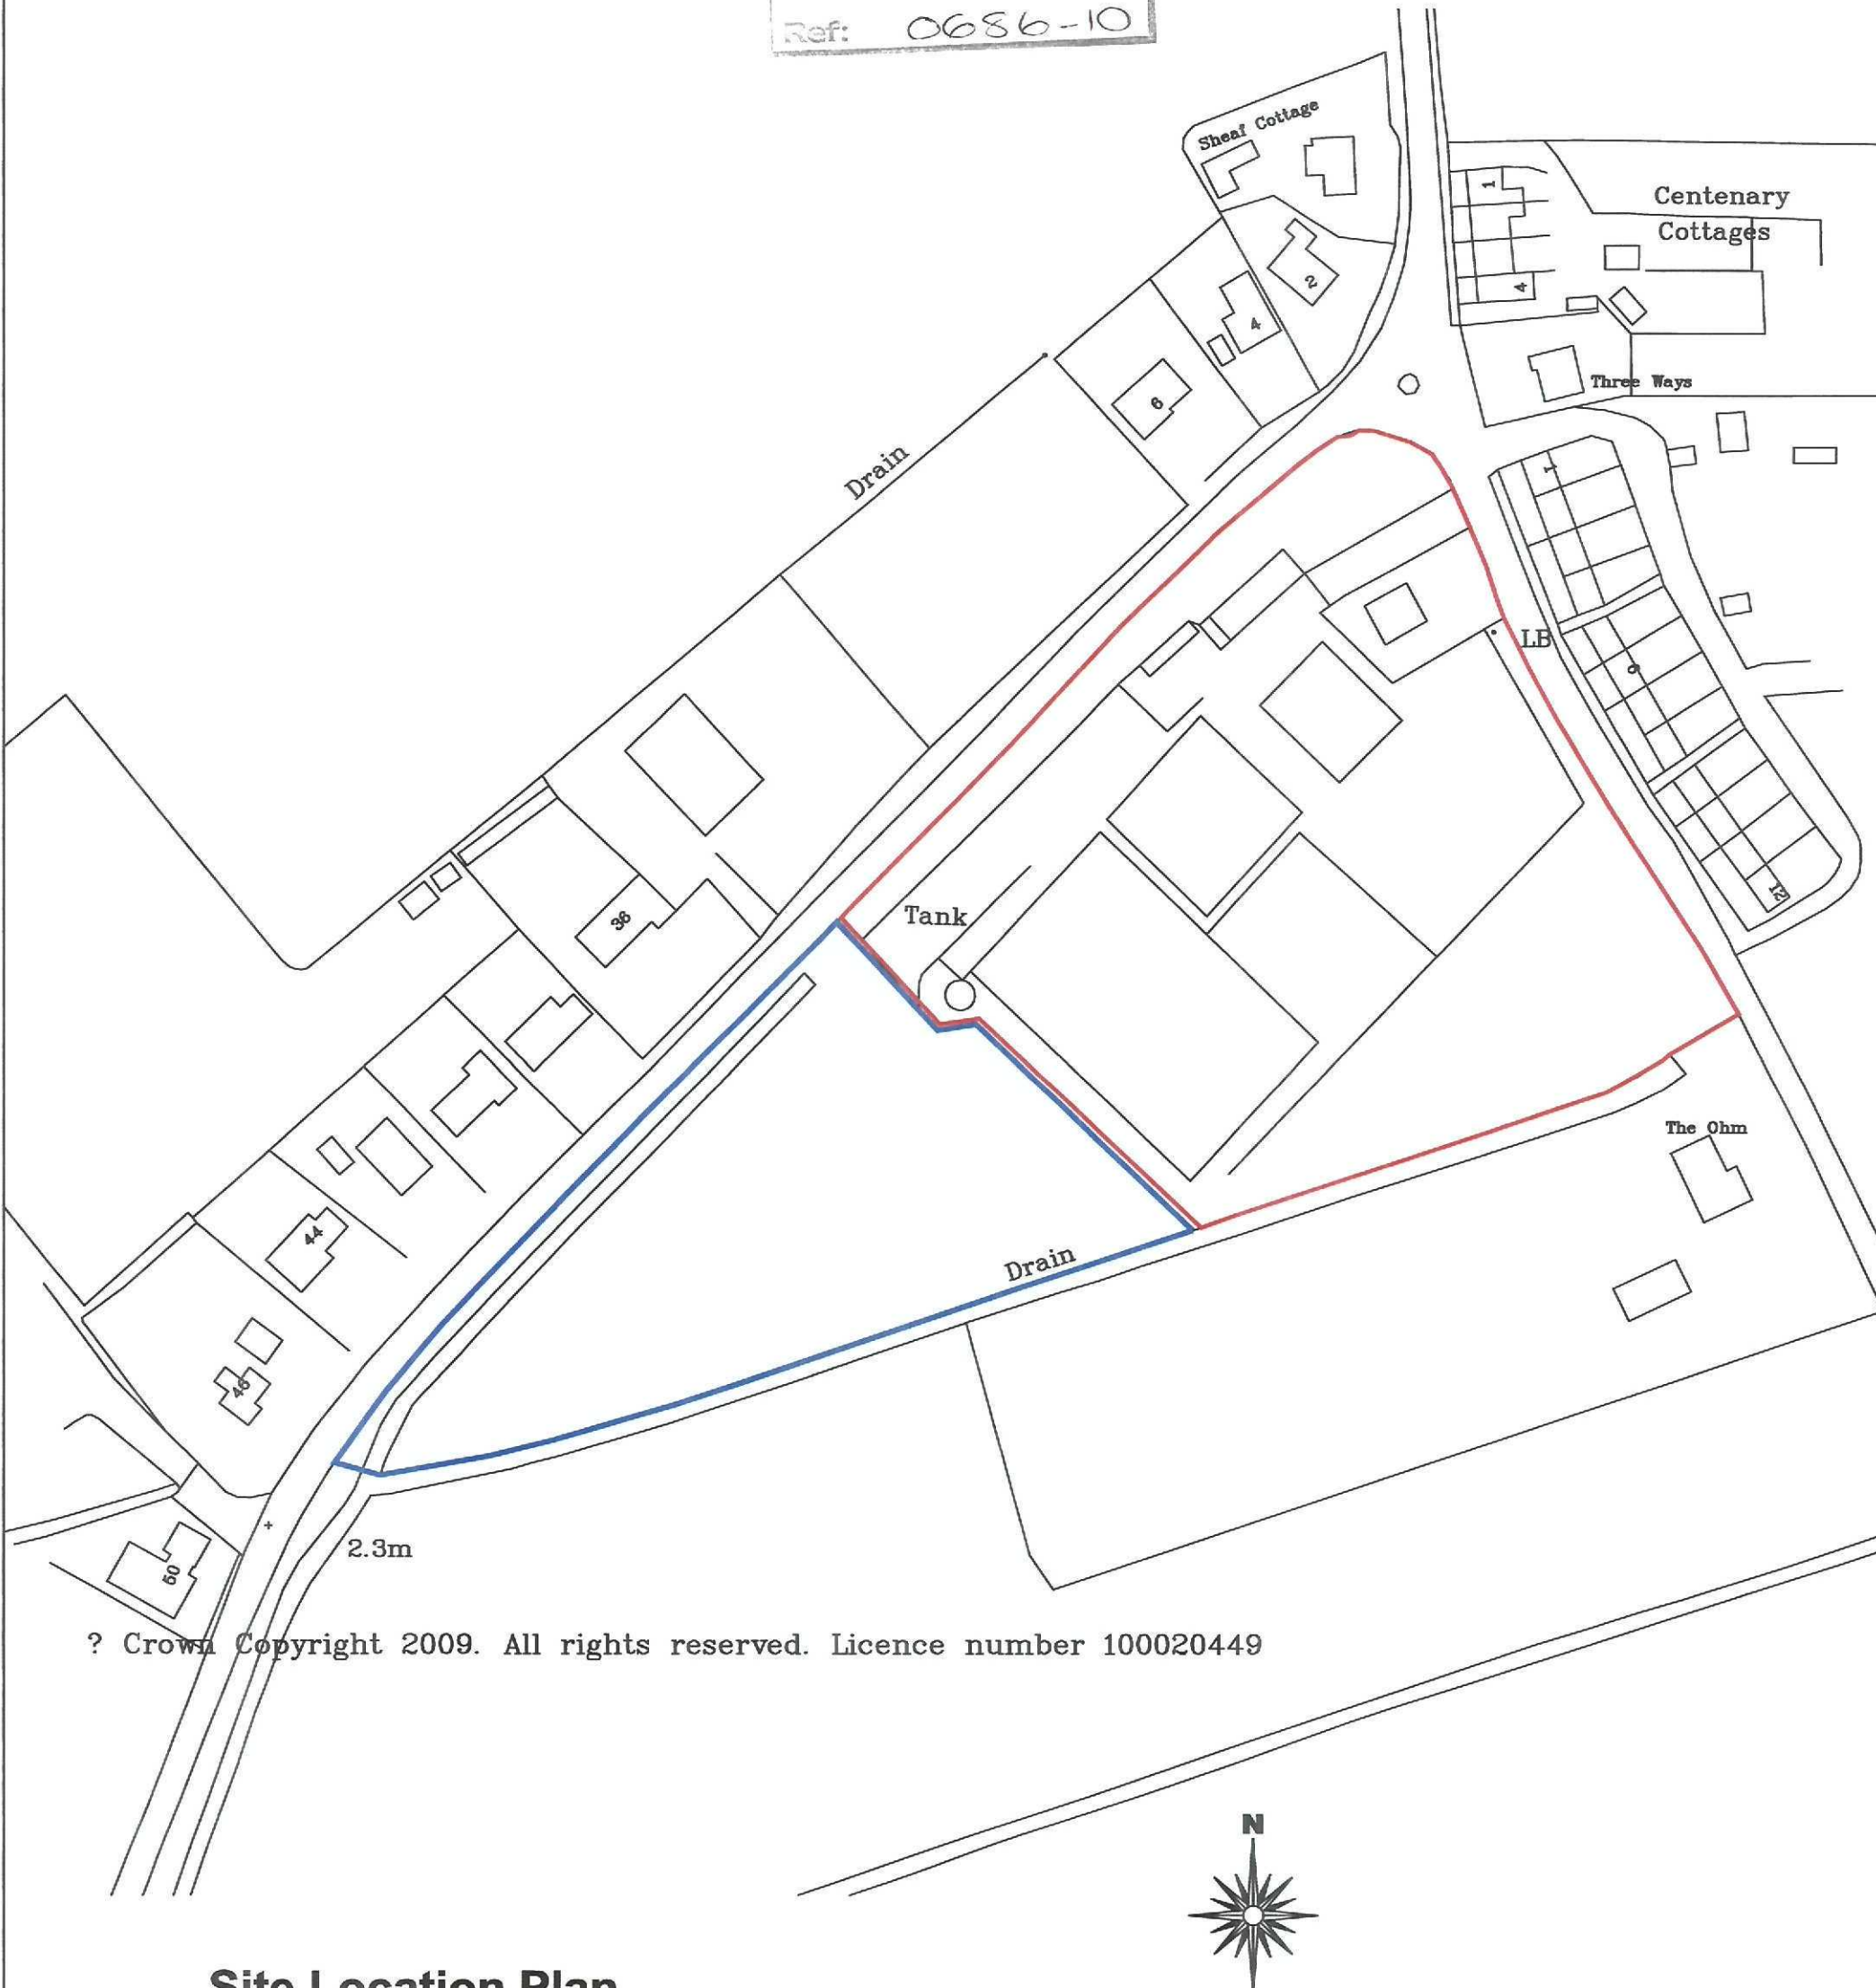

? Crown Copyright 2009. All rights reserved. Licence number 100020449

Site Location Plan
Scale 1:1250



2nd Floor - 5B Sheepmarket
Spalding
PE11 1BH
Tel: 01775 768 921
e-mail: enquiries@remwaydesign.co.uk

Site :

Proposed Well Being & Health Centre

Client :

Silverwood Garden Centre
Brownsate
Long Sutton
PE12 9AD

rev "A" - 18.02.09 - Site Boundaries amended

Date : *****	Scale : as noted
--------------	------------------

Drawing No:
A3-1668-04 "A"

All materials not specified to be of a standard suitable for the work proposed and be fit for purpose. All work to be in accordance with good building practise and all necessary BS codes for Workmanship on Building Sites.



Client : **Silverwood Garden Centre
Brownsgate
Long Sutton
PE12 9AD**

Site : **Proposed Well Being & Health Centre**

Drawing Title

Site Block Plan



A1-1668-05 "D"

Site Block Plan

Scale 1:500

18
Ref: 0686-10