SD25-013/1

Stutts DESIGN
CONSULTANTS IN ARCHITECTURE & PLANNING

PROPOSED ALTERATIONS AT
10 DELAMORE WAY, LONG SUTTON FOR


MR. R. ASHTON.

PLAN AS EXISTING


1:50 1:100 | SD25-013/1

APRIL-25 | B.GILHAM

2 Edinburgh Walk, Holbeach,
Spalding, Lincs PE12 7AP
Tel. 01406 424344. Fax: 01406 490702

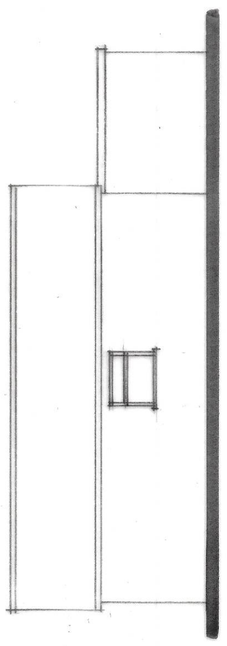

SIDE

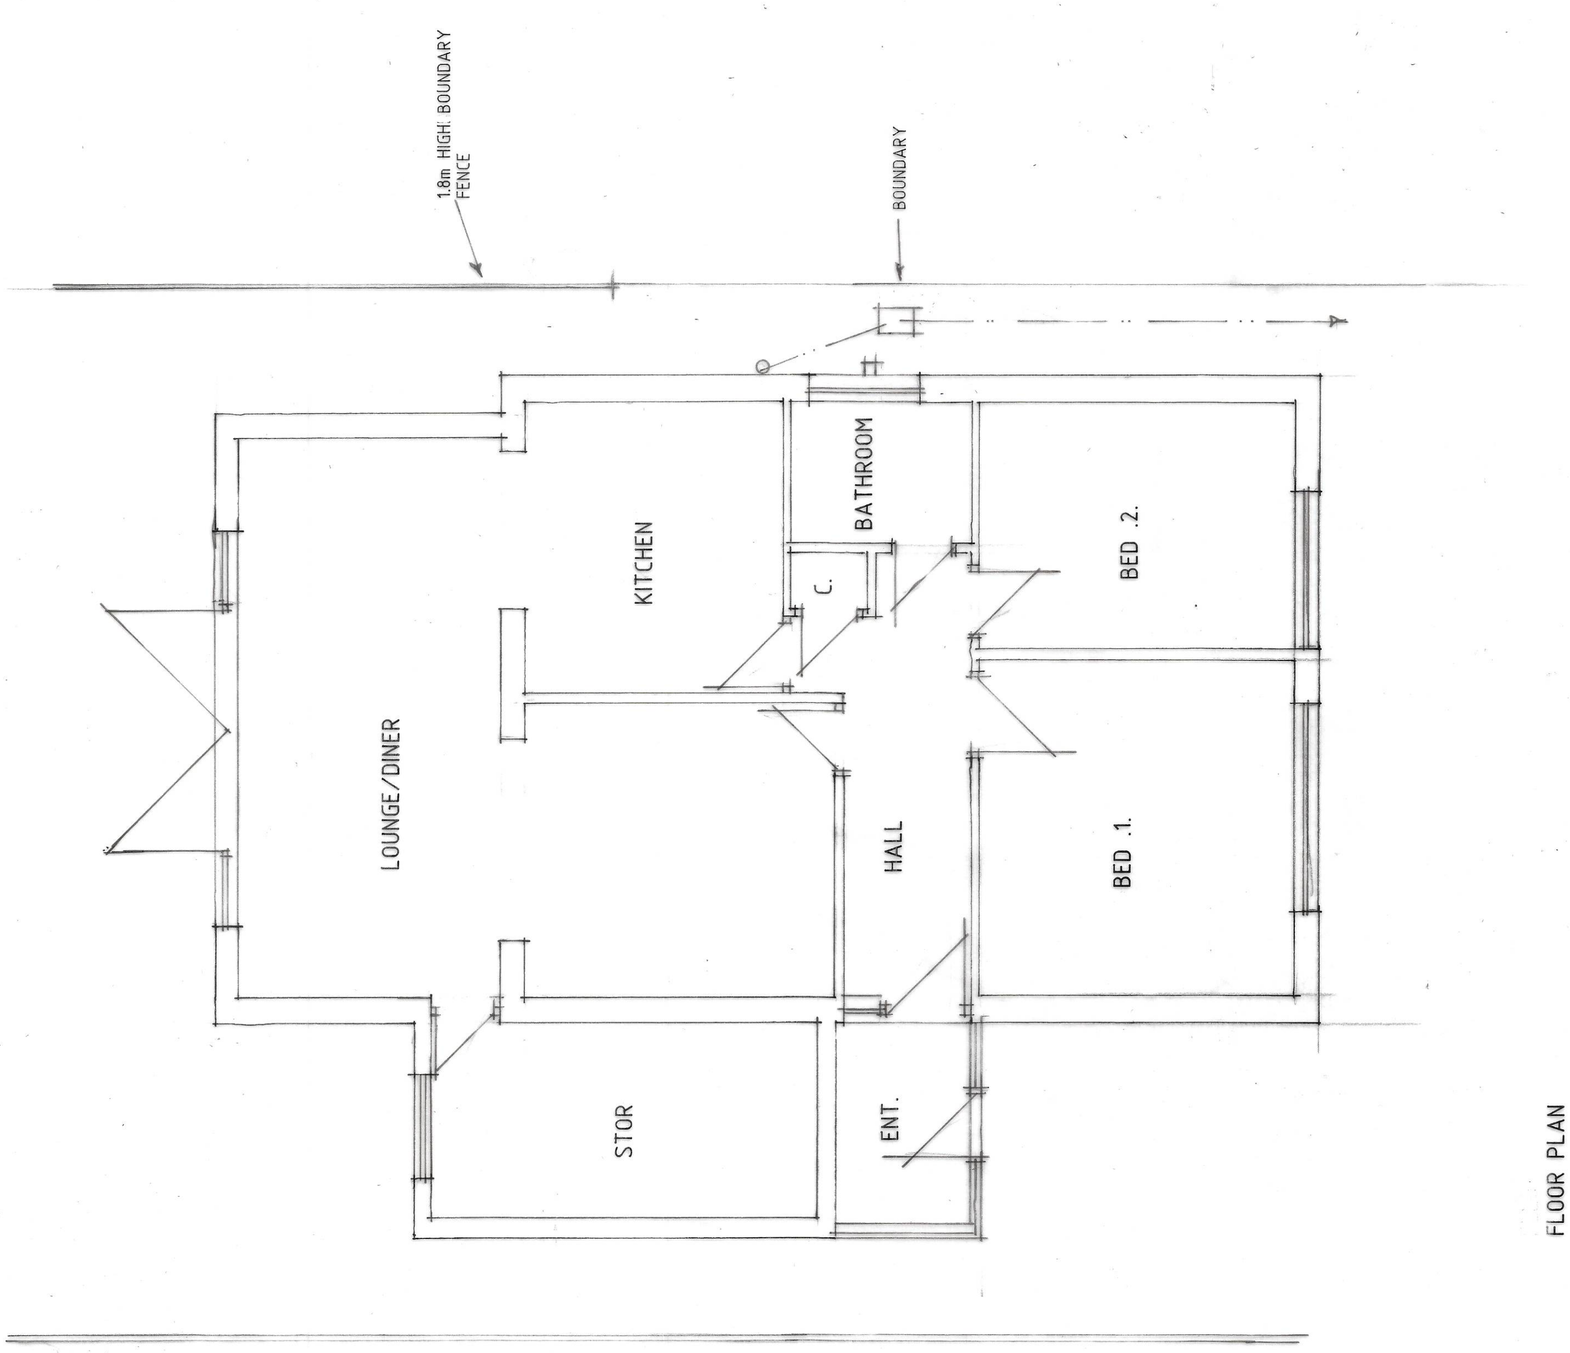

FLOOR PLAN