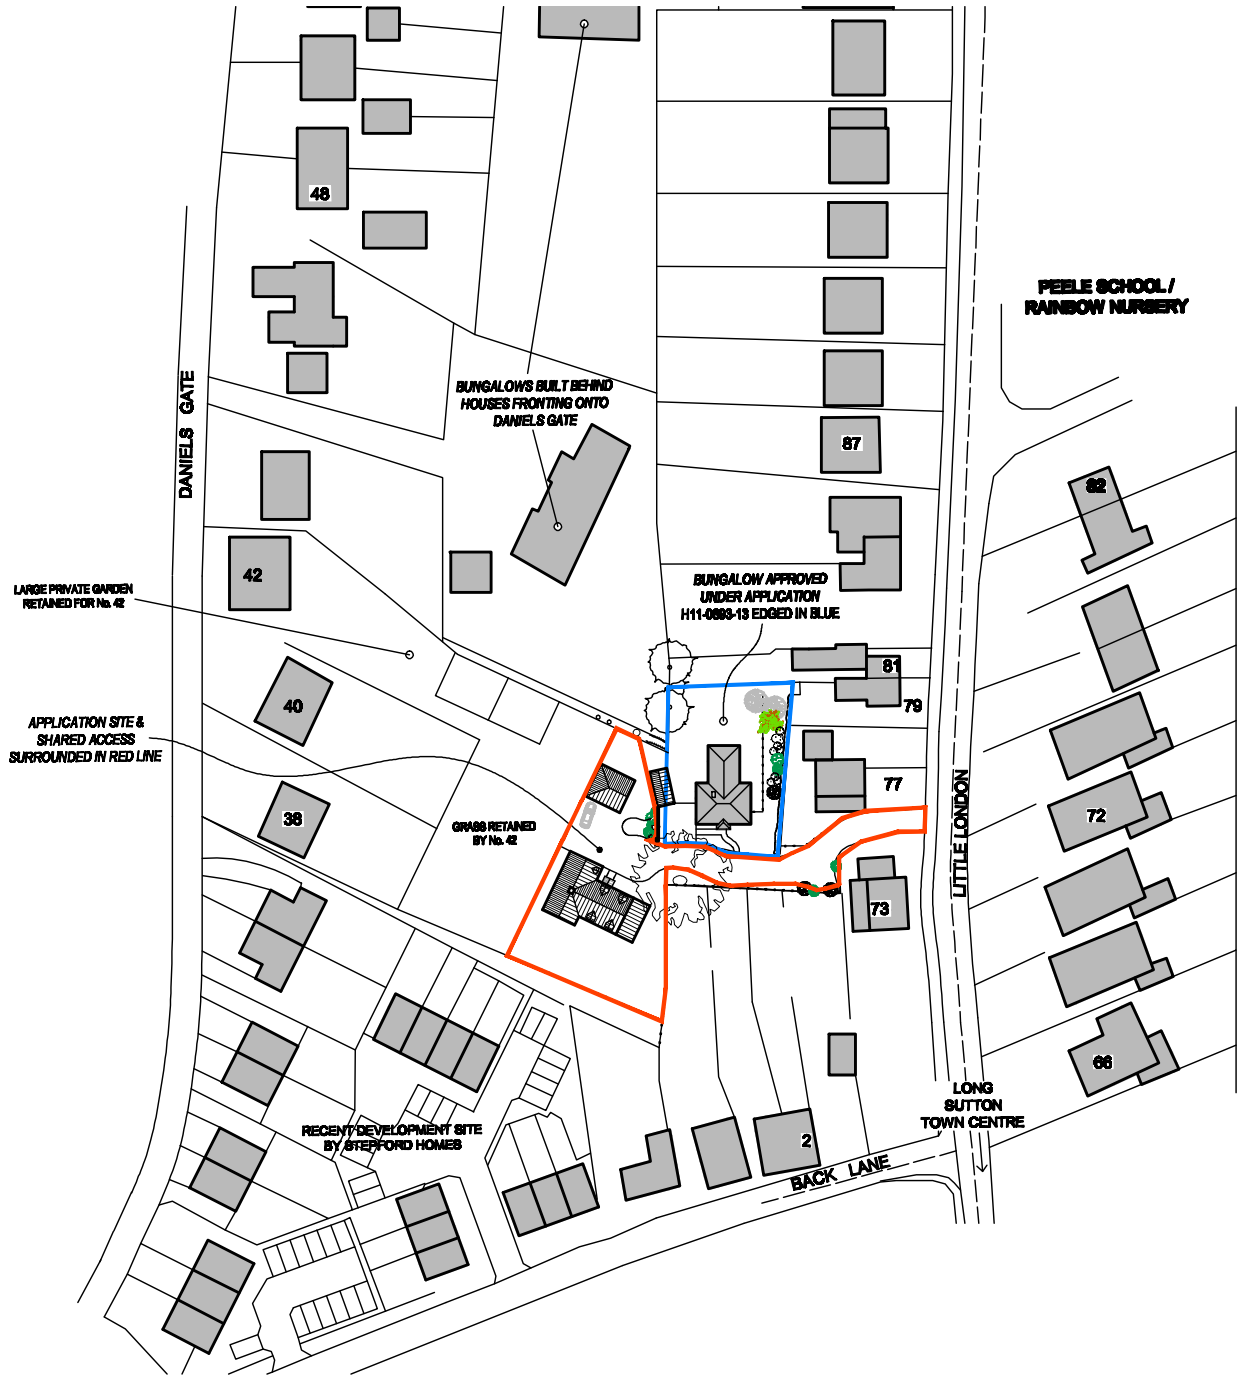


N

Rev.	Date
Client: Mr G Franklin	Scale: 1:1250@A3
Project: Proposed Residential Development between 42 Daniels Gate 77 Little London Long Sutton Lincolnshire PE12	Date: JULY 2014
	Drawing No.: GF-07/14 -A002
Title: Location Plan	Revision

A3